31 Feet
600
604
RESERVED PARKING
VAN ACCESSIBLE
RESERVED PARKING

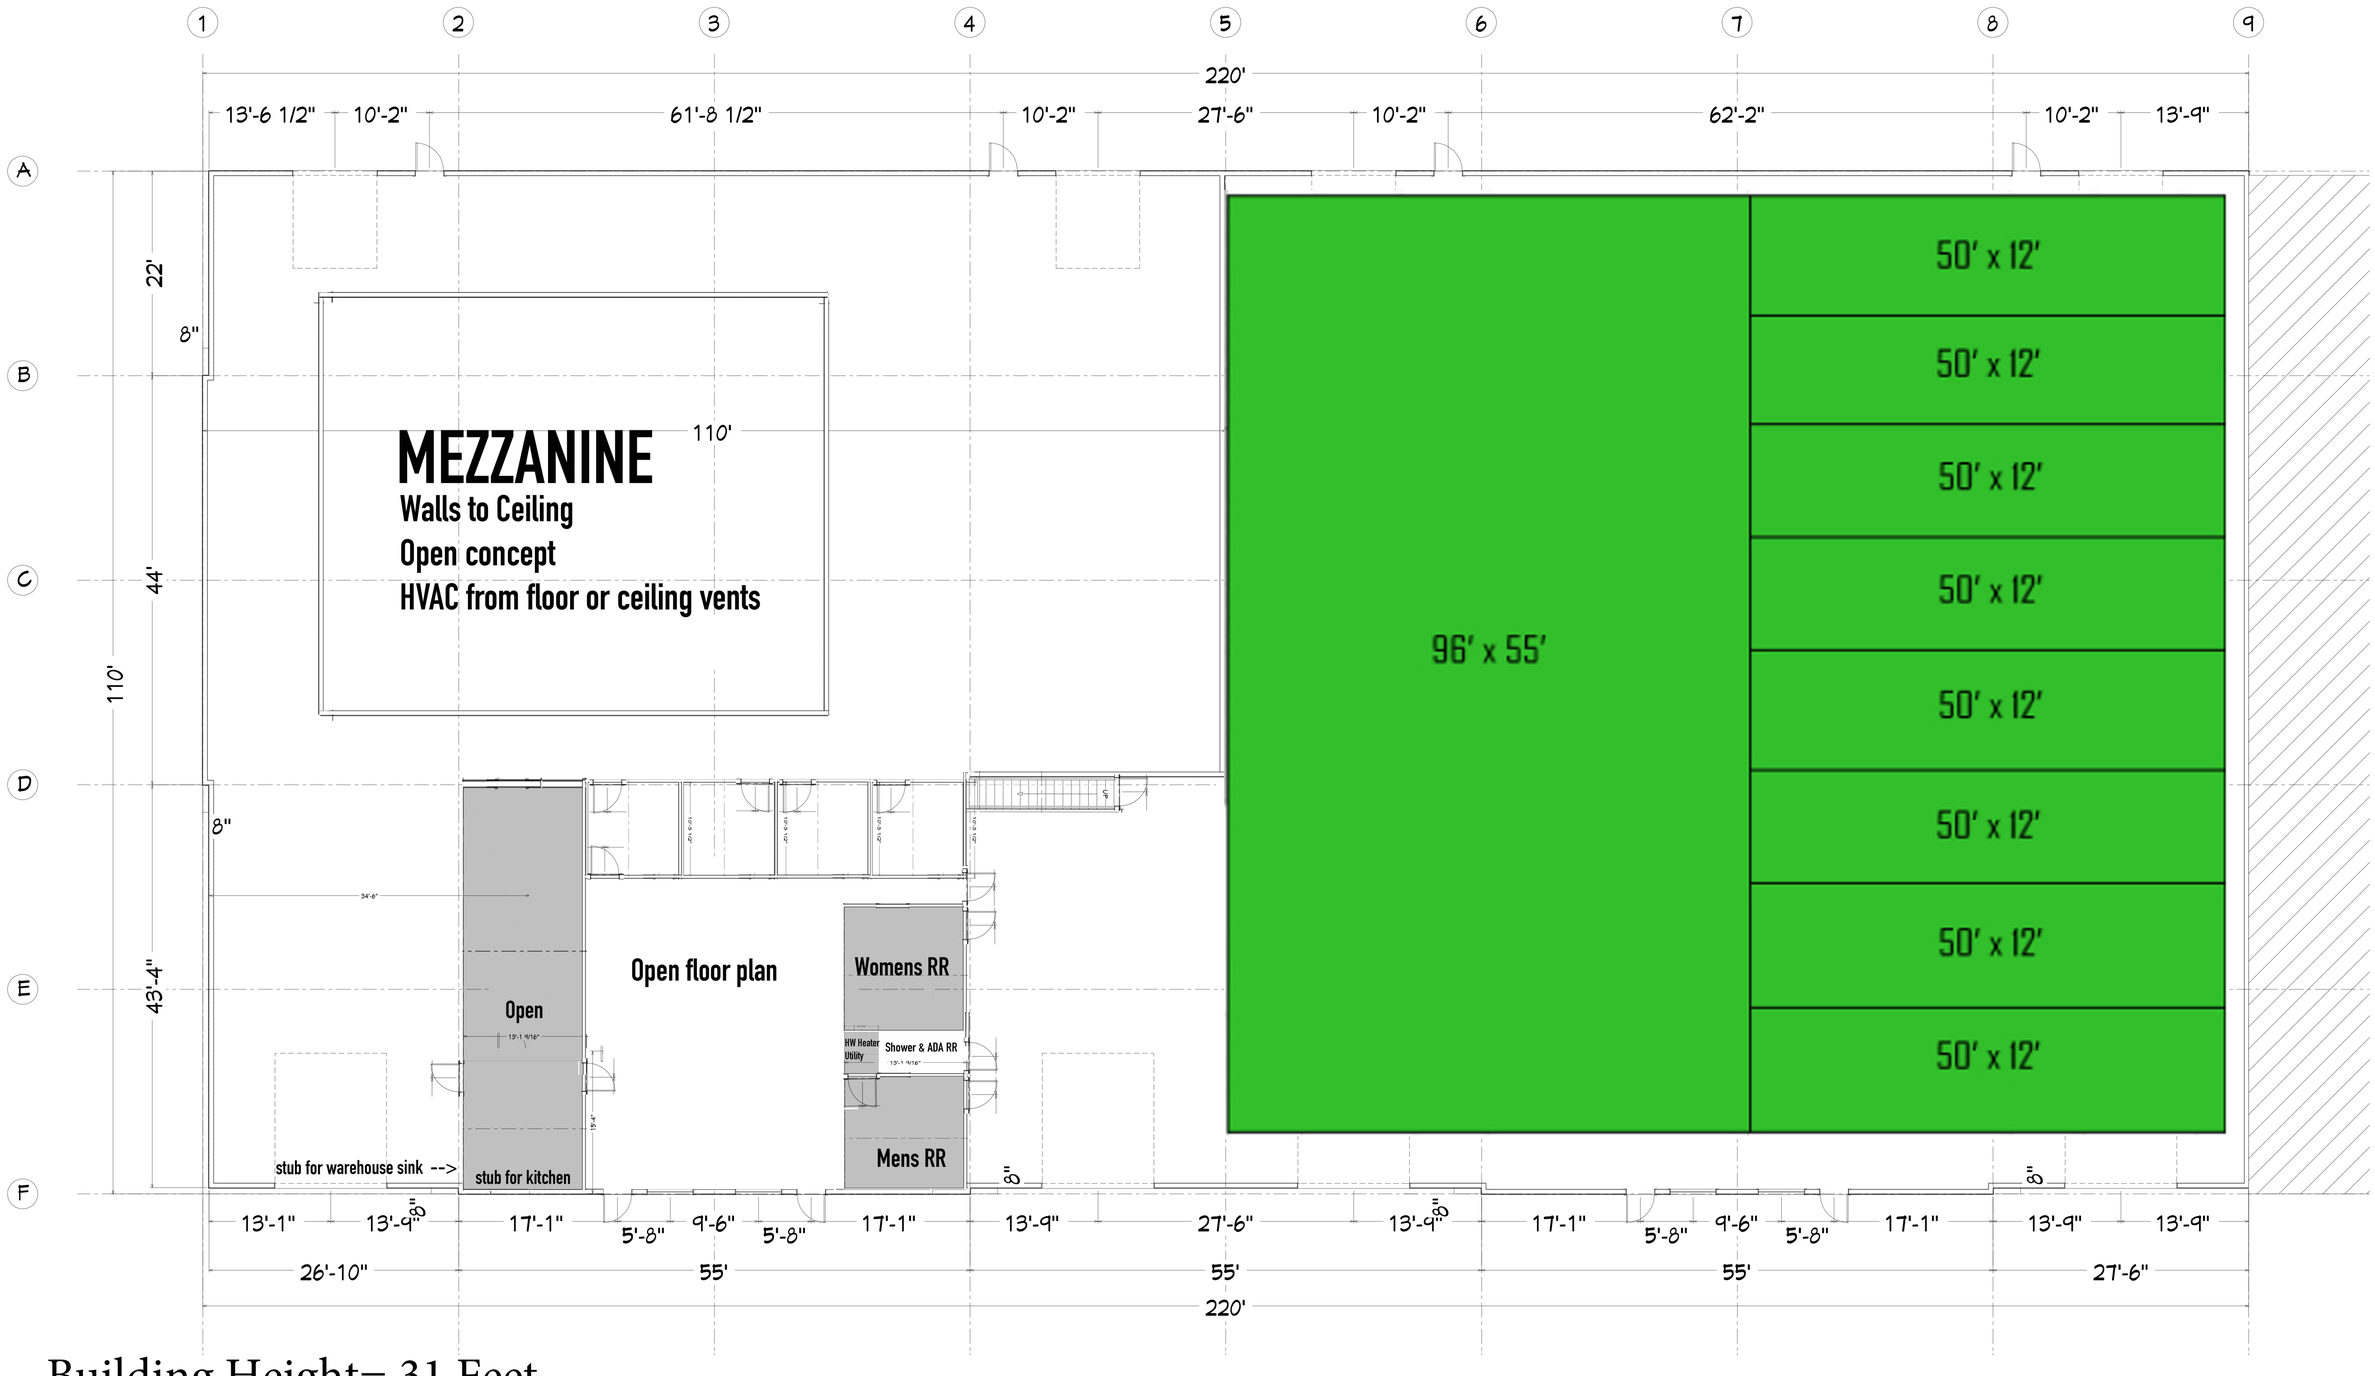

Building Height= 31 Feet
Tenant Facade Width=220 Feet
Total Tenant Facade=6820 SQ'

Zoned PI

PWR
FASTPITCH
600
604
RESERVED PARKING
VAN ACCESSIBLE
RESERVED PARKING

PWR
FASTPITCH
600
604
RESERVED PARKING
VAN ACCESSIBLE

PWR
FASTPITCH

1:10 SCALE

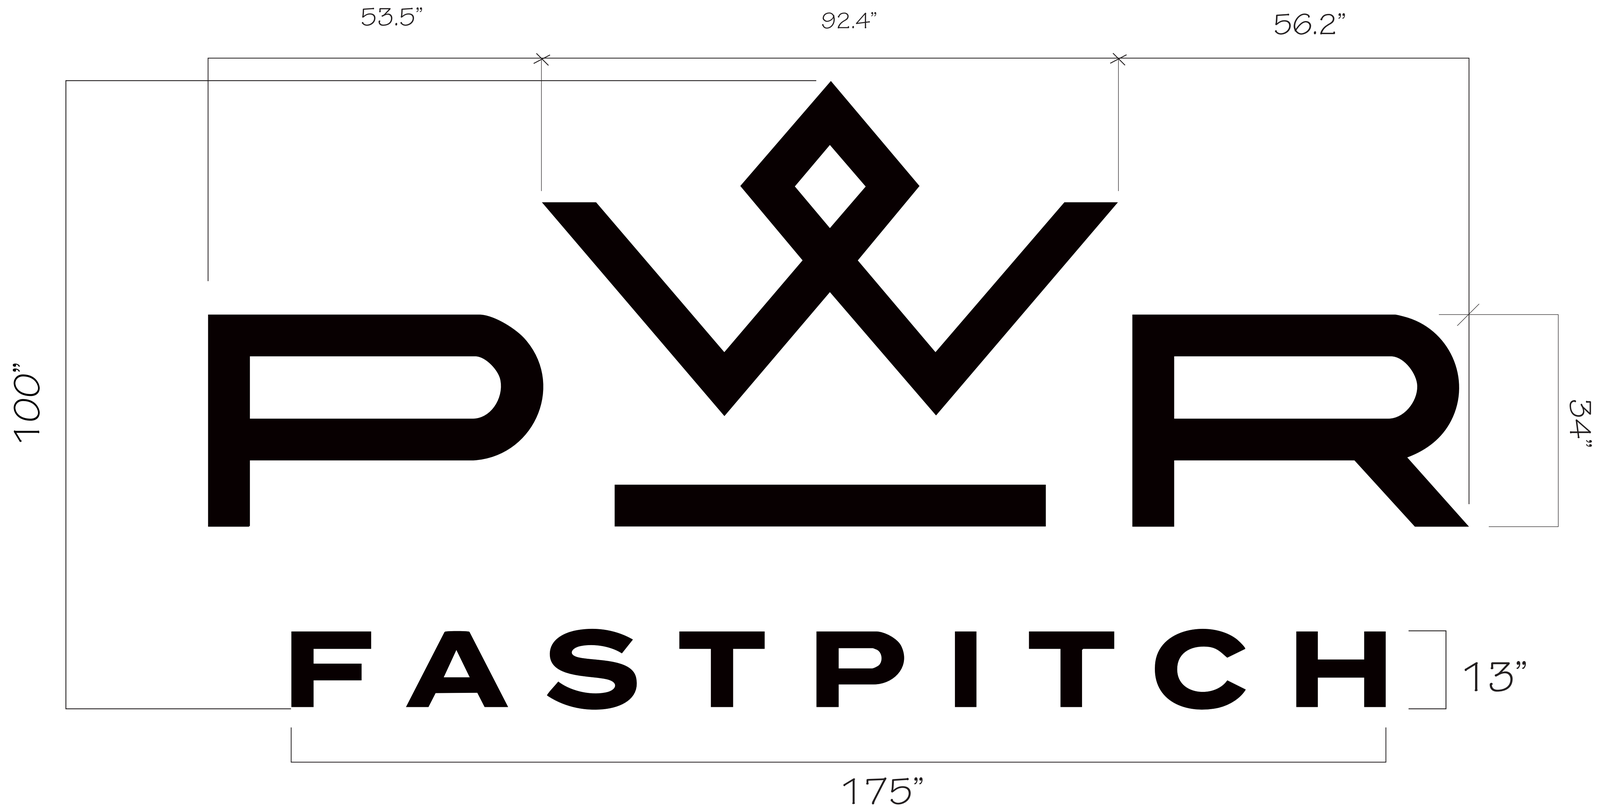

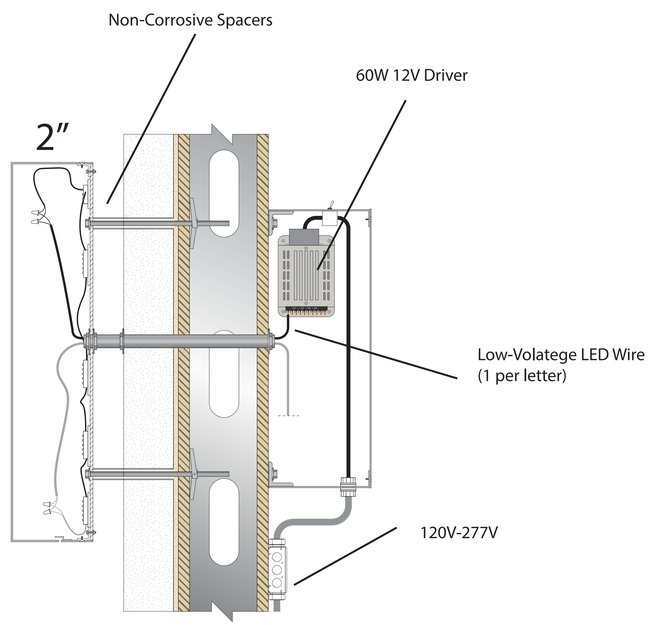

REVERSE CHANNEL LETTER
(HALO-LIT)

2”D Halo Lit Letters
Satin Black
Flush Mount w/Spacers