LEE'S SUMMIT
MISSOURI

SIGN PERMIT AUTHORIZATION

Comes now North Oak Safety Storage LLC, who being
(landlord or property owner)

duly sworn upon his/her oath, does state that he/she is the landlord or property owner that has given permission to the applicant to place signage at: 600 NE Maguire Blvd, LSMO 64064

(location address)

Dated this 5 day of Jan, 20 26

Signature of Landlord or Property Owner

Clayton Ward

Printed Name

Scale 1:50

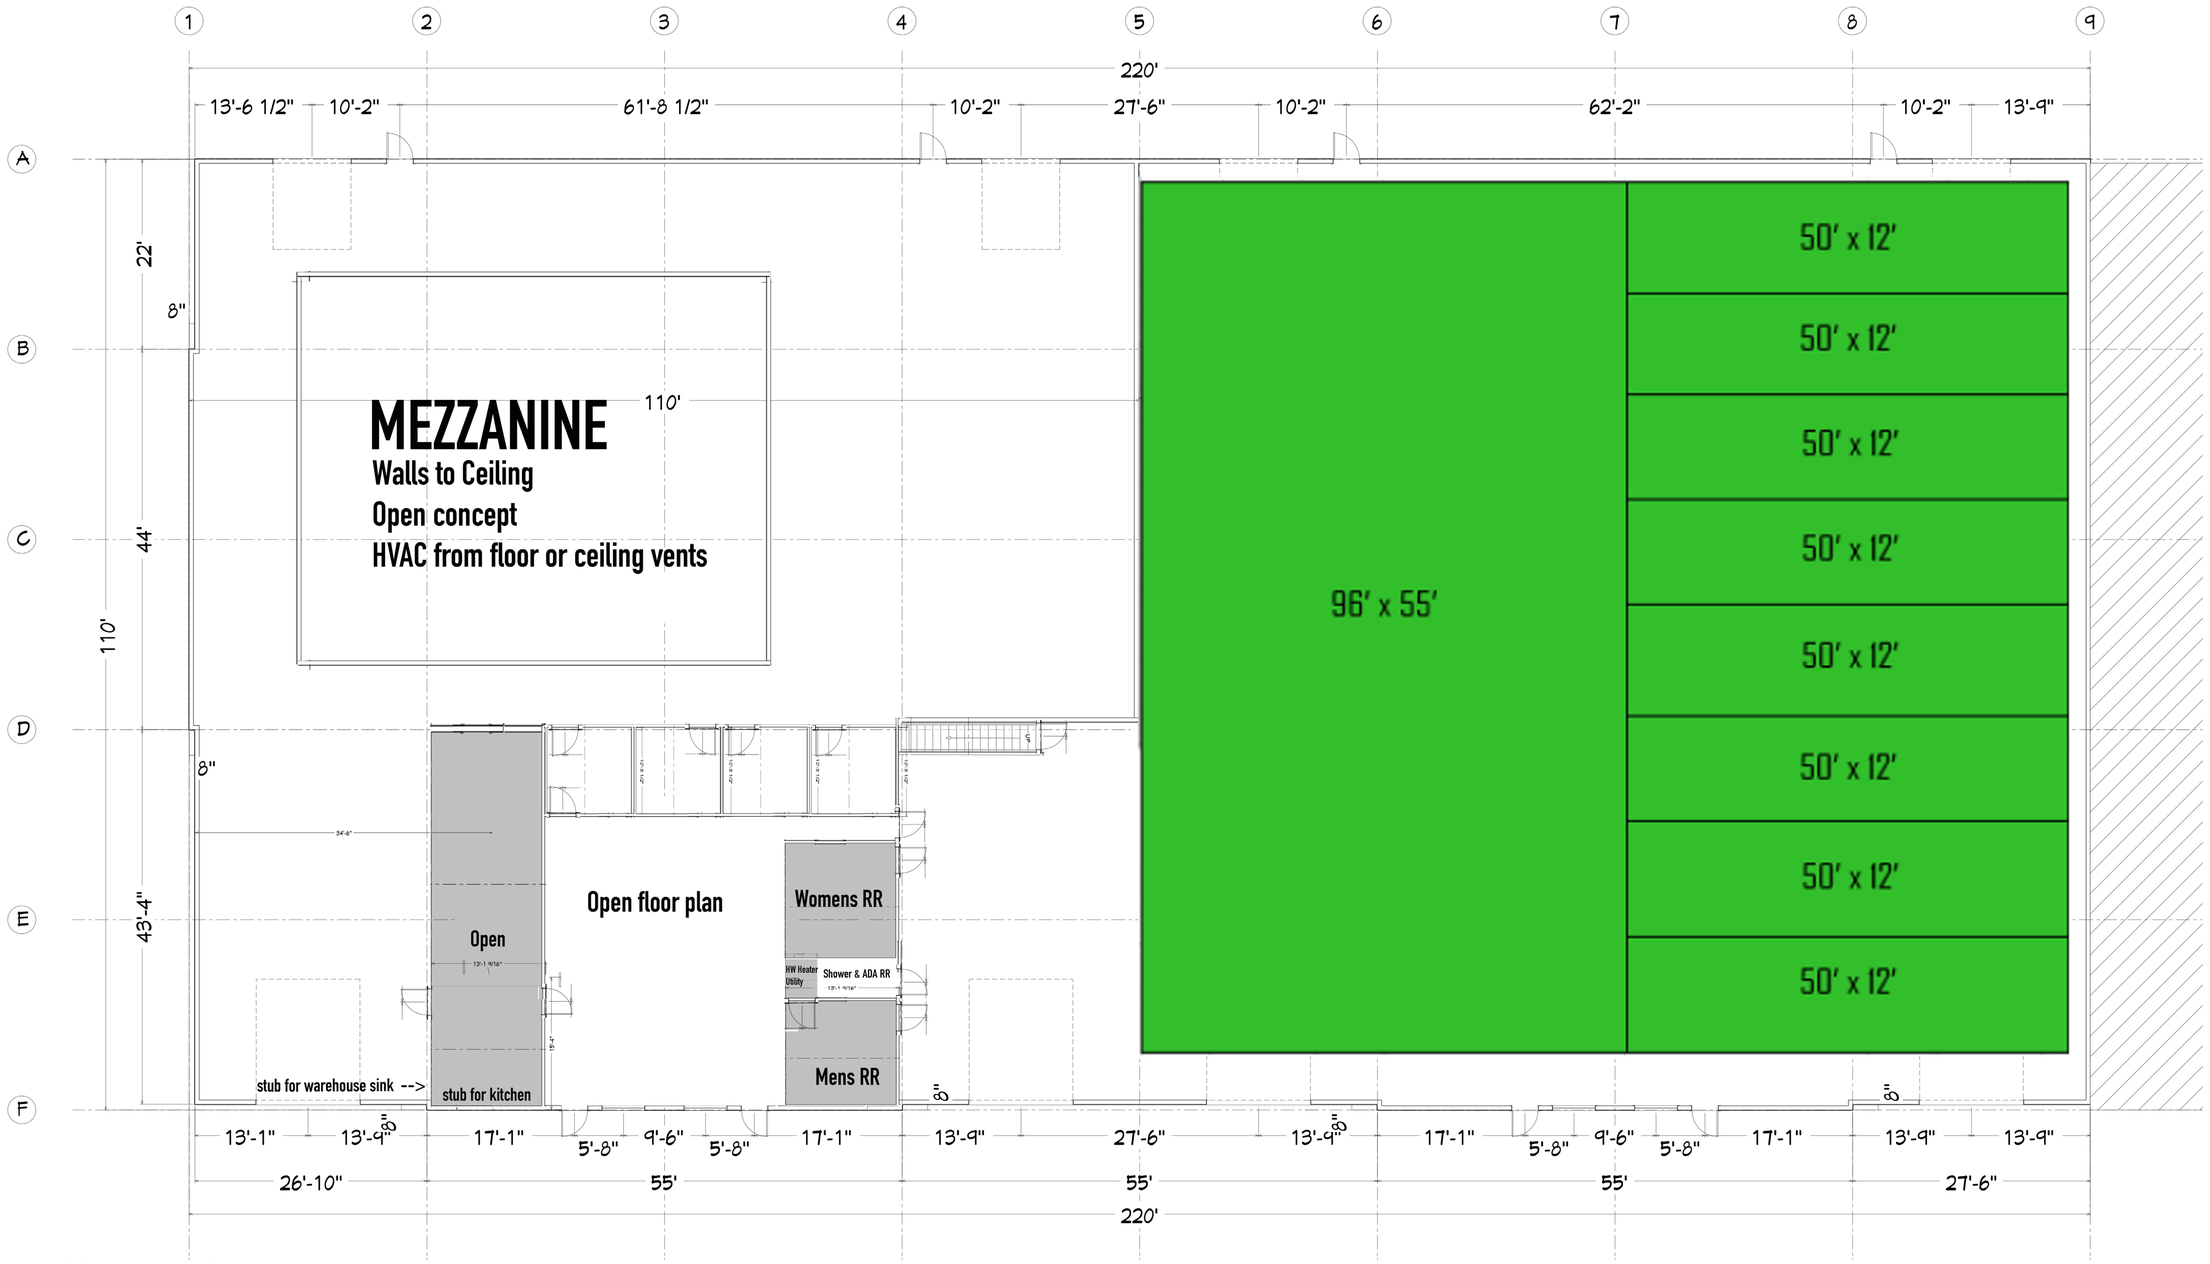

Building Height= 31 Feet
Tenant Facade Width=220 Feet
Total Tenant Facade=6820 SQ'
Zoned PI

Scale 1:10

3
372"
600
604
RESERVED PARKING
VAN ACCESSIBLE
RESERVED PARKING

PWR
FASTPITCH
600
604
RESERVED PARKING
VAN ACCESSIBLE
RESERVED PARKING

PWR
FASTPITCH
600
604
RESERVED PARKING
VAN ACCESSIBLE

PWR
FASTPITCH

1:10 SCALE

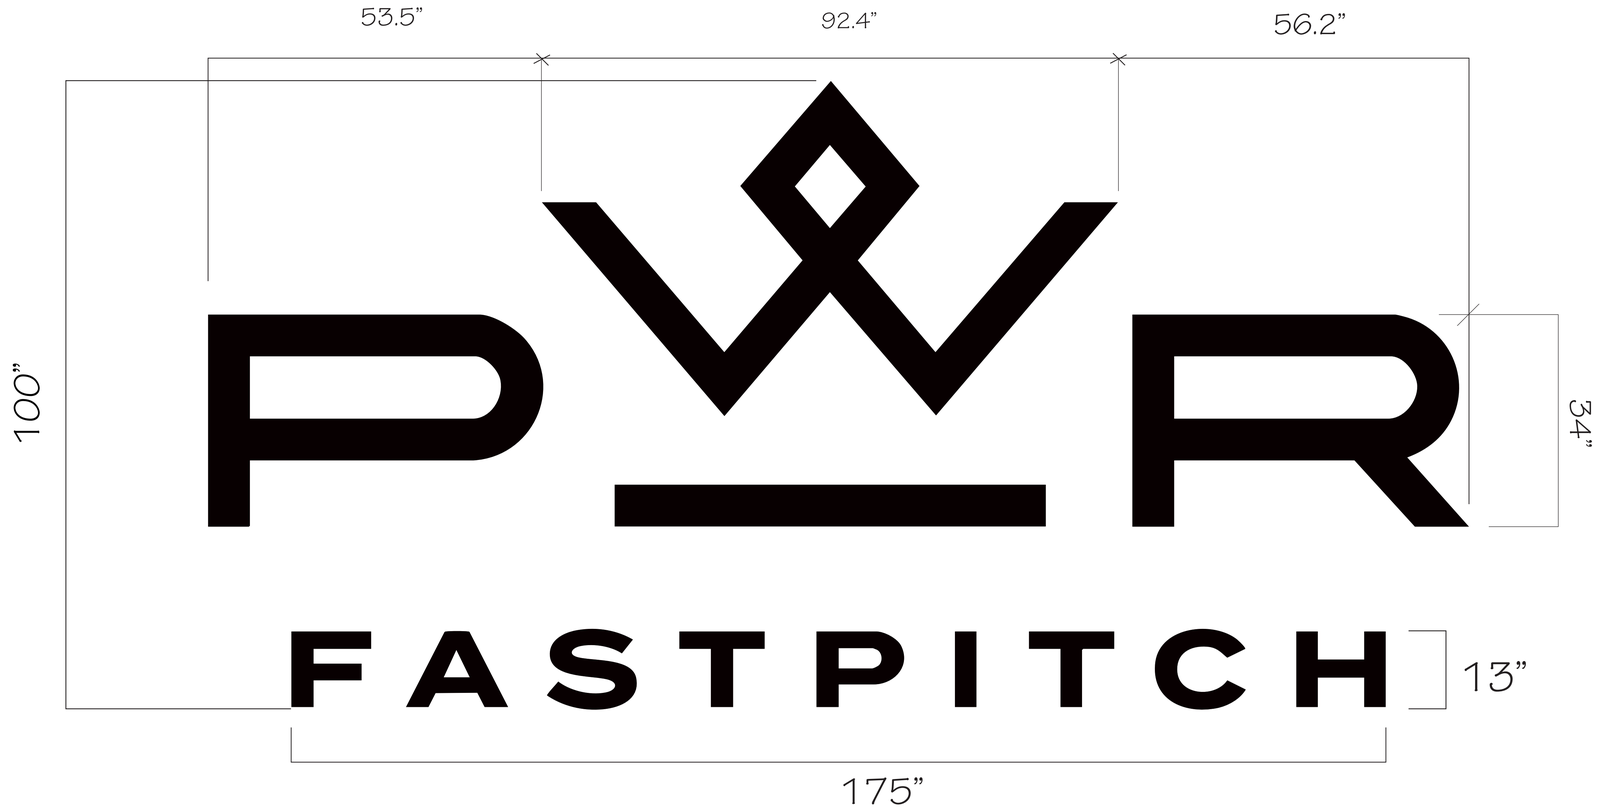

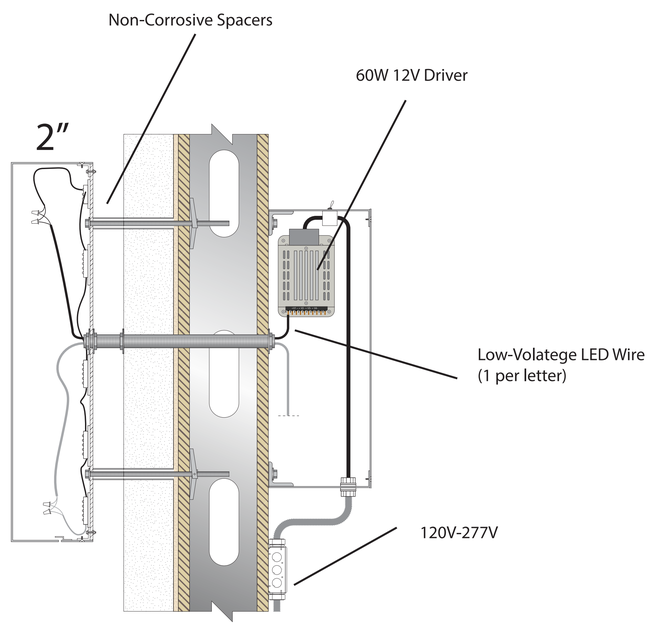

REVERSE CHANNEL LETTER
(HALO-LIT)

2”D Halo Lit Letters
Satin Black
Flush Mount w/Spacers