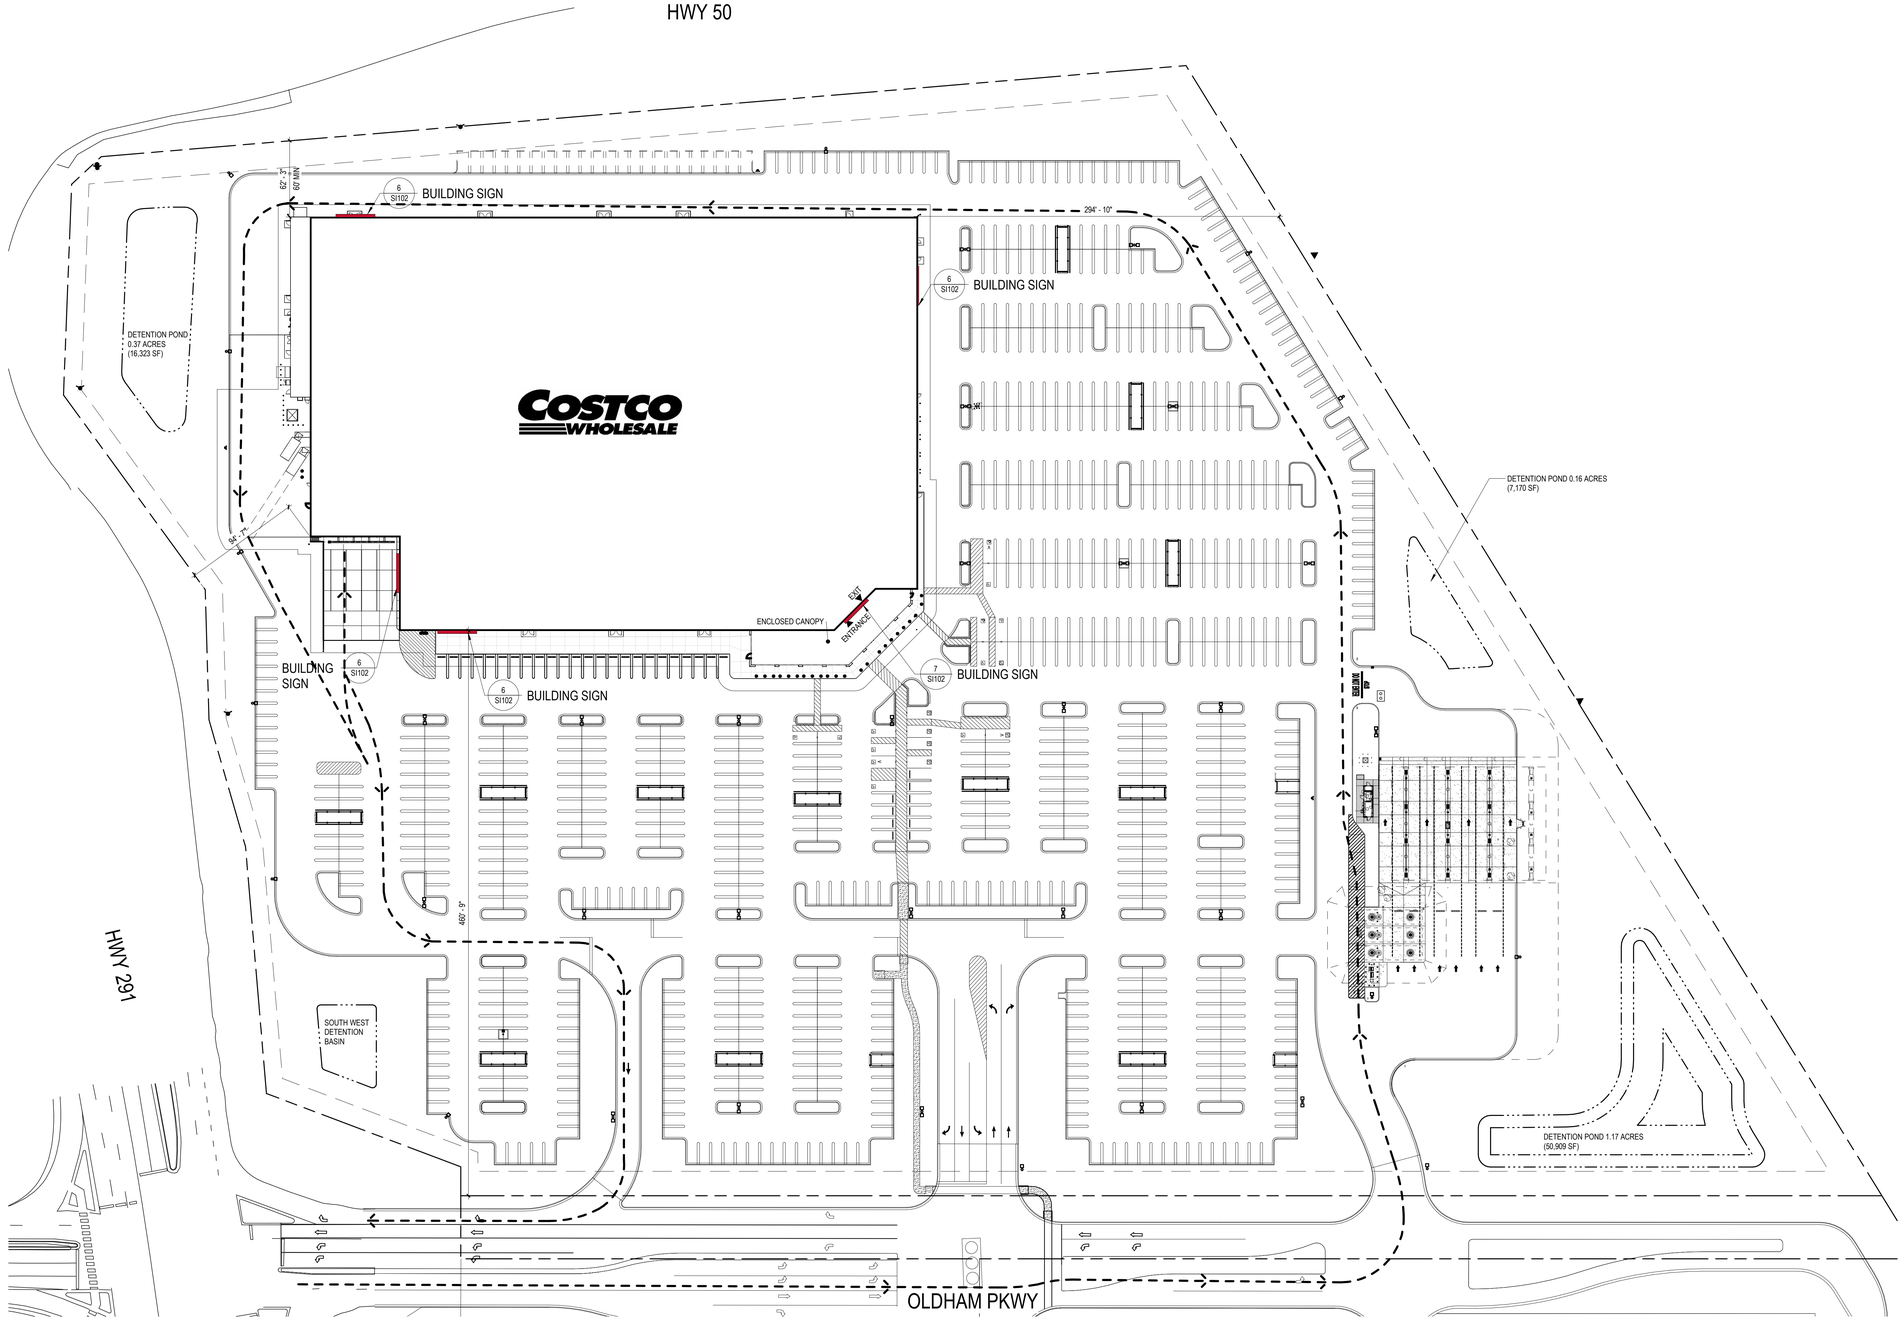

1 SITE PLAN

SCALE: 1" = 50'-0"

2/26/2026 9:16:09 AM Autodesk Docs://Lee's Summit-MO-Warehouse-213-25556301/A_25556301_Lees Summit_MO_Costco_V2_R26_Mirror.rvt

COSTCO WHOLESALE

10 SE OLDHAM PKWY
LEE'S SUMMIT, MO

COSTCO WHOLESALE CORPORATION

730 LAKE DRIVE
ISSAQUAH, WA 98027
T: 425.313.8100
www.costco.com

1101 Second Ave, Ste 100
Seattle, WA 98101

206 962 6500
MG2.com

MG2 Corporation, P.C.
Missouri Certificate of Authority No. 2000170632

SIGN EXHIBIT

FEBRUARY 2026

KEY PLAN

BRIAN J. BONAR, ARCHITECT
MO No. AR2021040571

© MG2, Inc. All rights reserved. No part of this document may be reproduced in any form or by any means without permission in writing from MG2, Inc.

△	DATE	DESCRIPTION

25-5563-01
PM: WILLIE MAK
DRAWN BY: AK / VA
12/22/25

SITE PLAN

SI101

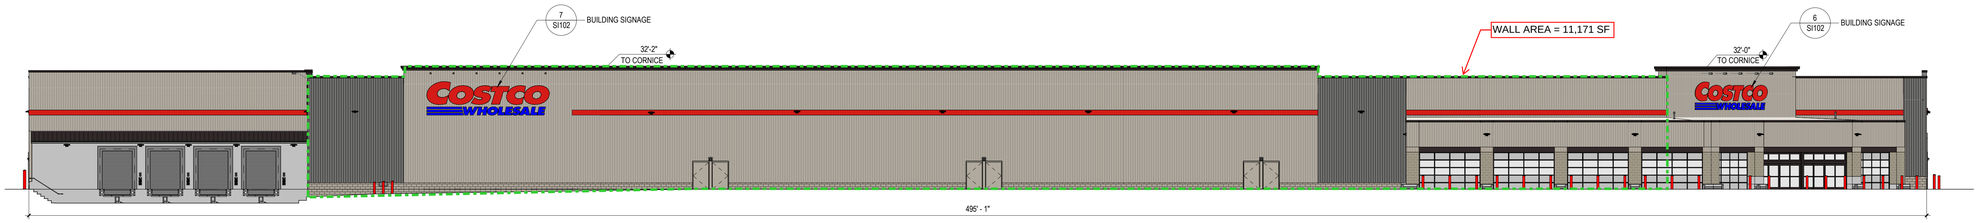

1 GRID-A WALL ELEVATION (SOUTH ELEVATION)

SCALE: 1/16" = 1'-0"

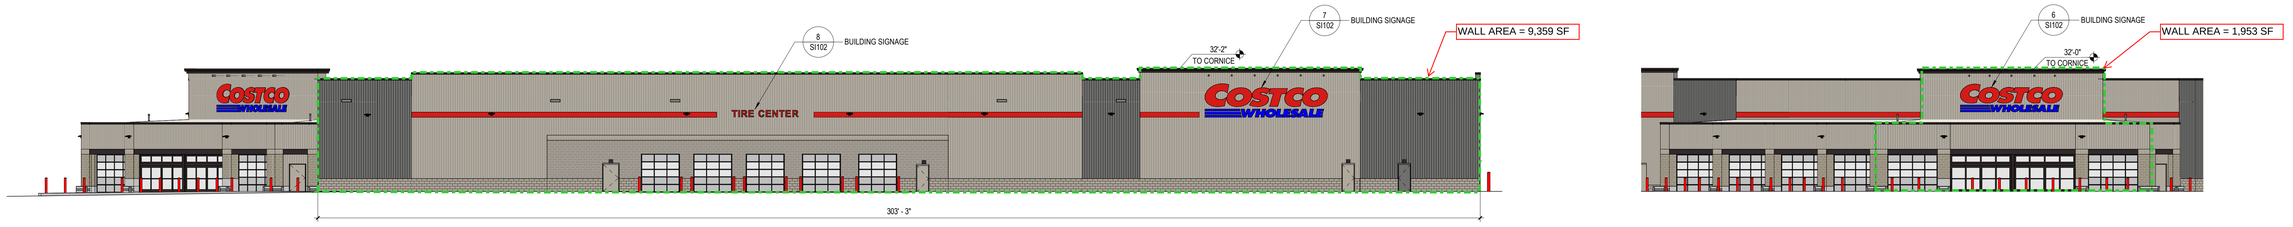

2 GRID-1 WALL ELEVATION (EAST ELEVATION)

SCALE: 1/16" = 1'-0"

3 GRID-S.2 WALL ELEVATIONS (OUTHEAST ELEVATION)

SCALE: 1/16" = 1'-0"

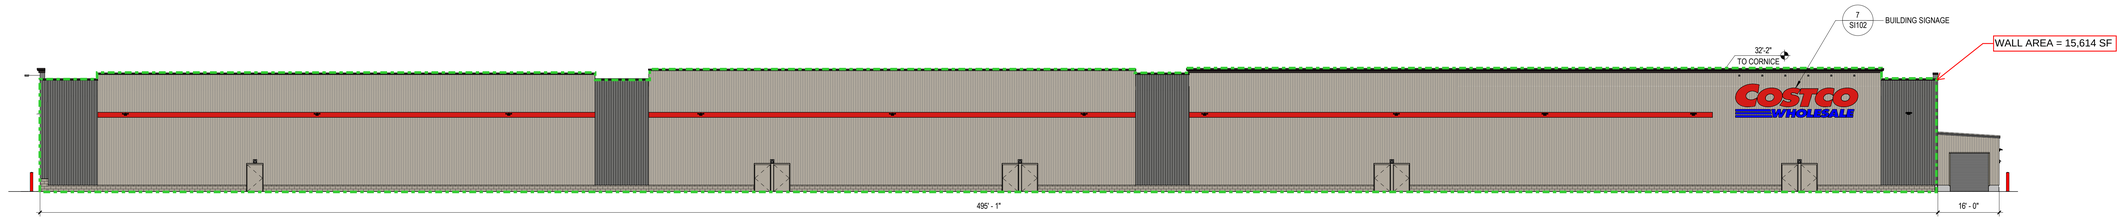

4 GRID-G WALL ELEVATION NORTH ELEVATION)

SCALE: 1/16" = 1'-0"

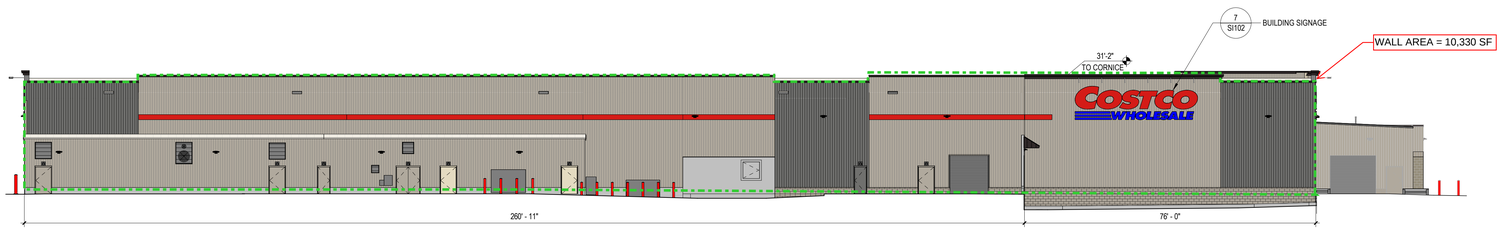

5 GRID-10 WALL ELEVATION (WEST ELEVATION)

SCALE: 1/16" = 1'-0"

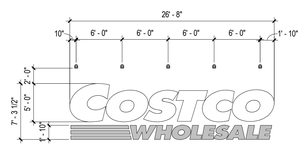

6 ENTRY SIGNAGE

SCALE: 1/8" = 1'-0" 0225 (SUPPLIED AND INSTALLED BY MBS)

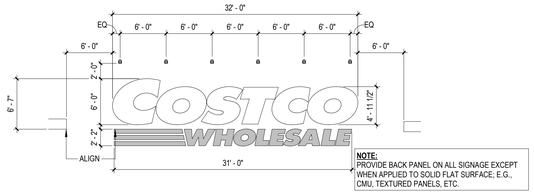

NOTE:
PROVIDE BACK PANEL ON ALL SIGNAGE EXCEPT WHEN APPLIED TO SOLID FLAT SURFACE; E.G., CMU, TEXTURED PANELS, ETC.

7 BUILDING SIGNAGE

SCALE: 1/8" = 1'-0" 0225 (SUPPLIED AND INSTALLED BY MBS)

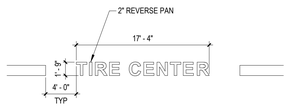

8 TIRE CENTER SIGNAGE

SCALE: 1/8" = 1'-0" 1115 (SUPPLIED AND INSTALLED BY MBS)

SIGNAGE AREA TABULATION (WALL SIGNS)...

QTY	SIGN	SIZE	AREA (SF) EA	TOTAL SF
4	COSTCO WHOLESALE	6'-0" "C"	251 SF	1004
1	COSTCO WHOLESALE	5'-0" "C"	174 SF	174
1	TIRE CENTER	17'-4" X 1'-9"	31 SF	31
TOTAL SIGNAGE AREA				1209

COSTCO WHOLESALE

10 SE OLDHAM PKWY
LEE'S SUMMIT, MO

COSTCO WHOLESALE CORPORATION
730 LAKE DRIVE
ISSAQUAH, WA 98027
T: 425.313.8100
www.costco.com

1101 Second Ave, Ste 100
Seattle, WA 98101
206 962 6500
MG2.com

MG2

MG2 Corporation, P.C.
Missouri Certificate of Authority No. 2000170632

SIGN EXHIBIT

FEBRUARY 2026

KEY PLAN

BRIAN J. BONAR, ARCHITECT
MO No. AR2021040571

© MG2, Inc. All rights reserved. No part of this document may be reproduced in any form or by any means without permission in writing from MG2, Inc.

△	DATE	DESCRIPTION

25-5563-01
PM: WILLIE MAK
DRAWN BY: AK / VA
12/22/25

EXTERIOR ELEVATIONS

SI102

Autodesk Docs://Lee's Summit-MO-Warehouse-213-25556301/Lees Summit_MO_Costco_V2_R26_Mirror.rvt
2/26/2026 9:16:13 AM