NEEDHAM DBS
Kansas City | Fort Wayne
needham-dbs.com

Project: 2-Fold TI Partition Wall
Client Name: Ward Development
Proj No.: KC-132-25
By: JJS
Date: 3/10/2026
Sheet: SK-1
Subject: Field Fix at Partition Wall

Project Address:
Maguire Boulevard & NE
Independence Avenue
Lee's Summit, MO
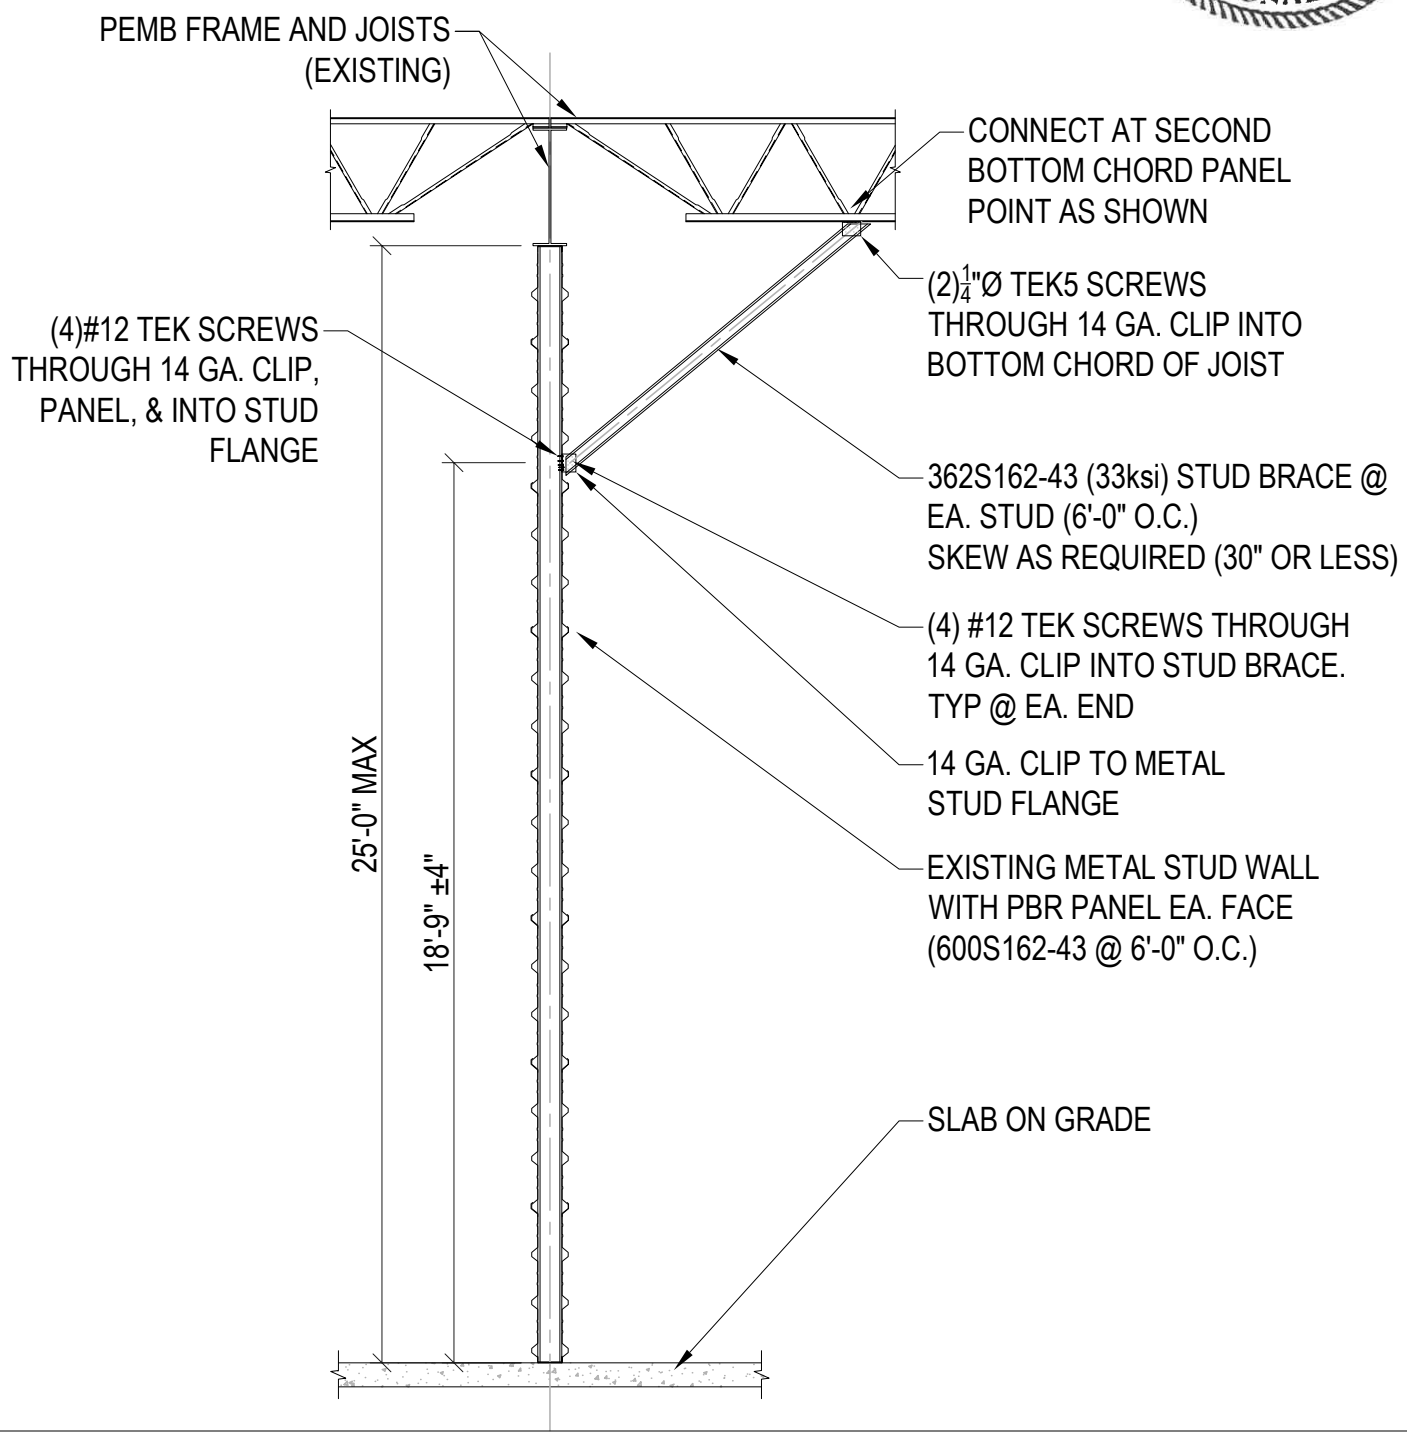
STATE OF MISSOURI
3/10/26
JEREMY J STECH
NUMBER
PE-2021004872
PROFESSIONAL ENGINEER