a division of MIGAR Enterprises, Inc.
P.O. BOX 528 – GRANDVIEW, MISSOURI 64030 – PHONE: 966-0839 – FAX: 763-1761

CONSTRUCTION STAKE PLOT PLAN

ORDERED BY: D.C. MILLER CONSTRUCTION.

DESCRIPTION: LOT 43, EDGEWOOD TRAILS, a subdivision in Lee's Summit, Jackson County, Missouri.

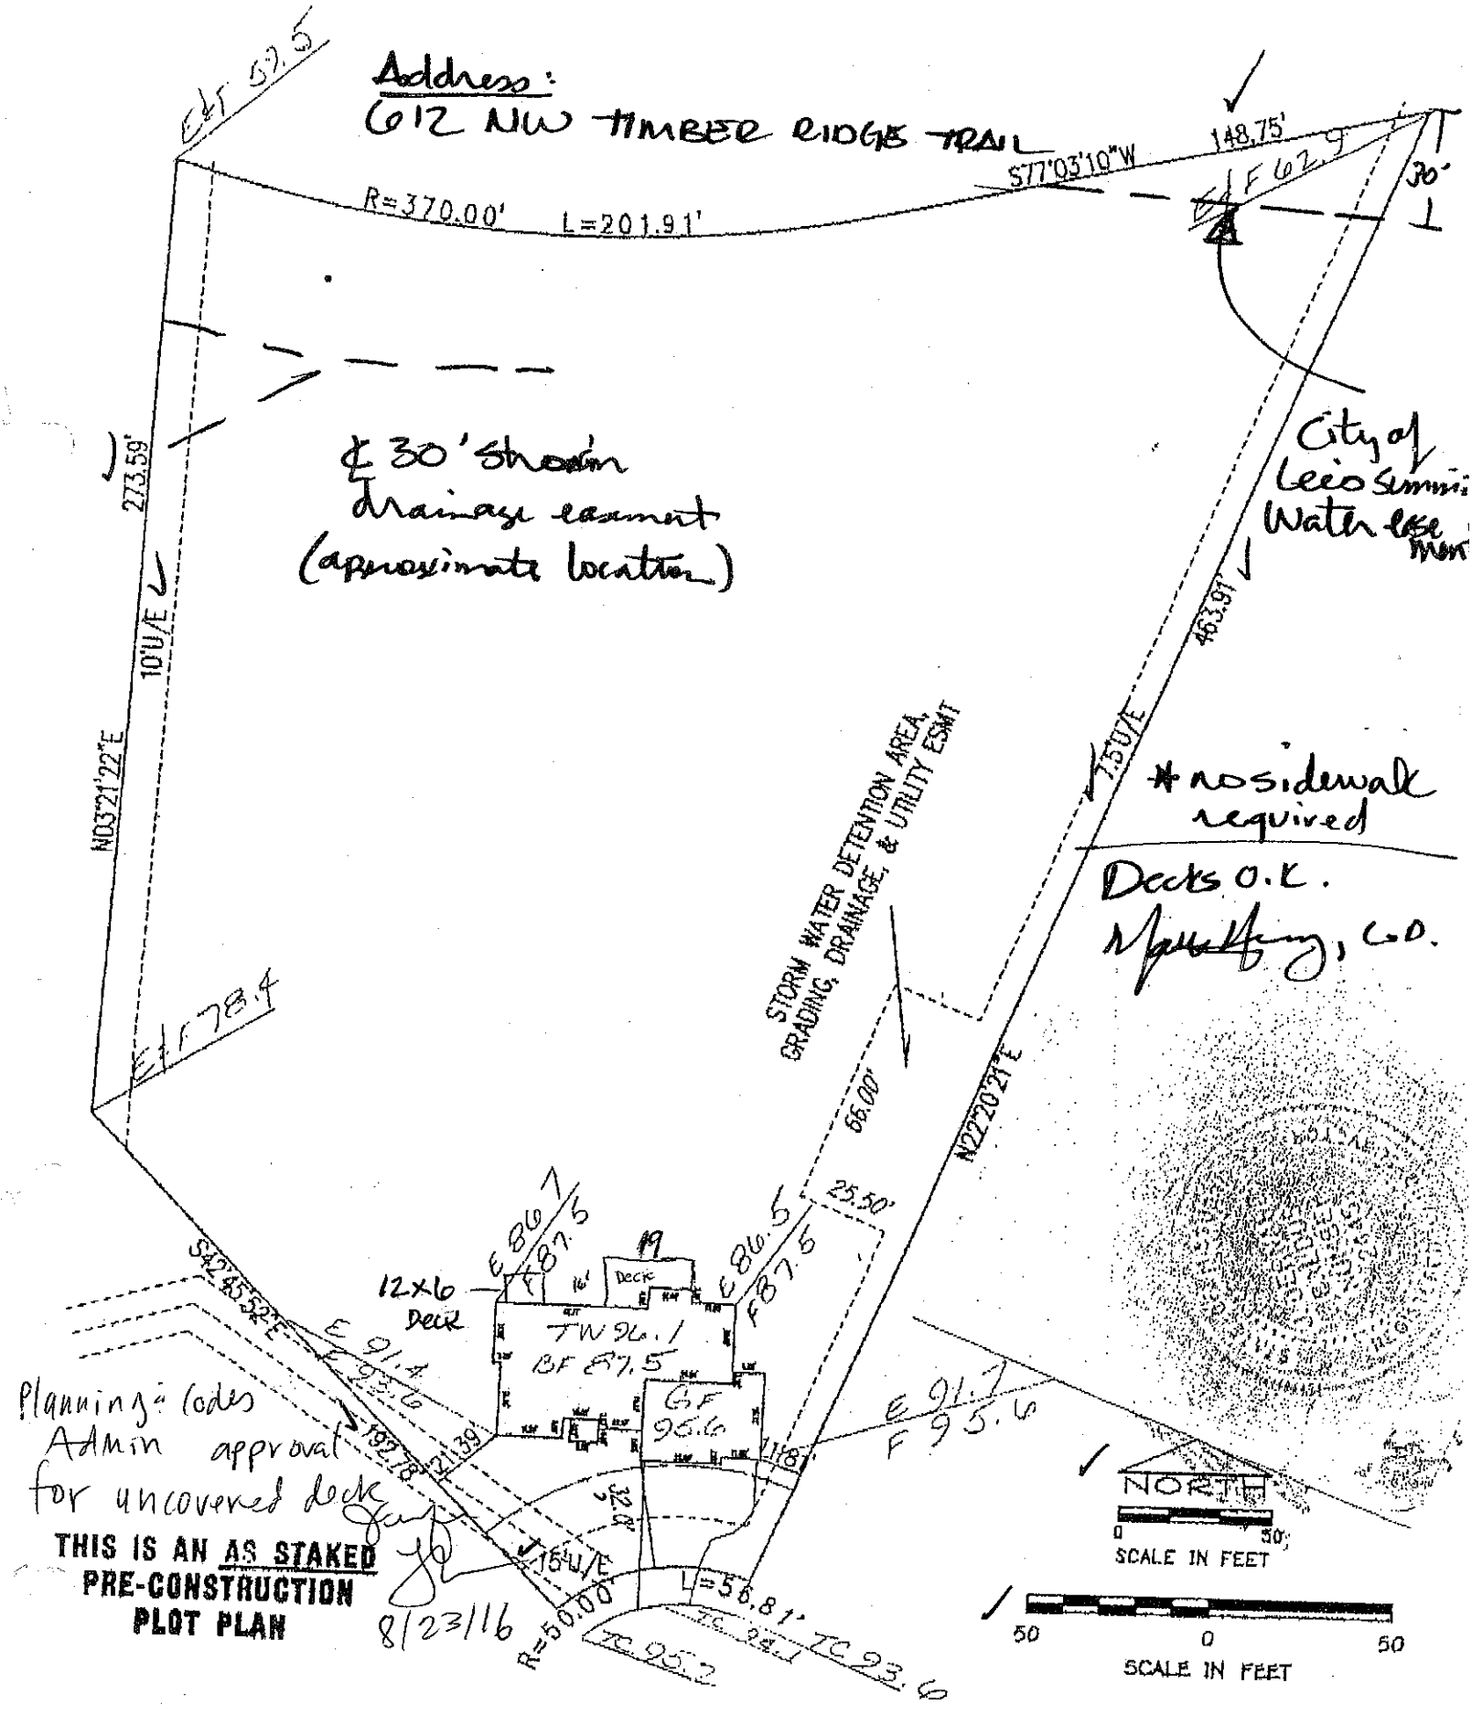

THIS IS AN AS STAKED PRE-CONSTRUCTION PLOT PLAN

ATTENTION: This plat was prepared for use before and during foundation construction only. House staked as shown on plat. Contractor to check and verify house dimensions and elevations at job site. We are not responsible for unknown or unplatted easements of any kind unless we are furnished the description of said easements before the field work is performed. NOTE: Cuts shown hereon for excavation are a guide only. Final decision as to cuts and foundation height to be made by builder on job site.

SCALE: 1" = 50'

DATE: 09-08-97
REV: 09-17-97
JOB NO: LS97210