Retaining Walls = 17-2547

Irrigation = 17-2545

Site Lighting = 17-2546

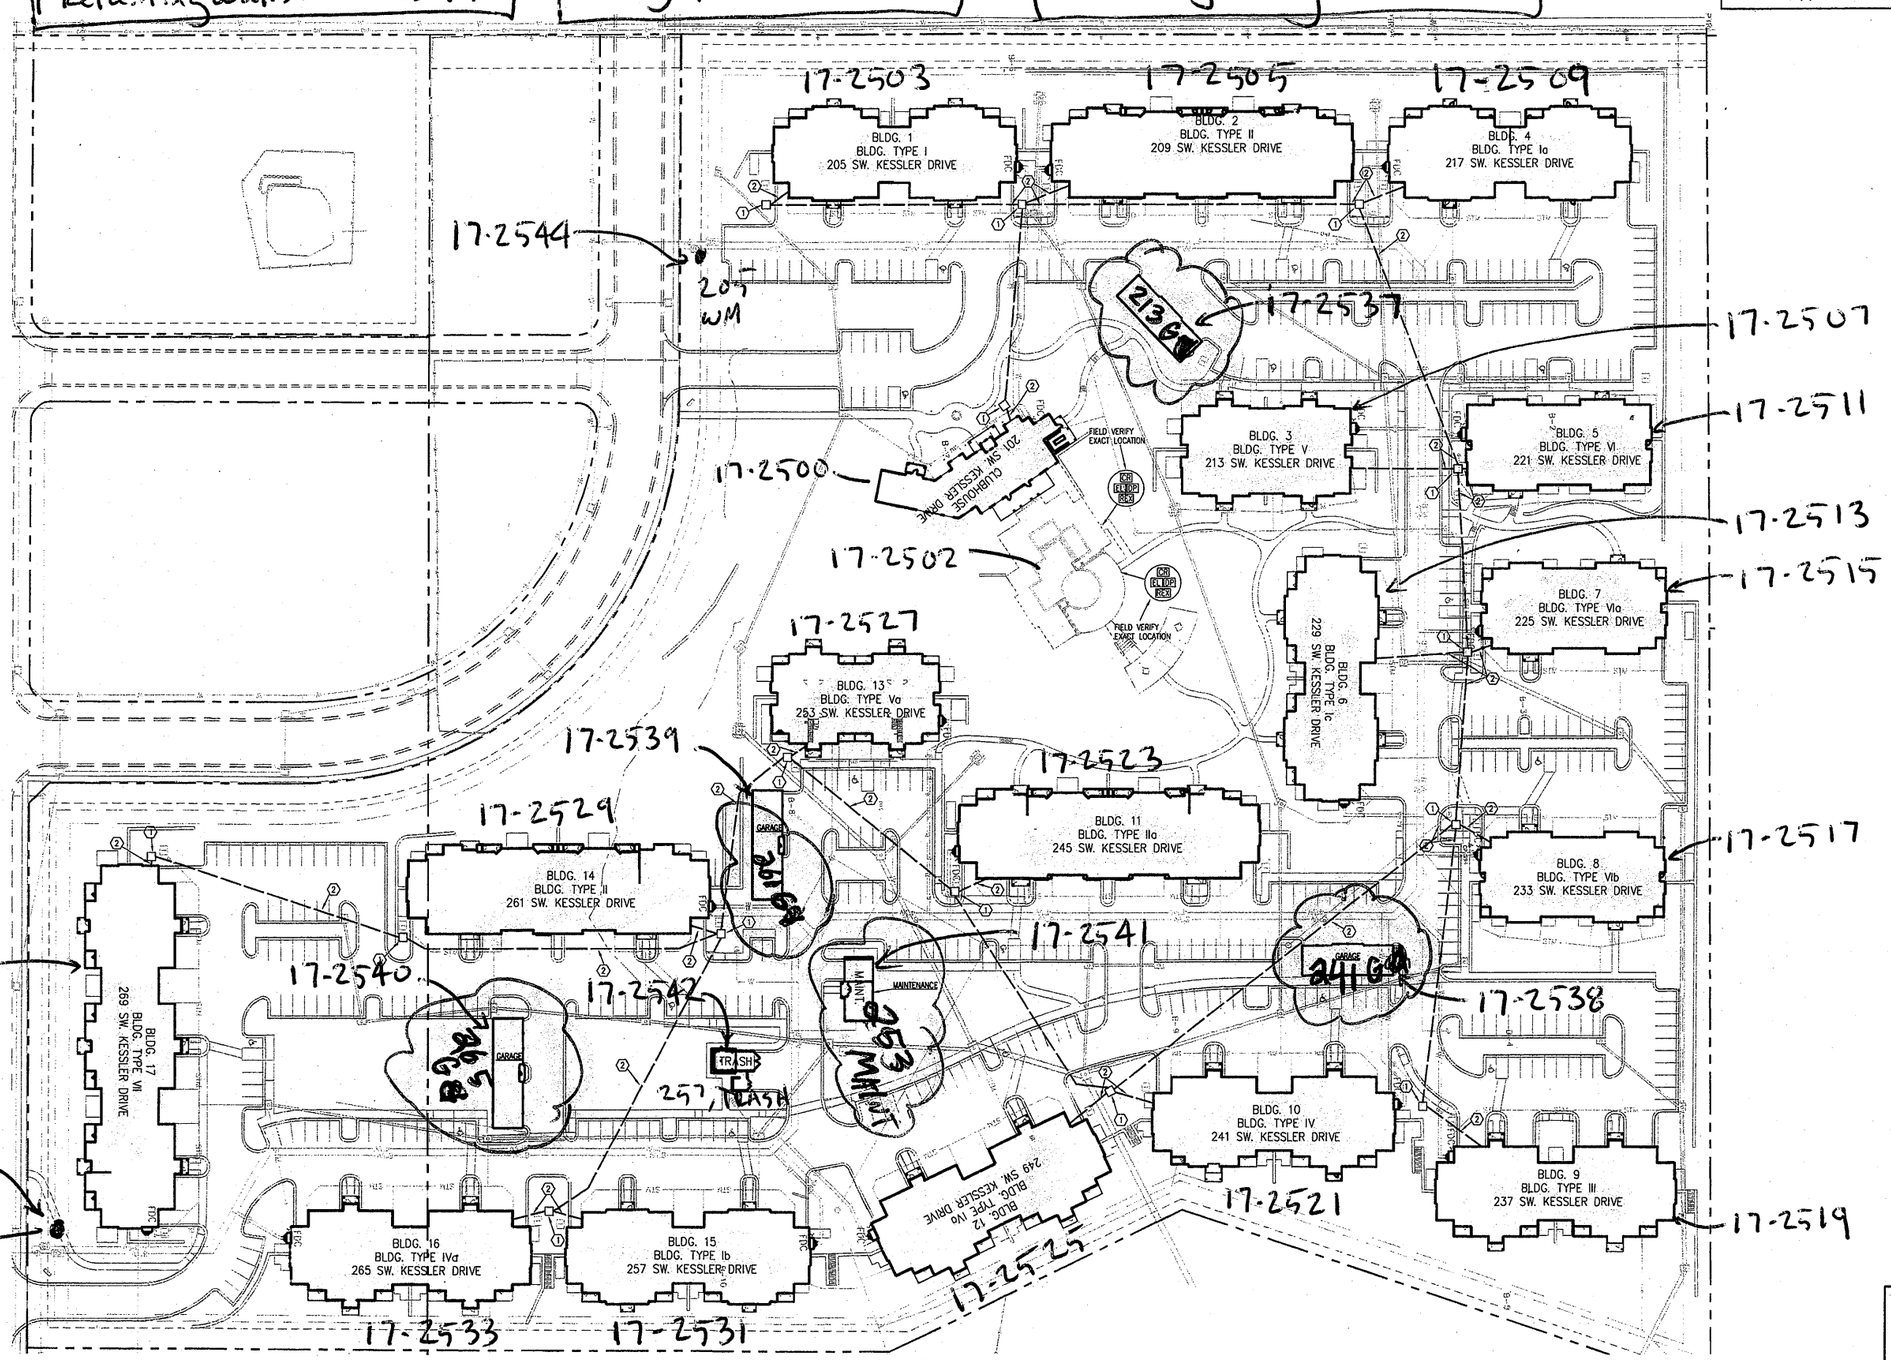

1 **SITE PLAN**
1"=50'-0" TELECOM

NORTH

LEGEND:

1. PROVIDE QUAZITE HANDHOLES FOR AT&T, GOOGLE, TIME WARNER, COMCAST AND (1) FOR FIBER. VERIFY EXACT SIZE AND QUANTITIES WITH UTILITY PROVIDERS.
2. (5) 4"C. (1) FOR GOOGLE, (1) FOR AT&T, (1) FOR COMCAST, (1) FOR TIME WARNER, AND (1) FOR FIBER.

SGN+A
Planning • Architecture
Landscape Architecture

SGN+A, Inc.
315 West Ponce de Leon Avenue
Suite 755
Decatur, Georgia 30030
Tel: 404.373.7370
Fax: 404.373.7372
www.sgnplusa.com

Revisions:

Date:	Description:

Construction Documents - Final Review Package

Meridian at View High

Lee's Summit, Missouri

A Residential Development by:

Cityscape Residential

This drawing as an instrument of services, is and shall remain the property of SGN+A and shall not be reproduced, published or used in any way without permission of SGN+A, Inc.

Sheet Title:
SITE PLAN - TELECOM

Date:
13 April 2017

Sheet Number:

T1.01

LS&A
Latimer Sommers & Associates, P.A.
CONSULTING ENGINEERS
3639 SW Summerfield Drive, Suite A
Topeka, Kansas 66614-3974
Telephone: (785) 233-3232
FAX: (785) 233-0647
Email: lsapa@lsapa.com

LSA PROJECT NO. 1704001

Not Released for Construction

M:\2017\Jobs\MeridianAtViewHigh (LSVH)-1704001\CAD\T1-01.dwg, 4/12/2017 3:00:09 PM, 1:1

Meridian at View High - Permit Log

Permit Number	Building	Address	Approved	Paid	Issued	Final
PRCOM20172500	Clubhouse	201 SW Kessler Dr				
PRLT20172501						
PRCOM20172502	Pool	201 SW Kessler Dr				
PRCOM20172503	Apartment Bldg #1	205 SW Kessler Dr				
PRLT20172504						
PRCOM20172505	Apartment Bldg #2	209 SW Kessler Dr				
PRLT20172506						
PRCOM20172507	Apartment Bldg #3	213 SW Kessler Dr				
PRLT20172508						
PRCOM20172509	Apartment Bldg #4	217 SW Kessler Dr				
PRLT20172510						
PRCOM20172511	Apartment Bldg #5	221 SW Kessler Dr				
PRLT20172512						
PRCOM20172513	Apartment Bldg #6	229 SW Kessler Dr				
PRLT20172514						
PRCOM20172515	Apartment Bldg #7	225 SW Kessler Dr				
PRLT20172516						
PRCOM20172517	Apartment Bldg #8	233 SW Kessler Dr				
PRLT20172518						
PRCOM20172519	Apartment Bldg #9	237 SW Kessler Dr				
PRLT20172520						
PRCOM20172521	Apartment Bldg #10	241 SW Kessler Dr				
PRLT20172522						
PRCOM20172523	Apartment Bldg #11	245 SW Kessler Dr				
PRLT20172524						
PRCOM20172525	Apartment Bldg #12	249 SW Kessler Dr				
PRLT20172526						
PRCOM20172527	Apartment Bldg #13	253 SW Kessler Dr				
PRLT20172528						
PRCOM20172529	Apartment Bldg #14	261 SW Kessler Dr				
PRLT20172530						
PRCOM20172531	Apartment Bldg #15	257 SW Kessler Dr				
PRLT20172532						
PRCOM20172533	Apartment Bldg #16	265 SW Kessler Dr				
PRLT20172534						
PRCOM20172535	Apartment Bldg #17	269 SW Kessler Dr				
PRLT20172536						
PRCOM20172537	Garage	213 SW Kessler Dr, Unit:G				
PRCOM20172538	Garage	241 SW Kessler Dr, Unit:G				
PRCOM20172539	Garage	261 SW Kessler Dr, Unit:G				
PRCOM20172540	Garage	265 SW Kessler Dr, Unit:G				
PRCOM20172541	Maintenance Bldg	253 SW Kessler Dr, Unit:Maint				
PRCOM20172542	Trash Enclosure	257 SW Kessler Dr, Unit:Trash				
PRCOM20172543	Water Meter	269 SW Kessler Dr, Unit:WM				
PRCOM20172544	Water Meter	205 SW Kessler Dr, Unit:WM				
PRCOM20172545	Irrigation System	201 SW Kessler Dr				
PRCOM20172546	Site Lighting	201 SW Kessler Dr				
PRCOM20172547	Retaining Walls	201 SW Kessler Dr				