a.t.renczarski & co., inc.
consulting structural engineers
1500 D NW Vivion Road
Kansas City, MO 64118
Ph: (816) 587-0101
Fx: (816) 587-5691

PROJECT	BY	DATE	SK-1
LYNXSPRING	ER	9/3/19	1

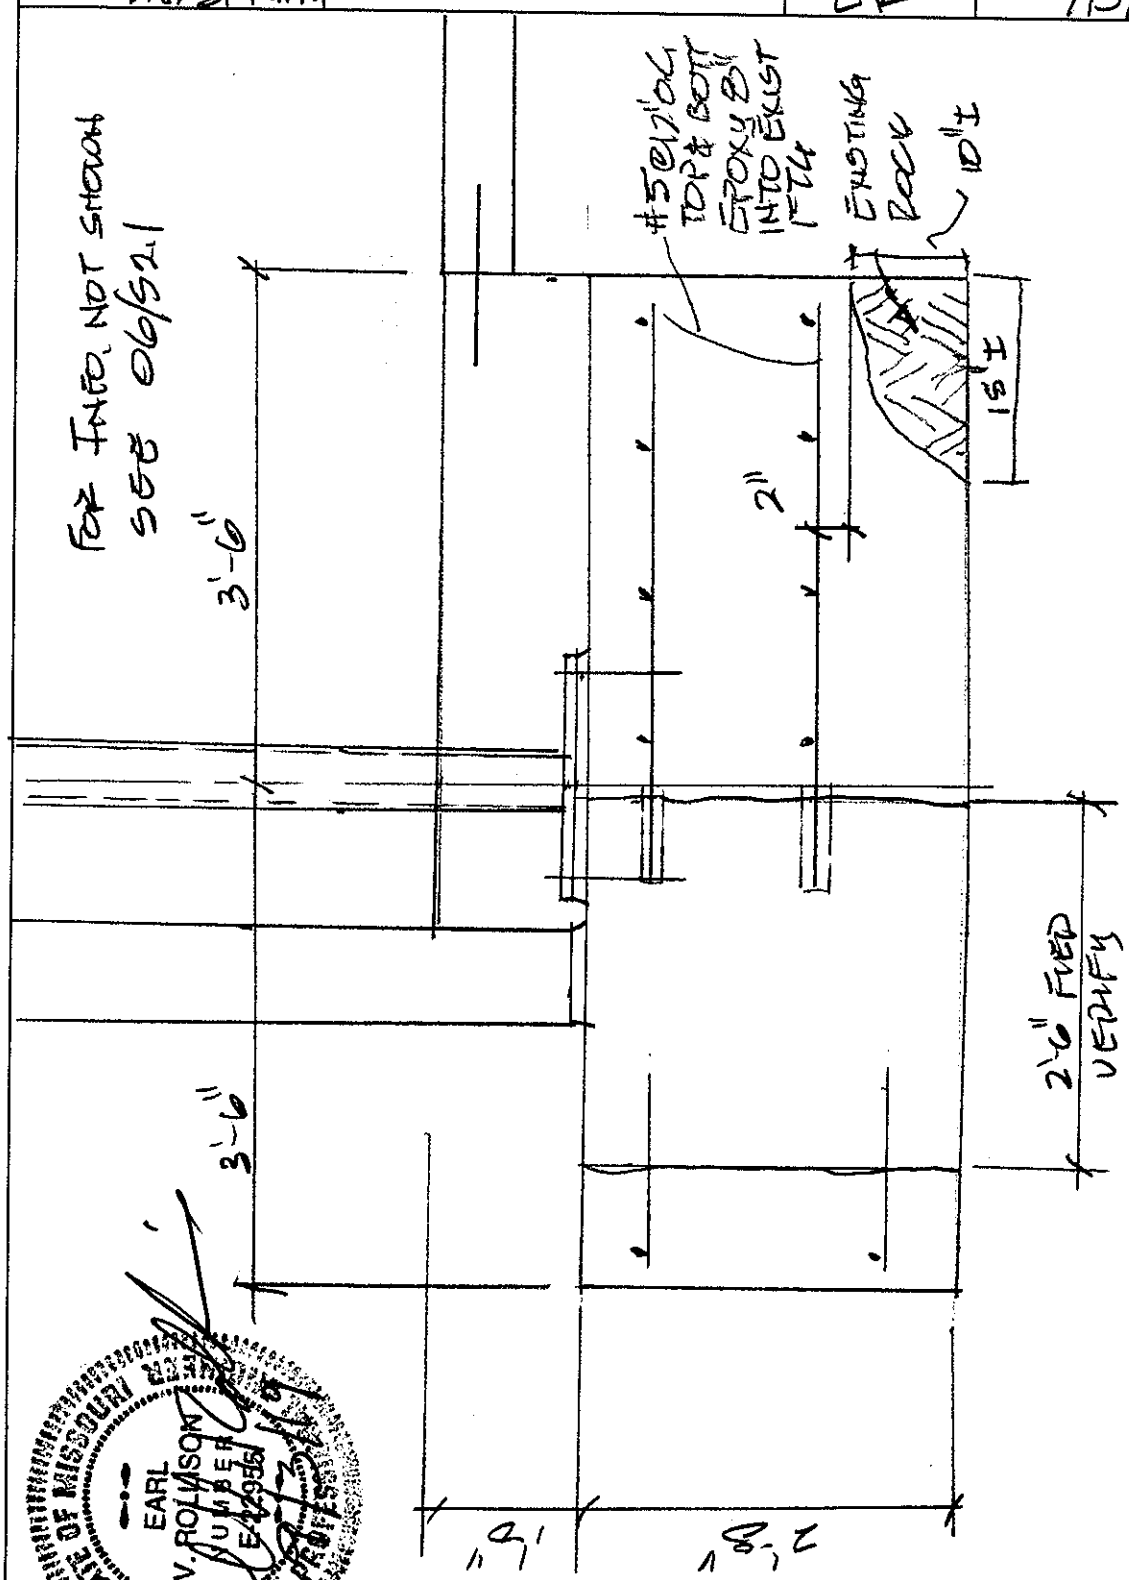

SECTION 06/S2.1 REVISED
3/4"=1'0" (FTG 5.9-A.2) SK-1

STATE OF MISSOURI
EARL V. ROLLASON
NUMBER E-22956
REGISTERED PROFESSIONAL ENGINEER