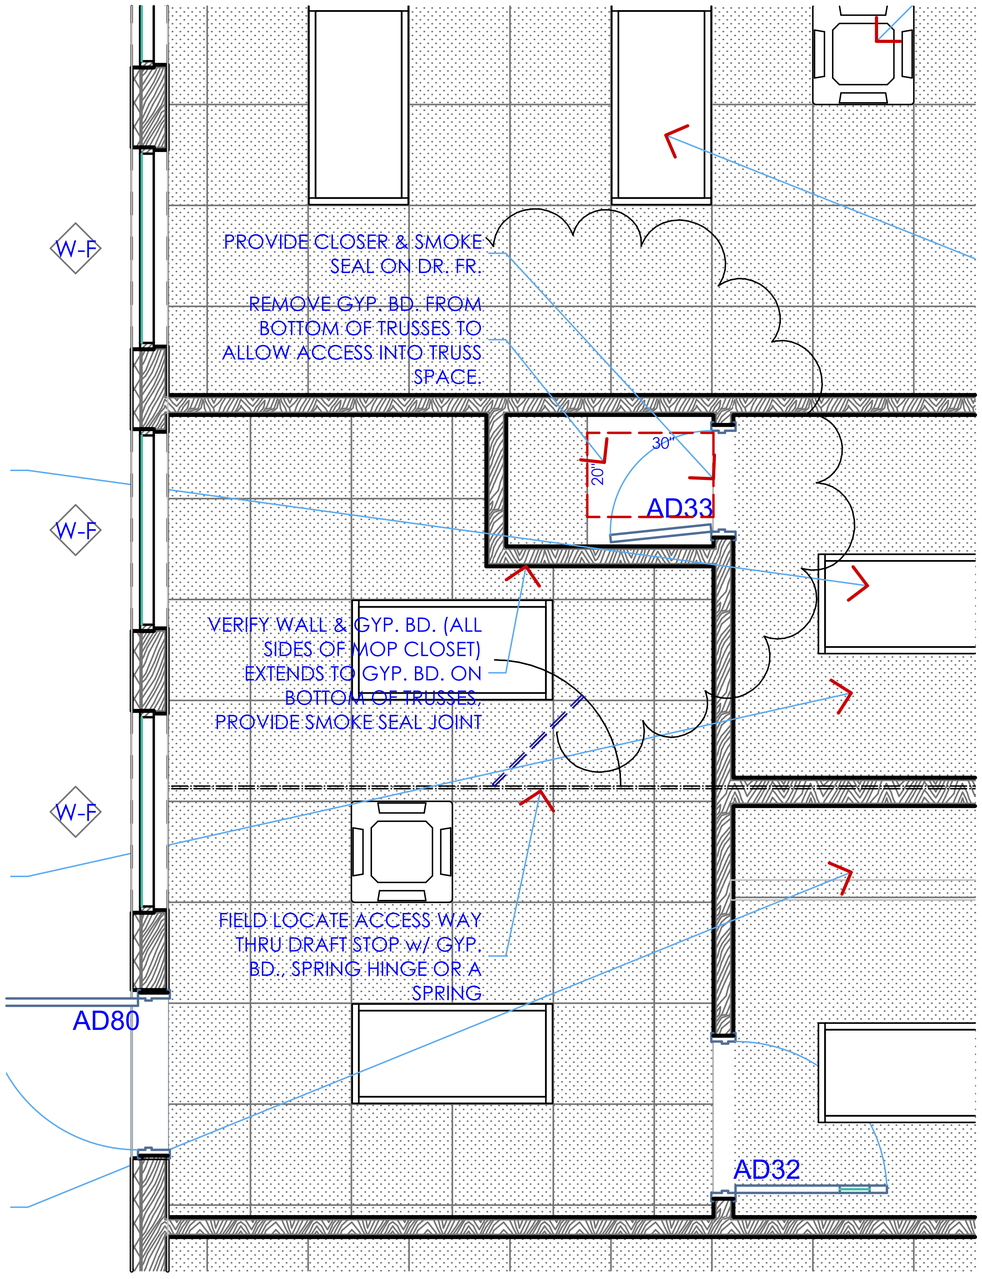

1 RCP Upper Level

SCALE: 1/4" = 1'-0"

N

ATTIC ACCESS

1. VERIFY THE WALLS (BOTH SIDES) IN THE NEW MOP CLOSET EXEND TO THE GYP. BD. ON BOTTOM OF STRUCTURE. TRUSSES ARE PLACED @ 16" O.C. AND TRUSSES ARE NOT CAPABLE OF MODIFICATION.
2. PROVIDE SPRING ON GYP. BD. DOOR ON DRAFT STOP.
3. PROVIDE CLOSER & SMOKE SEAL ON MOP CLOSE DOOR.
4. REMOVE GYP. BD. FROM BORROM OF STRUCTURE INSIDE MOP CLOSET AREA PROVIDING OPENING INTO ATTIC SPACE.

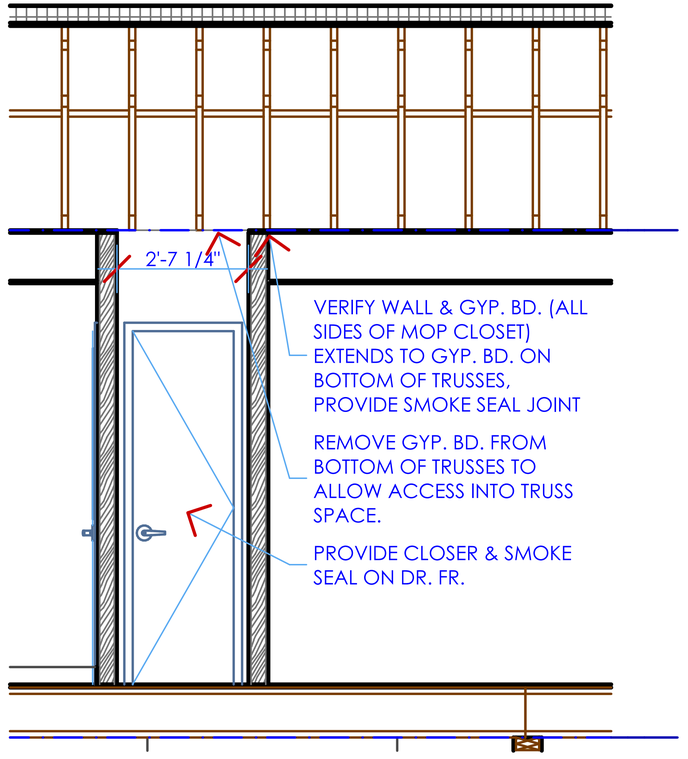

2 Section

SCALE: 1/4" = 1'-0"

RELEASE FOR CONSTRUCTION
AS NOTED ON PLANS REVIEW
DEVELOPMENT SERVICES
LEE'S SUMMIT, MISSOURI
03/24/2020

Digitally signed by Joe Frogge
Reason: release for construction
Date: 2020.03.24 09:10:41-05'00'

STATE OF MISSOURI JAMES LEE DELMONT NUMBER A-5830 REGISTERED ARCHITECT

tde, inc. Architecture
30519 South Lone Tree Road
Harrisonville, MO 64701
(816) 380-6090
Proverbs 18:24
the design club, inc.
Missouri State Certificate of Authority
#2009025010

Hallam Office Building
Phase II Shell Space
1225 NE Douglas St.
Lee's Summit, Missouri 64082

MARK	DATE	DESCRIPTION
	03.22.20	Attic Access
	01.14.20	RTU Screen & Addresses

Attic Access

SHEET TITLE

PROJECT NO: 1219009

DRAWN BY:

COPYRIGHT 2020

ASi201-1

/Users/jimdelmont/OneDrive/projects/Lee's Summit/Hallam/pln/2018 addition/201/1219009_Hal ph II_0211020_201_R1.pln