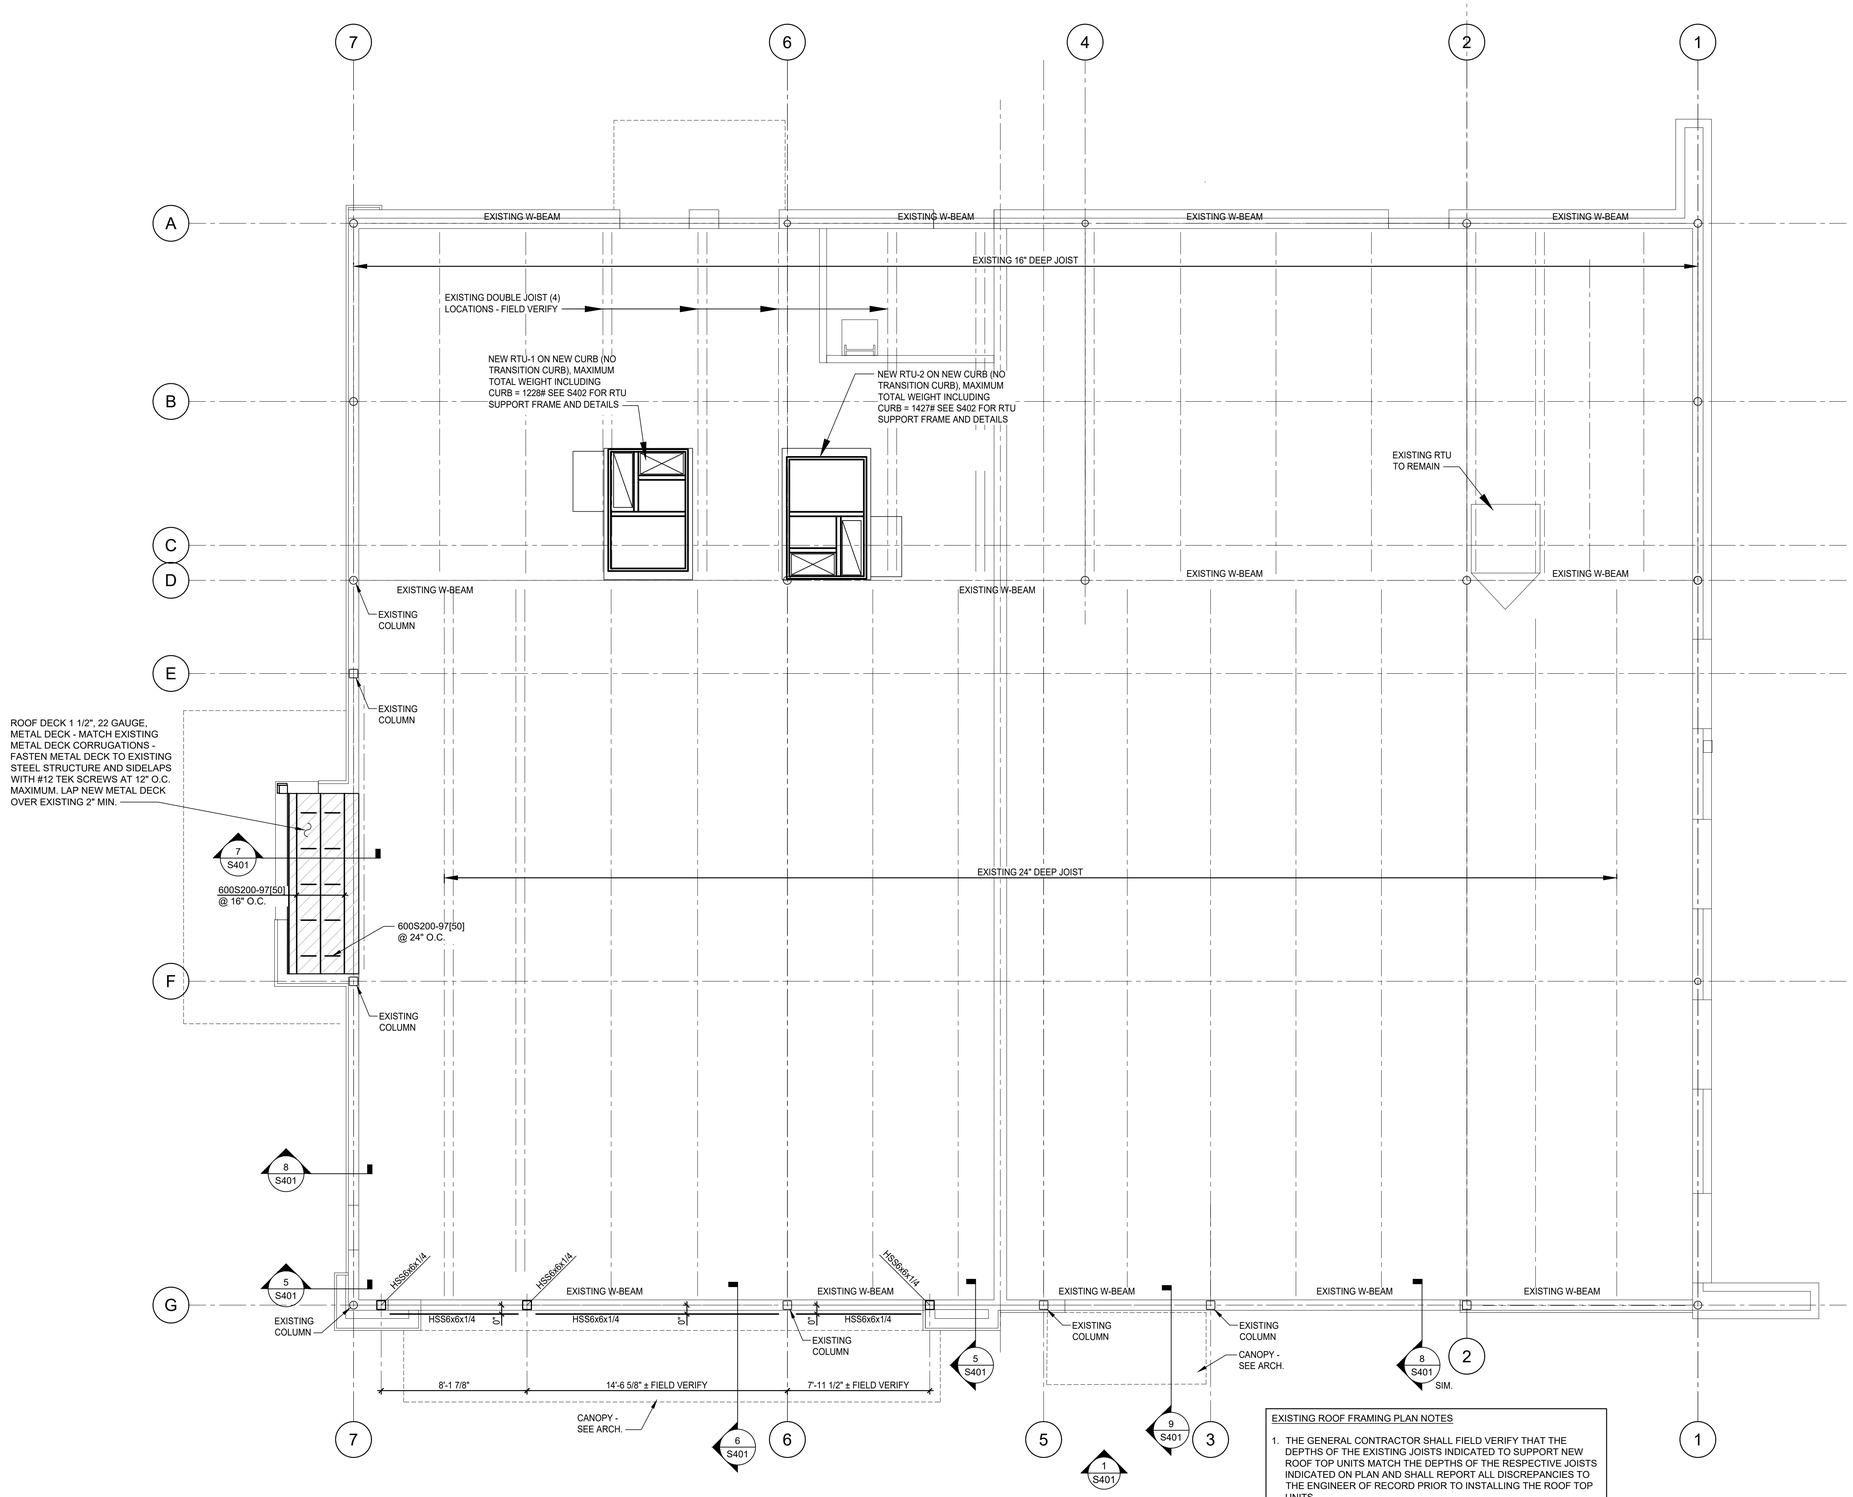

NORTH

1 S201

ROOF FRAMING PLAN

SCALE: 1/4" = 1'-0"

EXISTING ROOF FRAMING PLAN NOTES

1. THE GENERAL CONTRACTOR SHALL FIELD VERIFY THAT THE DEPTHS OF THE EXISTING JOISTS INDICATED TO SUPPORT NEW ROOF TOP UNITS MATCH THE DEPTHS OF THE RESPECTIVE JOISTS INDICATED ON PLAN AND SHALL REPORT ALL DISCREPANCIES TO THE ENGINEER OF RECORD PRIOR TO INSTALLING THE ROOF TOP UNITS.
2. PLACE NEW UNITS WHERE SHOWN ON PLAN.
3. ALL ROOF DECK PENETRATIONS WITH DIMENSIONS LESS THAN 13" SHALL BE REINFORCED WITH GAGE SHEET METAL IN ACCORDANCE WITH THE STEEL DECK INSTITUTE RECOMMENDATIONS.

CASCO
12 Sunnen Drive, Suite 100, St. Louis, MO 63143 T: 314.821.1100

MIDLAND
GENERAL CONTRACTOR | DESIGN-BUILD

Starbucks & Medical Office

155 S.W. MO-150 HWY
LEE'S SUMMIT, MO 64802

CONSTR. DOC. & REVISIONS

No.	Description	Date
	Owner Review	05/12/20

6/17/20

MARK A. SPALINGER
License Number: E-27576
Expiration Date: 12/31/21

Drawn By/Checked By:	BWT/NDM
Project Number	320488
Permit Date	06-17-20

ROOF FRAMING PLAN

S201