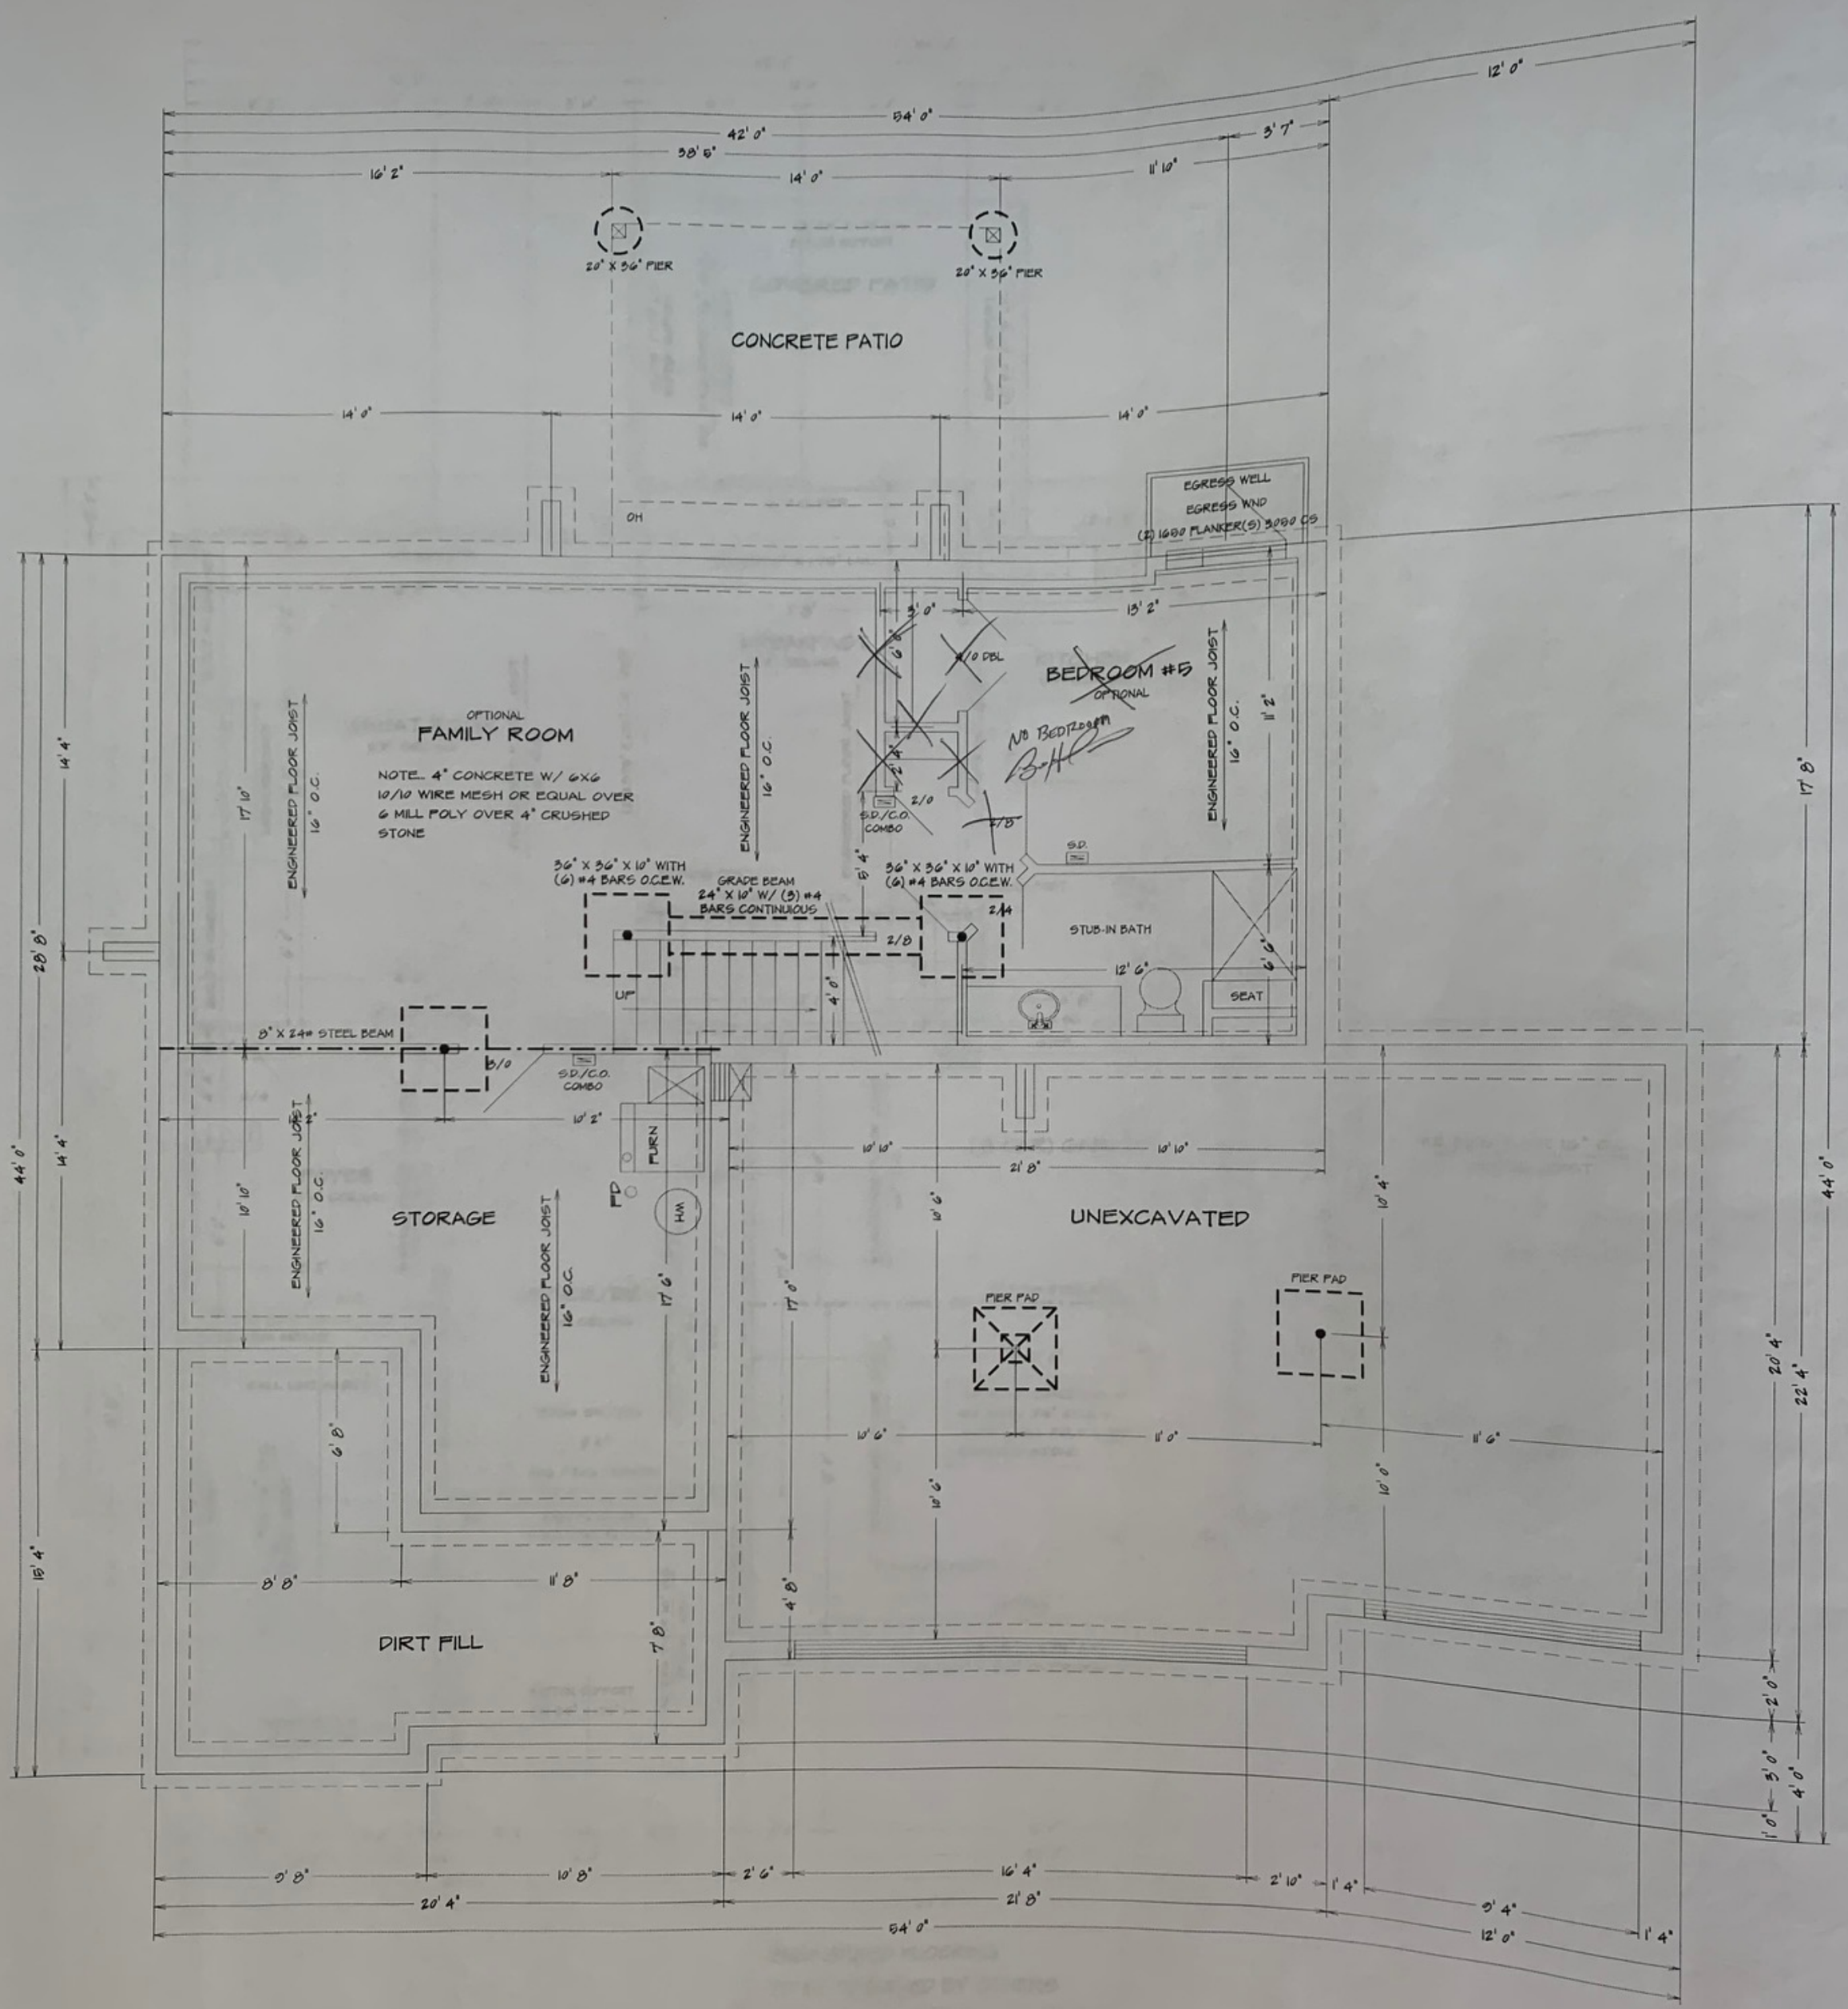

ENGINEERED FLOORING
TO BE DESIGNED BY OTHERS

BASEMENT PLAN

1/4" = 1'0"

RELEASE FOR CONSTRUCTION
AS NOTED ON PLANS REVIEW
CODES ADMINISTRATION
LEE'S SUMMIT, MISSOURI
BY
DATE

RELEASE FOR CONSTRUCTION
AS NOTED ON PLANS REVIEW
CODES ADMINISTRATION
LEE'S SUMMIT, MISSOURI
07/02/2020