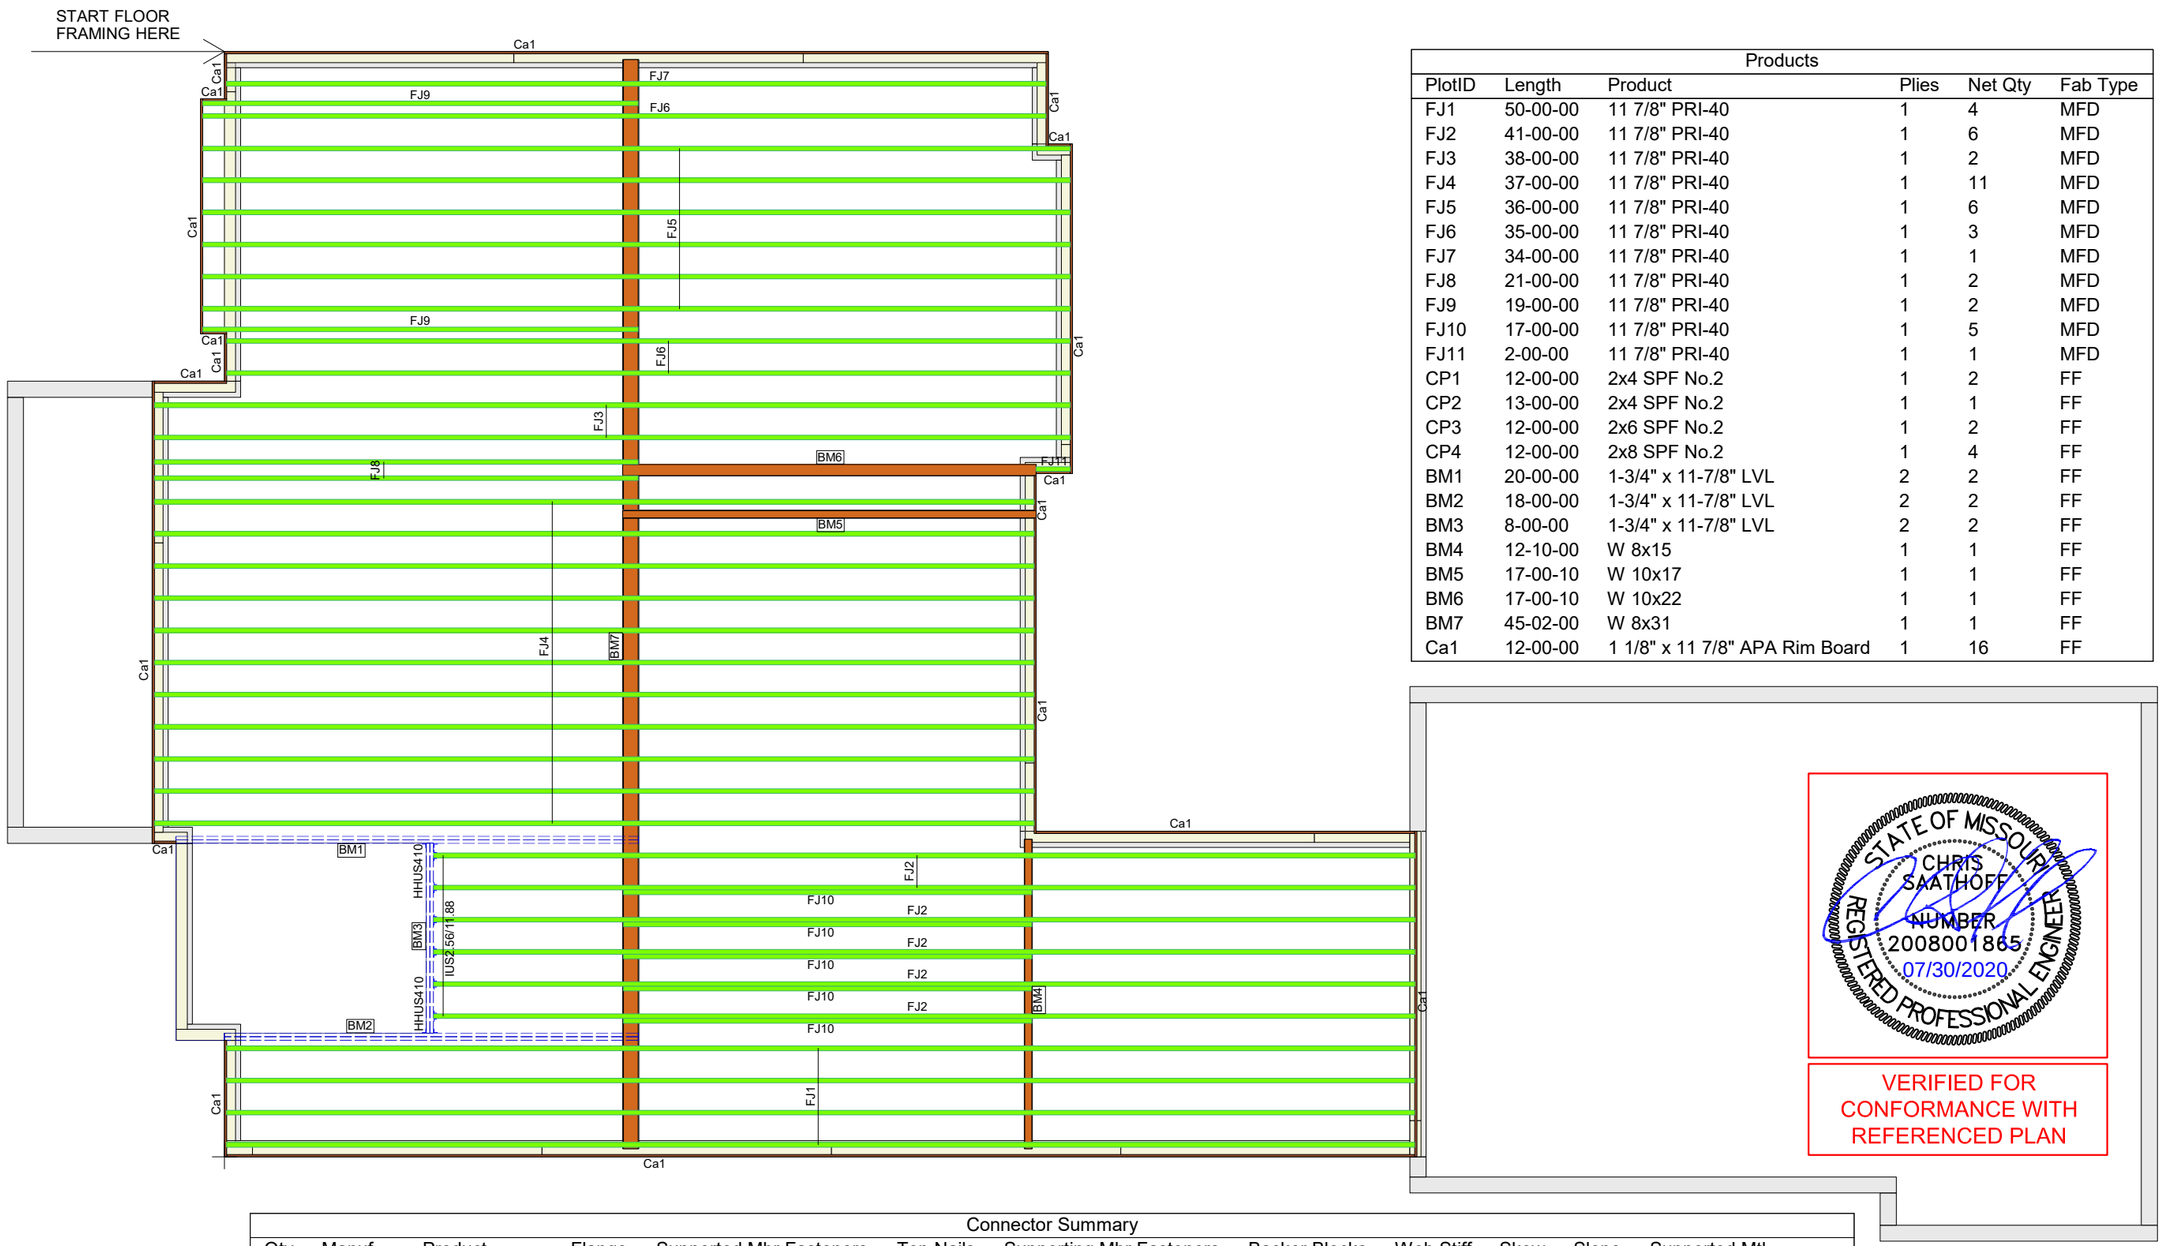

Products					
PlotID	Length	Product	Plies	Net Qty	Fab Type
FJ1	50-00-00	11 7/8" PRI-40	1	4	MFD
FJ2	41-00-00	11 7/8" PRI-40	1	6	MFD
FJ3	38-00-00	11 7/8" PRI-40	1	2	MFD
FJ4	37-00-00	11 7/8" PRI-40	1	11	MFD
FJ5	36-00-00	11 7/8" PRI-40	1	6	MFD
FJ6	35-00-00	11 7/8" PRI-40	1	3	MFD
FJ7	34-00-00	11 7/8" PRI-40	1	1	MFD
FJ8	21-00-00	11 7/8" PRI-40	1	2	MFD
FJ9	19-00-00	11 7/8" PRI-40	1	2	MFD
FJ10	17-00-00	11 7/8" PRI-40	1	5	MFD
FJ11	2-00-00	11 7/8" PRI-40	1	1	MFD
CP1	12-00-00	2x4 SPF No.2	1	2	FF
CP2	13-00-00	2x4 SPF No.2	1	1	FF
CP3	12-00-00	2x6 SPF No.2	1	2	FF
CP4	12-00-00	2x8 SPF No.2	1	4	FF
BM1	20-00-00	1-3/4" x 11-7/8" LVL	2	2	FF
BM2	18-00-00	1-3/4" x 11-7/8" LVL	2	2	FF
BM3	8-00-00	1-3/4" x 11-7/8" LVL	2	2	FF
BM4	12-10-00	W 8x15	1	1	FF
BM5	17-00-10	W 10x17	1	1	FF
BM6	17-00-10	W 10x22	1	1	FF
BM7	45-02-00	W 8x31	1	1	FF
Ca1	12-00-00	1 1/8" x 11 7/8" APA Rim Board	1	16	FF

STATE OF MISSOURI
CHRIS SAATHOFF
NUMBER
2008001865
07/30/2020
REGISTERED PROFESSIONAL ENGINEER

VERIFIED FOR
CONFORMANCE WITH
REFERENCED PLAN

Connector Summary											
Qty	Manuf	Product	Flange	Supported Mbr Fasteners	Top Nails	Supporting Mbr Fasteners	Backer Blocks	Web Stiff	Skew	Slope	Supported Mtl
2	Simpson	HHUS410	None	-	-	-	No	No	-	-	2- 1-3/4" x 11-7/8" LVL
6	N/A	IUS2.56/11.88	None	-	-	-	No	No	-	-	11 7/8" PRI-40

Kim Brennan

Digitally signed by Kim Brennan
Reason: Release for Construction
Date: 2020.08.04 10:17:59-05'00'

RELEASE FOR CONSTRUCTION
AS NOTED ON PLANS REVIEW
DEVELOPMENT SERVICES
LEE'S SUMMIT, MISSOURI
08/04/2020

PREMIER Building Supply of Kansas City

Subdivision: PERGOLA PARK
Lot: #81
Sales Rep: JIM ANDERSON
Designer: LUKE RUSKAMP

Job Name: JACKSON (P200304)
Customer: CARDINAL CREST
Site Address: 3202 SW PERGOLA PARK DR.
City, ST, ZIP: LEE'S SUMMIT, MO

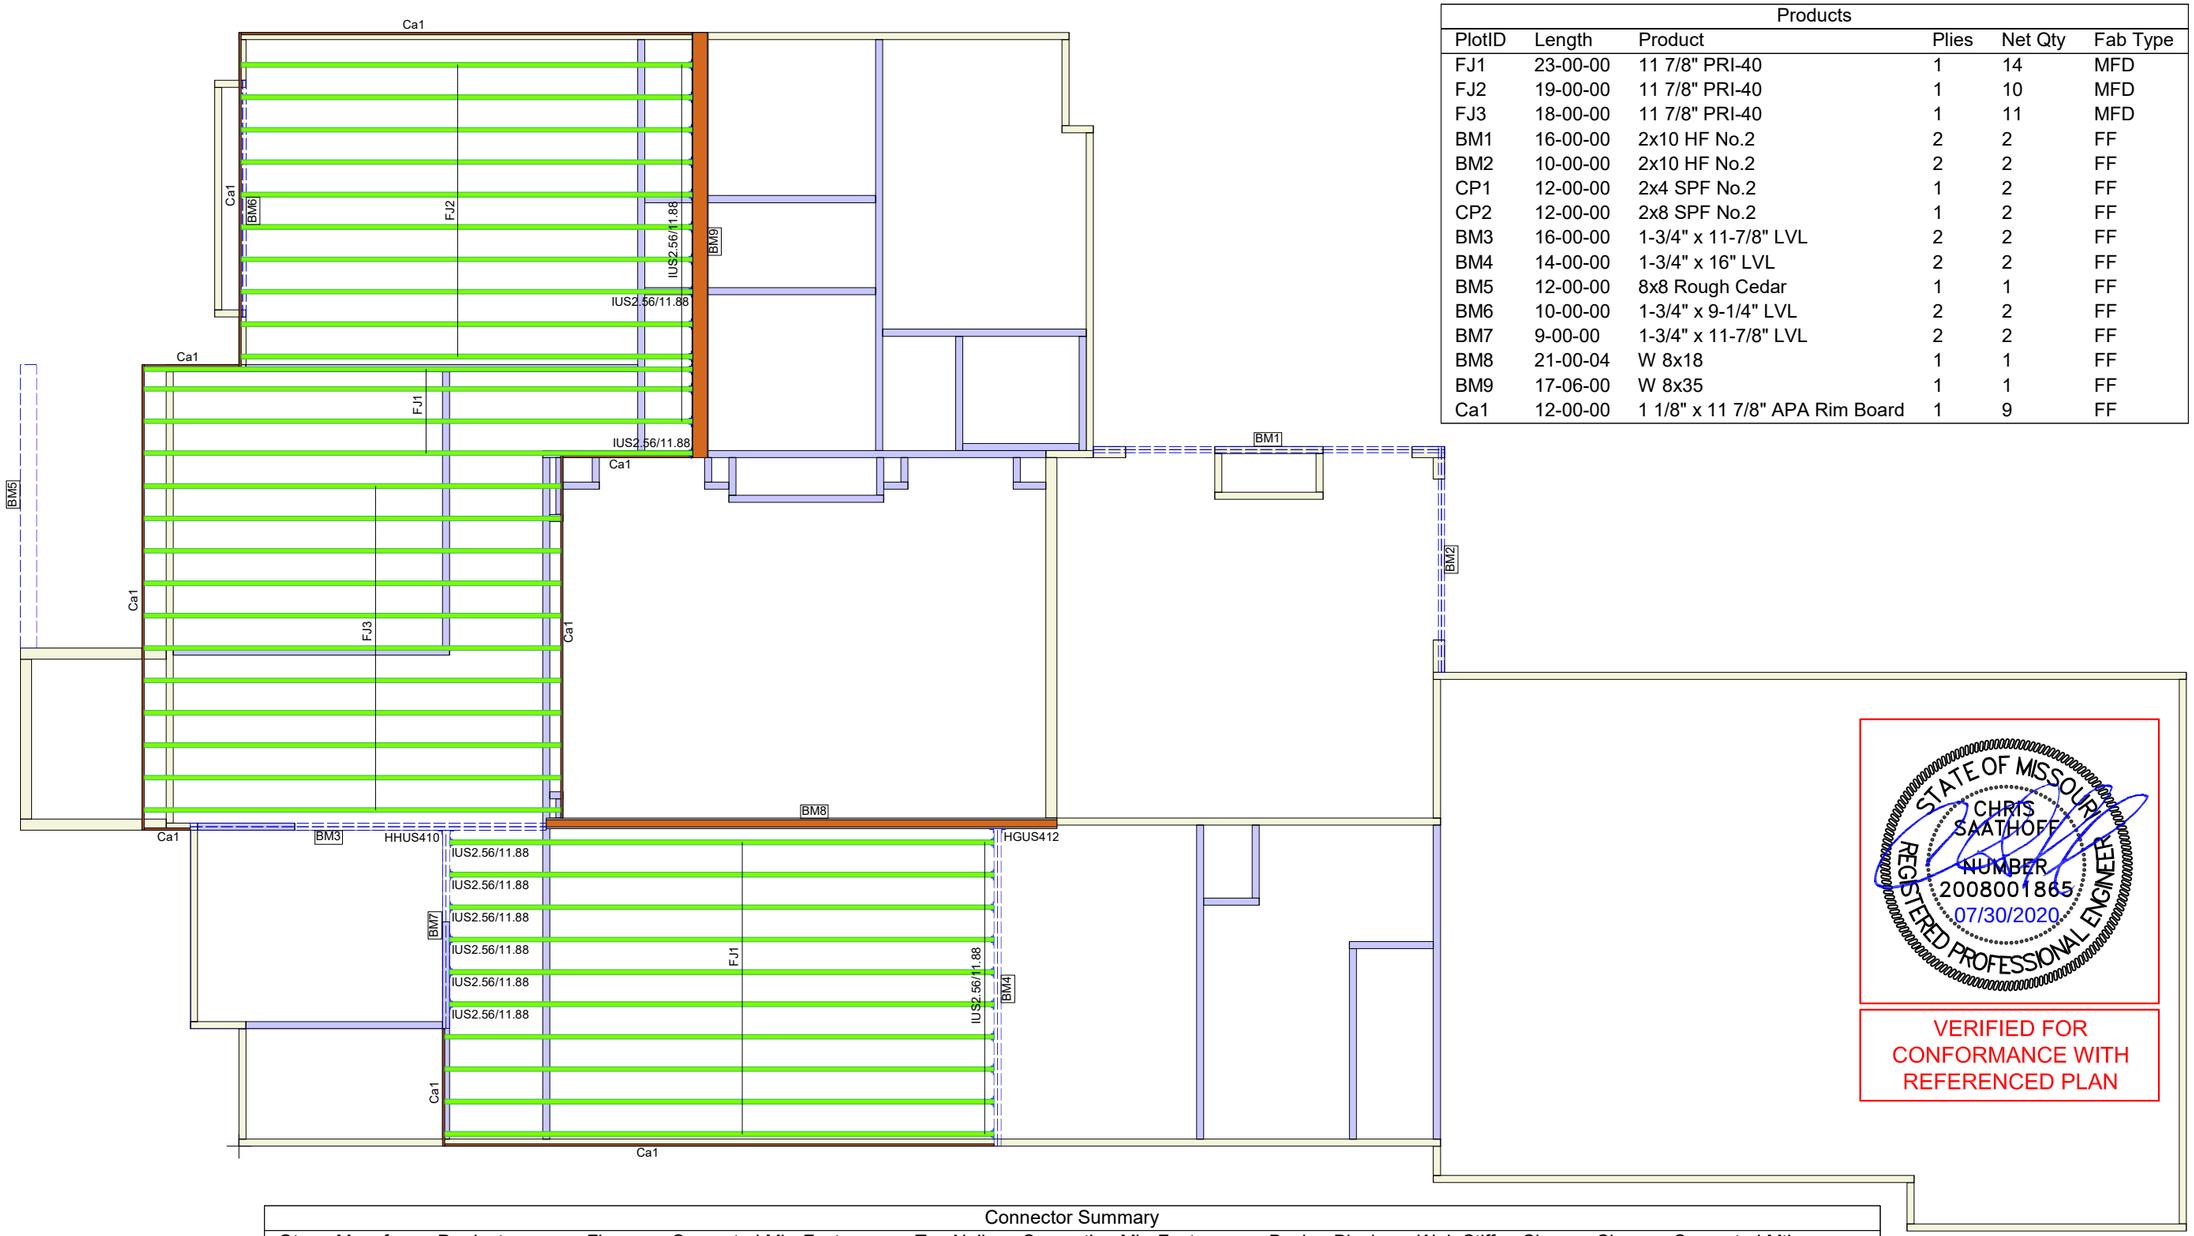

Products					
PlotID	Length	Product	Plies	Net Qty	Fab Type
FJ1	23-00-00	11 7/8" PRI-40	1	14	MFD
FJ2	19-00-00	11 7/8" PRI-40	1	10	MFD
FJ3	18-00-00	11 7/8" PRI-40	1	11	MFD
BM1	16-00-00	2x10 HF No.2	2	2	FF
BM2	10-00-00	2x10 HF No.2	2	2	FF
CP1	12-00-00	2x4 SPF No.2	1	2	FF
CP2	12-00-00	2x8 SPF No.2	1	2	FF
BM3	16-00-00	1-3/4" x 11-7/8" LVL	2	2	FF
BM4	14-00-00	1-3/4" x 16" LVL	2	2	FF
BM5	12-00-00	8x8 Rough Cedar	1	1	FF
BM6	10-00-00	1-3/4" x 9-1/4" LVL	2	2	FF
BM7	9-00-00	1-3/4" x 11-7/8" LVL	2	2	FF
BM8	21-00-04	W 8x18	1	1	FF
BM9	17-06-00	W 8x35	1	1	FF
Ca1	12-00-00	1 1/8" x 11 7/8" APA Rim Board	1	9	FF

STATE OF MISSOURI
CHRIS SAATHOFF
NUMBER 2008001865
07/30/2020
REGISTERED PROFESSIONAL ENGINEER

VERIFIED FOR CONFORMANCE WITH REFERENCED PLAN

Connector Summary											
Qty	Manuf	Product	Flange	Supported Mbr Fasteners	Top Nails	Supporting Mbr Fasteners	Backer Blocks	Web Stiff	Skew	Slope	Supported Mtl
1	Simpson	HGUS412	None	-	-	-	No	No	-	-	2- 1-3/4" x 16" LVL
1	Simpson	HHUS410	None	-	-	-	No	No	-	-	2- 1-3/4" x 11-7/8" LVL
30	N/A	IUS2.56/11.88	None	-	-	-	No	No	-	-	11 7/8" PRI-40

RELEASE FOR CONSTRUCTION
AS NOTED ON PLANS REVIEW
DEVELOPMENT SERVICES
LEE'S SUMMIT, MISSOURI

08/04/2020

PREMIER Building Supply of Kansas City

Subdivision: PERGOLA PARK

Lot: #81

Sales Rep: JIM ANDERSON

Designer: LUKE RUSKAMP

Job Name: JACKSON (P200304)

Customer: CARDINAL CREST

Site Address: 3202 SW PERGOLA PARK DR.

City, ST, ZIP: LEE'S SUMMIT, MO