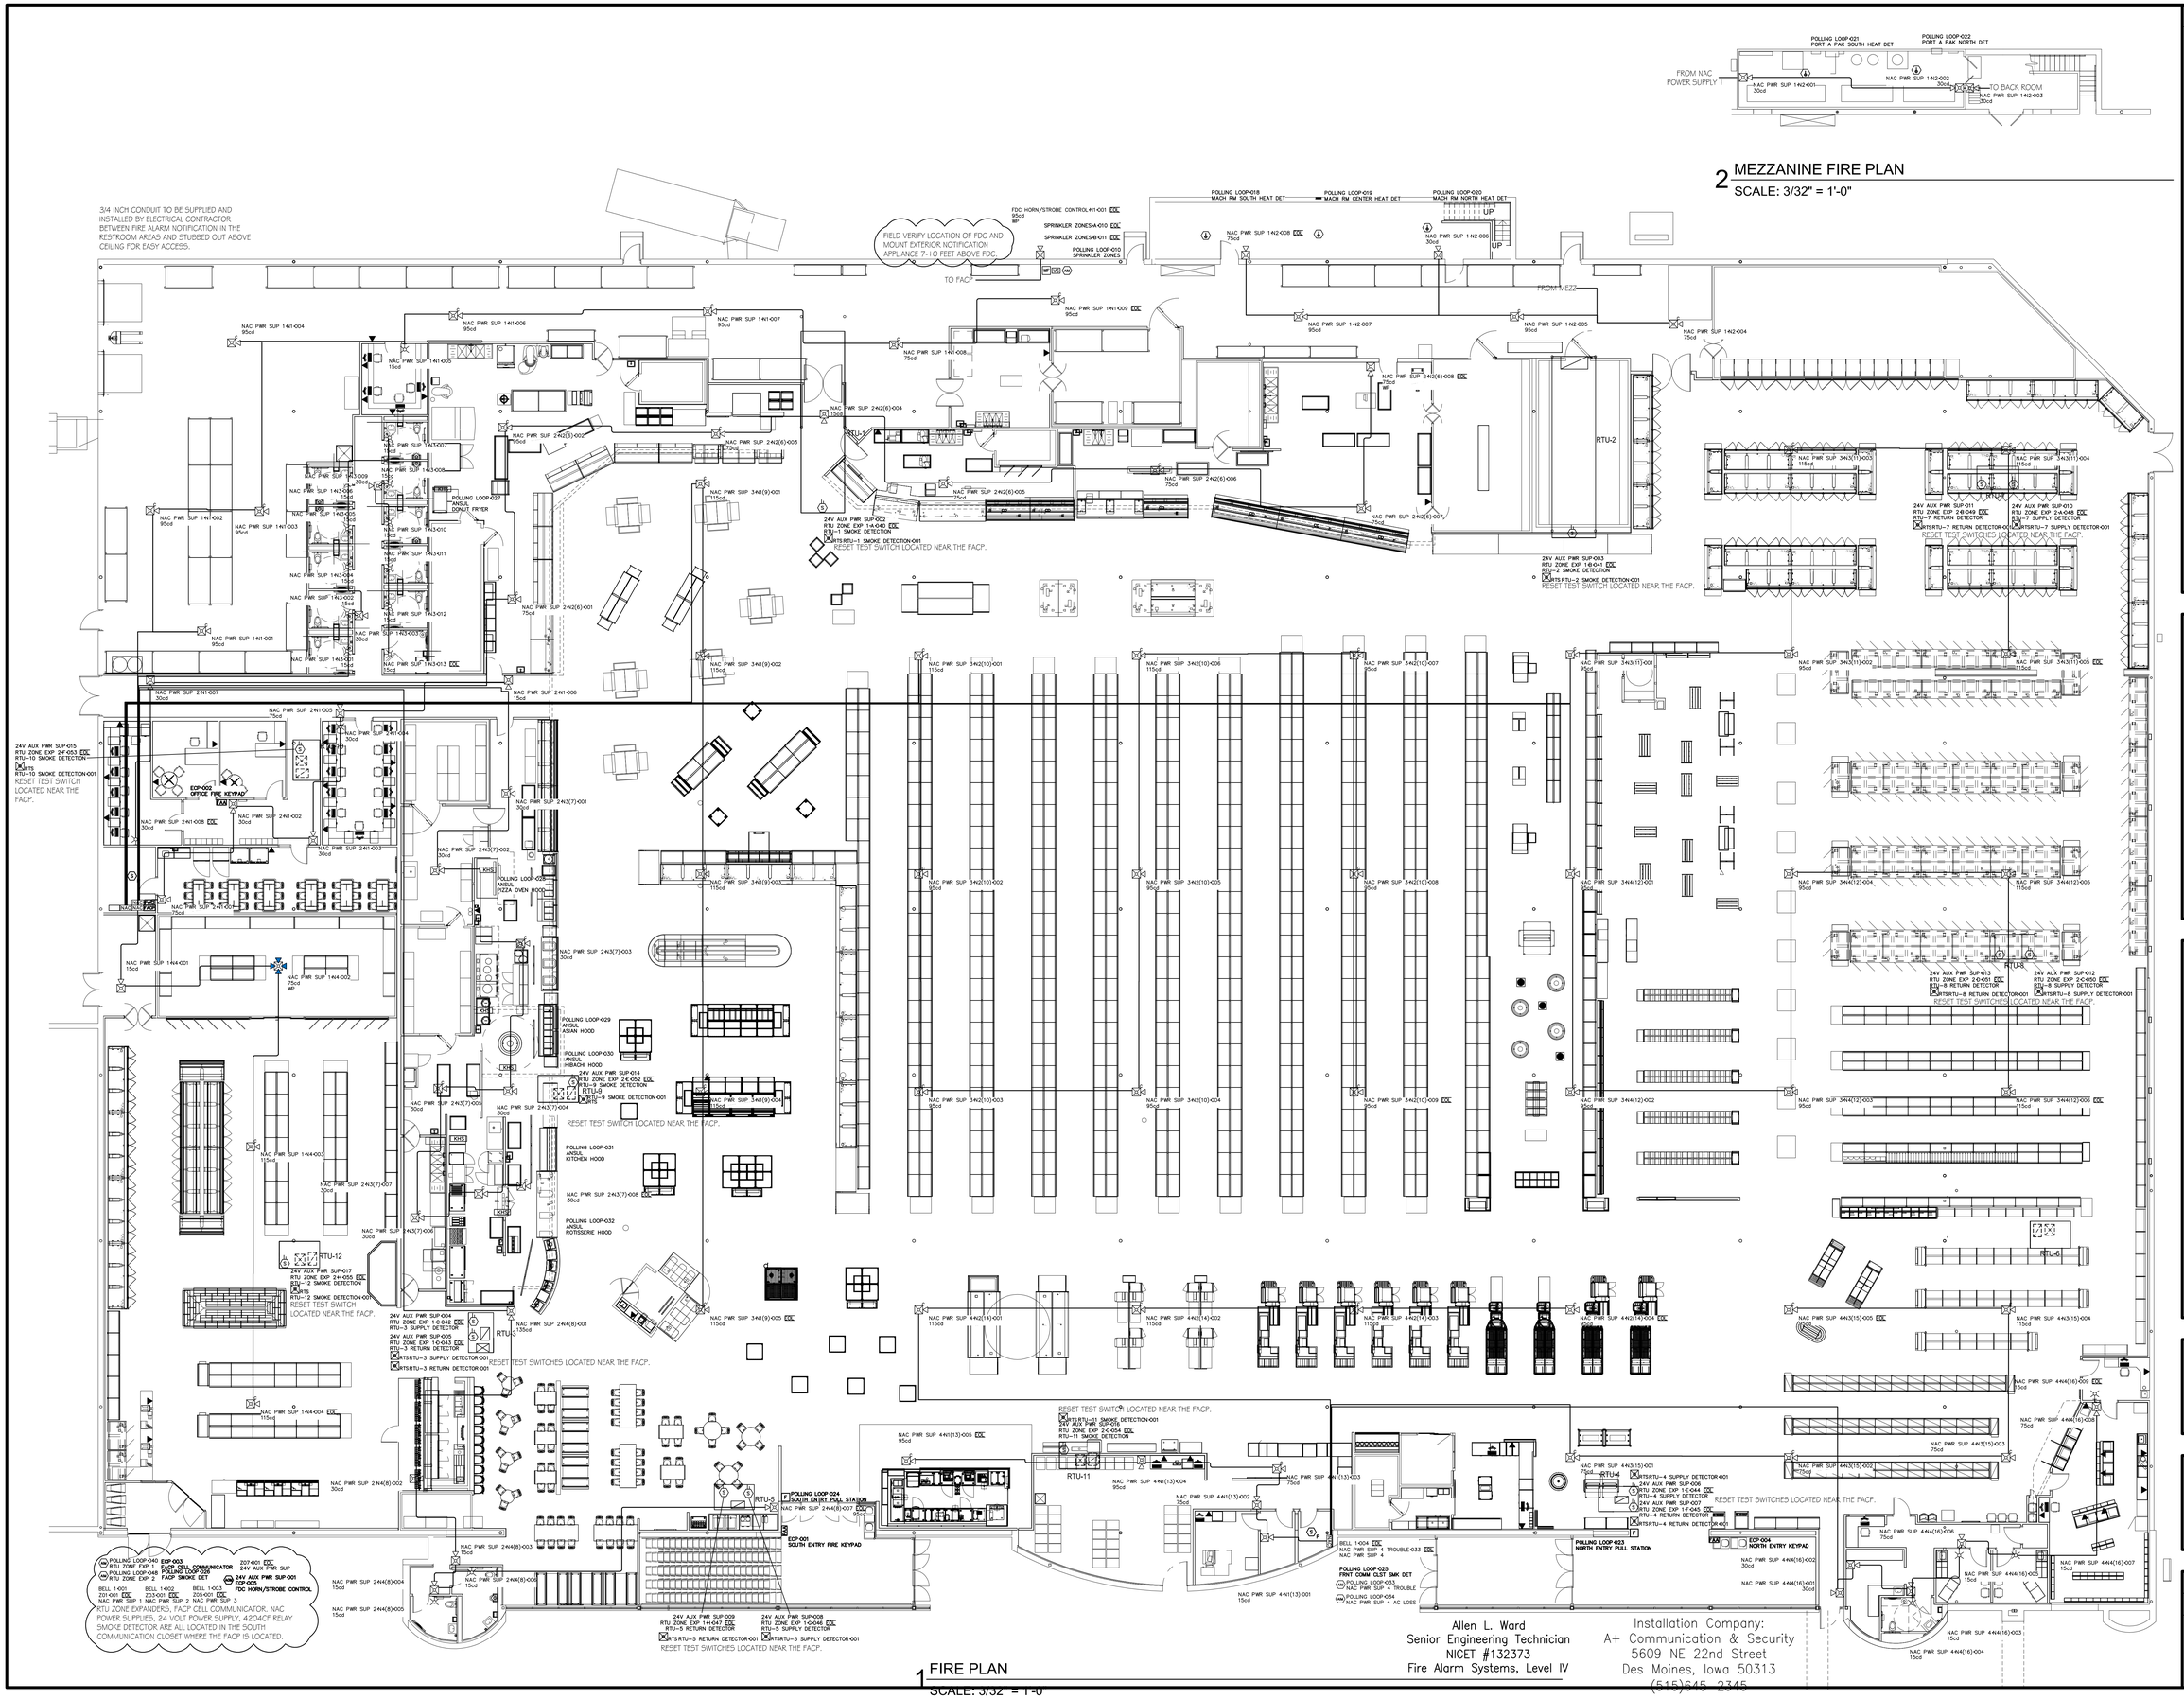

2 MEZZANINE FIRE PLAN
SCALE: 3/32" = 1'-0"

1 FIRE PLAN
SCALE: 3/32" = 1'-0"

REVISION	DATE BY

MATT WARD NUMBER 2017040888 IOWA LICENSED PROFESSIONAL ENGINEER
1.21.20

A+ COMMUNICATIONS & SECURITY

LOCATION:
LEES SUMMIT #2, MO

HY-VEE, INC.
5820 WESTOWN PARKWAY
WEST DES MOINES, IOWA 50266
TELEPHONE: (515) 267-2800
FAX: (515) 267-2935

Hy-Vee® EMPLOYEE OWNED

NORTH

FIRE PLAN

DRAWN:	DATE: OCT 2020
SCALE:	JOB NUMBER: BP
SHEET: 3/32" = 1'0"	

T4.0

Allen L. Ward
Senior Engineering Technician
NICET #132373
Fire Alarm Systems, Level IV

Installation Company:
A+ Communication & Security
5609 NE 22nd Street
Des Moines, Iowa 50313
(515)645-2345