FINISH SCHEDULE

#	PRODUCT	MANUFACTURE	COLOR	MODEL/ PATTERN
CP-1	CARPET TILE	TARKETT	TBD	TBD
LVT-1	LVT	TARKETT	BLANCHED PINE PLWD	5134, 6" X 48"
WB-1	RUBBER WALL BASE	ROPPE	170 WHITE	4" H BASE
TL-1	RR FLOOR CERAMIC TILE	MSI	CONCRETO GRIGIO	NCONGRI2424, 24" X 24" MATTE
TL-2	RR WALL TILE	TBD	TBD	TBD
TL-3	BREAKROOM-BACKSPLASH	TBD	TBD	TBD
ACT-1	CEILING TILE	USG RADAR	WHITE	2'x4' FLAT SQUARE EDGE
PT-1	PAINT	SHERWIN WILLIAMS	SW 7103-WHITETAIL	SW 7103, FINISH: EGGSHELL
PL-1	PLASTIC LAMINATE	FORMICA	5887-NT	NATURELLE FINISH
PL-2	PLASTIC LAMINATE	FORMICA	7223C-AC	
SS-1	QUARTZ COUNTERTOP	METRO QUARTZ	M4015	CALZADA

FINISH KEY

ROOM #
FLOOR FINISH — WALL BASE
CEILING FINISH — WALL FINISH

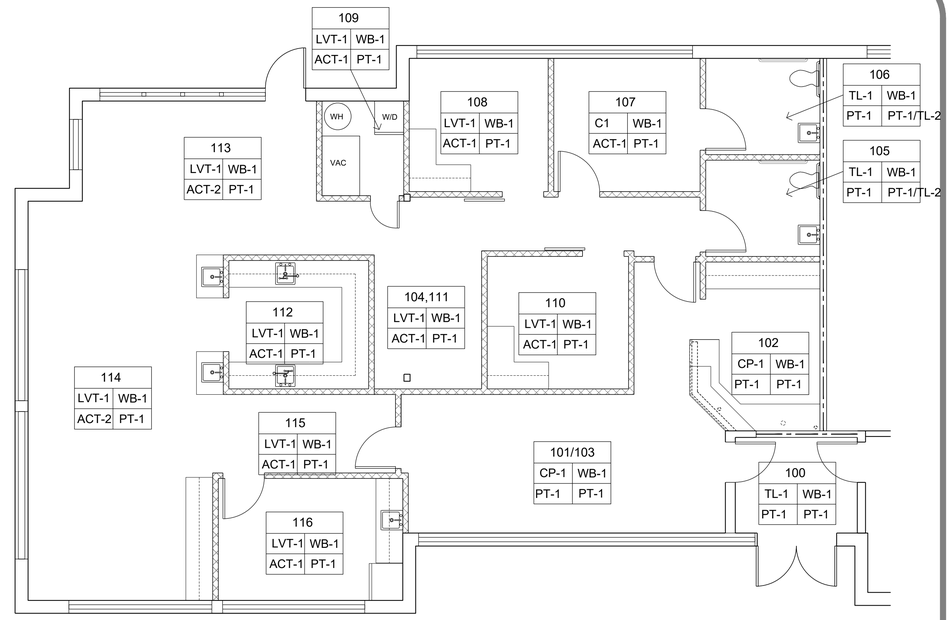

2 FINISH PLAN

SCALE: 3/16" = 1'-0"

NORTH

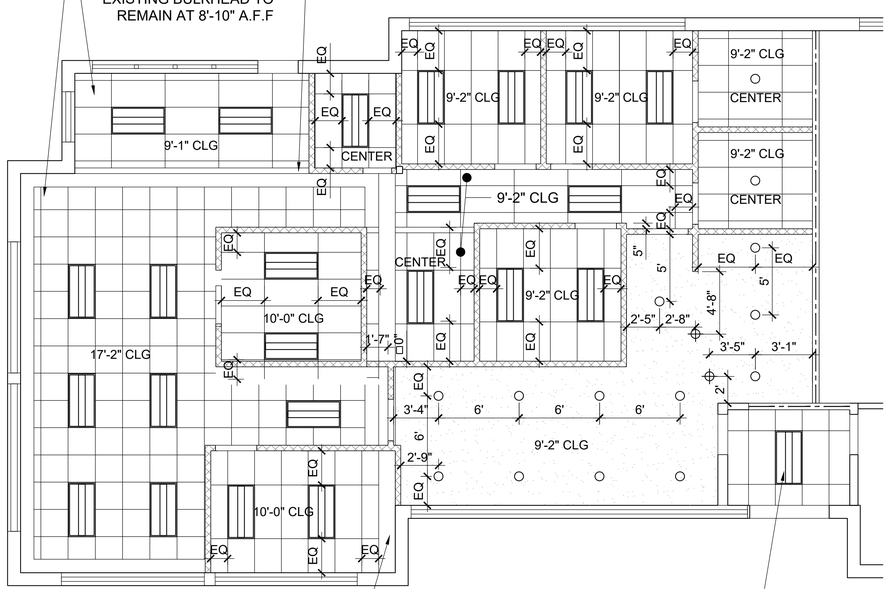

CEILING LEGEND

- GYPSUM BOARD CEILING
- LAY-IN GRID & ACOUSTICAL CEILING TILE, COMMERCIAL GRADE, WHITE
- 2x4 LOW PROFILE CENTER BASKET DIRECT/INDIRECT RECESSED LED LIGHT FIXTURE
- PENDANT LIGHT
- RECESSED CAN LIGHTS

FLOOR PLAN LEGEND

- EXISTING WALL TO REMAIN
- 25 GA. 3 5/8" METAL STUDS @ 16" O.C. EXTENDING TO DECK WITH 5/8" TYPE 'X' GYP. BD. ON BOTH SIDES EXTENDING TO DECK
- 1 HOUR FIRE RATED WALL
- LOW WALL AT RECEPTION DESK, SEE ELEVATIONS

3 REFLECTEED CEILING PLAN

SCALE: 3/16" = 1'-0"

NORTH

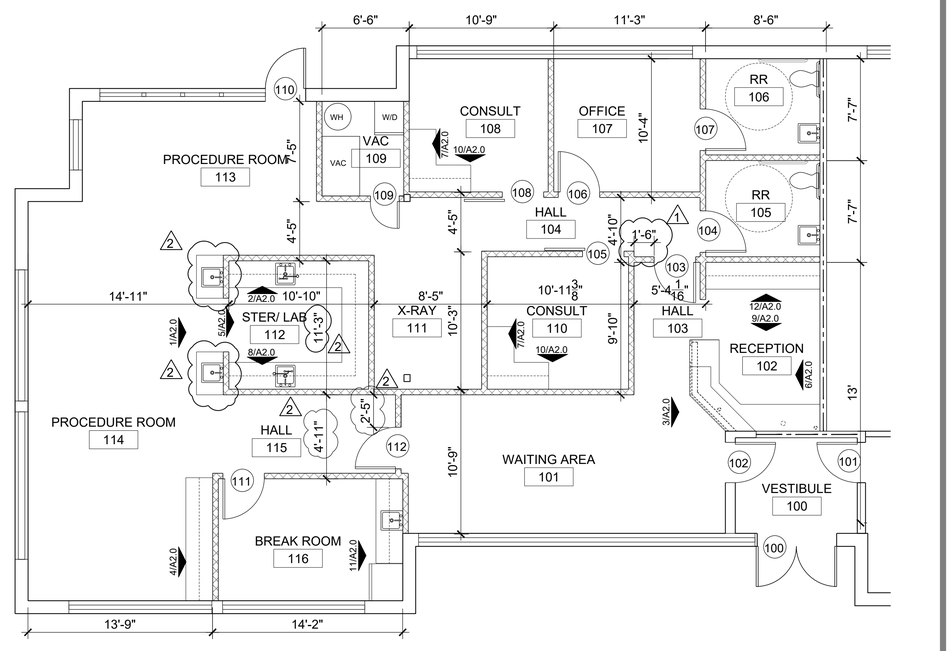

1 FLOOR PLAN

SCALE: 3/16" = 1'-0"

NORTH

DEV INC

Dev Anand
President & CEO

Kevin Campbell
Senior Architect

8807 Monrovia Street
Lenexa, Kansas 66215

Phone: 913.322.8882
Fax: 913.322.8886
Email: kevin@dev-inc.com

THIS DRAWING has been prepared by the Architect, or prepared under his direct supervision as an instrument of service and is intended for use only on this project. All Drawings, Specifications, ideas and designs, including the overall layout, form, arrangement, and composition of spaces and elements portrayed, constitute the original, unpublished Work of the Architect. Any reproduction, use, or disclosure of the information contained herein without the written consent of the Architect is strictly prohibited.

COMPLY WITH all laws, codes, ordinances and regulations with authorities having jurisdiction and with requirements of the Landlord, if applicable. Do not start Work until all permits and required approvals are obtained.

Lakewood ORTHODONTICS

A TENANT FINISH FOR:

LAKEWOOD ORTHODONTICS

1399 NE DOUGLAS ST
LEE'S SUMMIT, MO 64086

STATE OF MISSOURI
C. KEVIN CAMPBELL
NUMBER A-301007490
ARCHITECT

09/08/2021

PROJECT NO. 210407

DRAWING ISSUANCE

08/13/2021	BUILDING PERMIT
09/03/2021	REV 01
09/08/2021	REV 02

SHEET NUMBER

A1.1

FLOOR PLAN