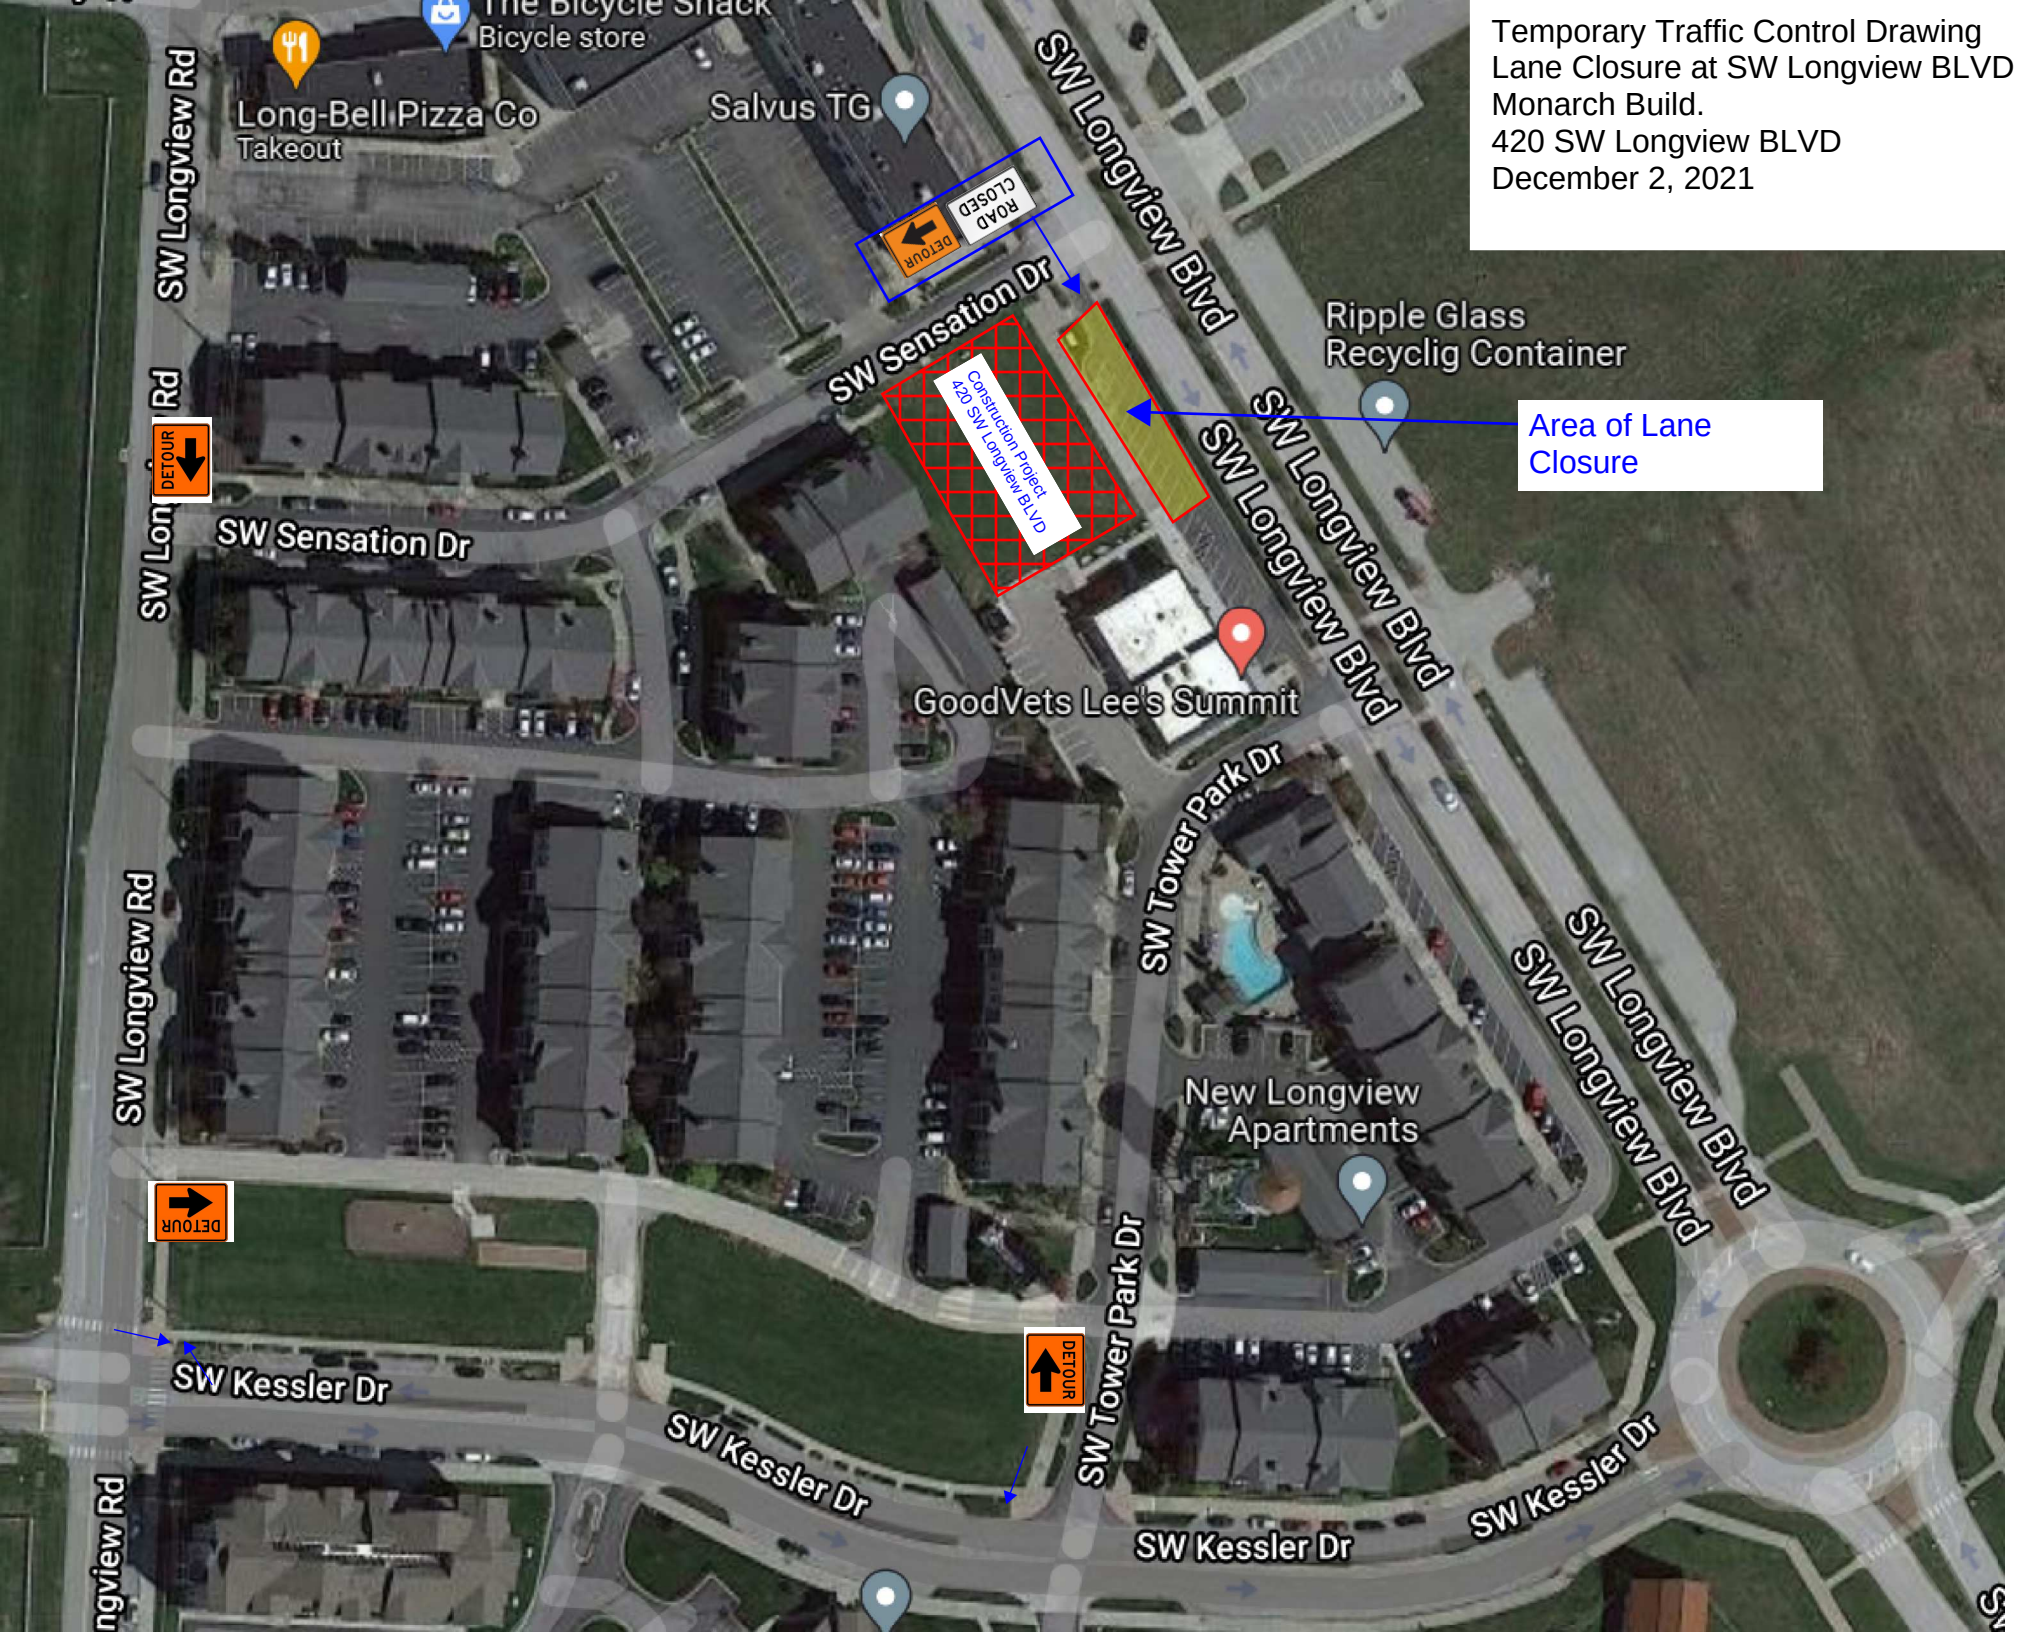Temporary Traffic Control Drawing
Lane Closure at SW Longview BLVD
Monarch Build.
420 SW Longview BLVD
December 2, 2021