Earthworkz : TCP for closing the EB left lane of Persels at Market St

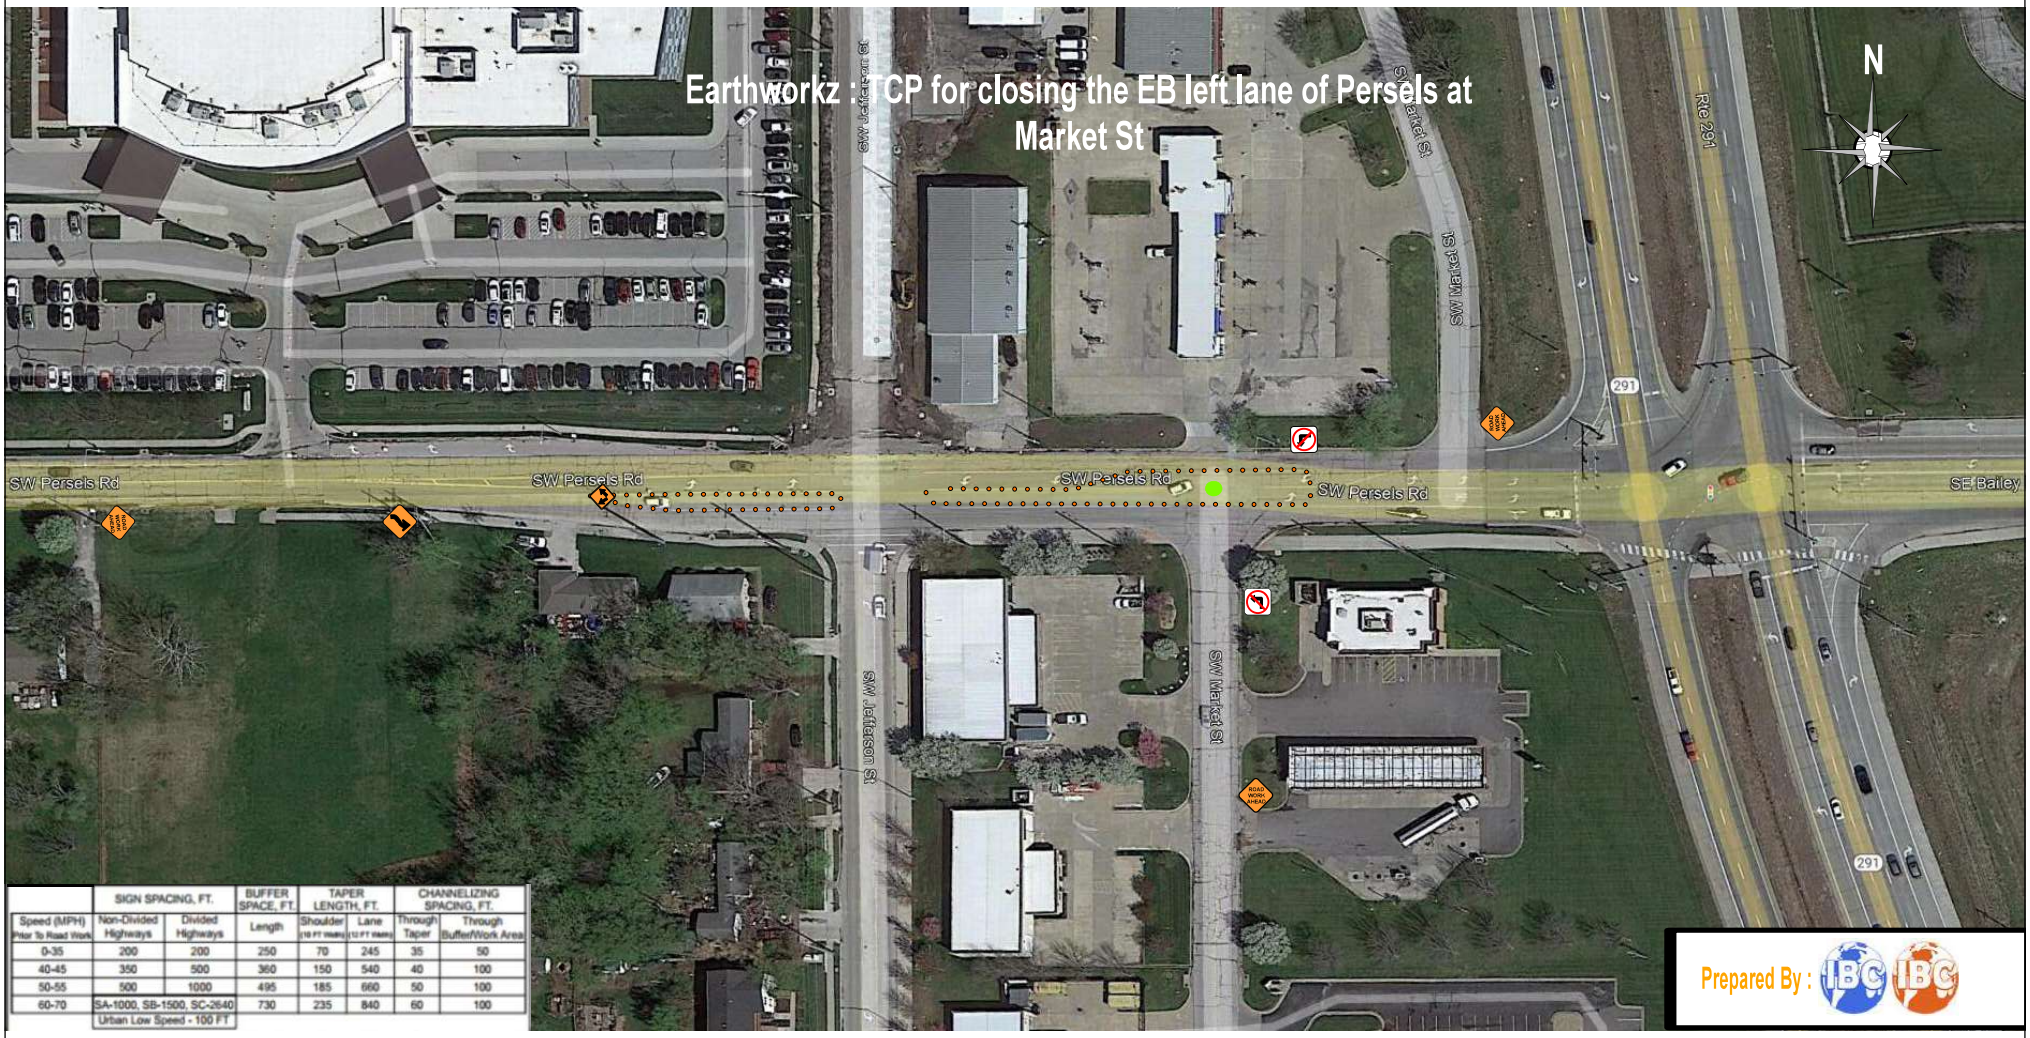

	SIGN SPACING, FT.		BUFFER SPACE, FT.	TAPER LENGTH, FT.		CHANNELIZING SPACING, FT.	
Speed (MPH) Prior To Road Work	Non-Divided Highways	Divided Highways	Length	Shoulder (10 FT Wide)	Lane (12 FT Wide)	Through Taper	Through Buffer/Work Area
0-35	200	200	250	70	245	35	50
40-45	350	500	360	150	540	40	100
50-55	500	1000	495	185	660	50	100
60-70	SA-1000, SB-1500, SC-2640		730	235	840	60	100
	Urban Low Speed - 100 FT						

Prepared By : IBC IBC