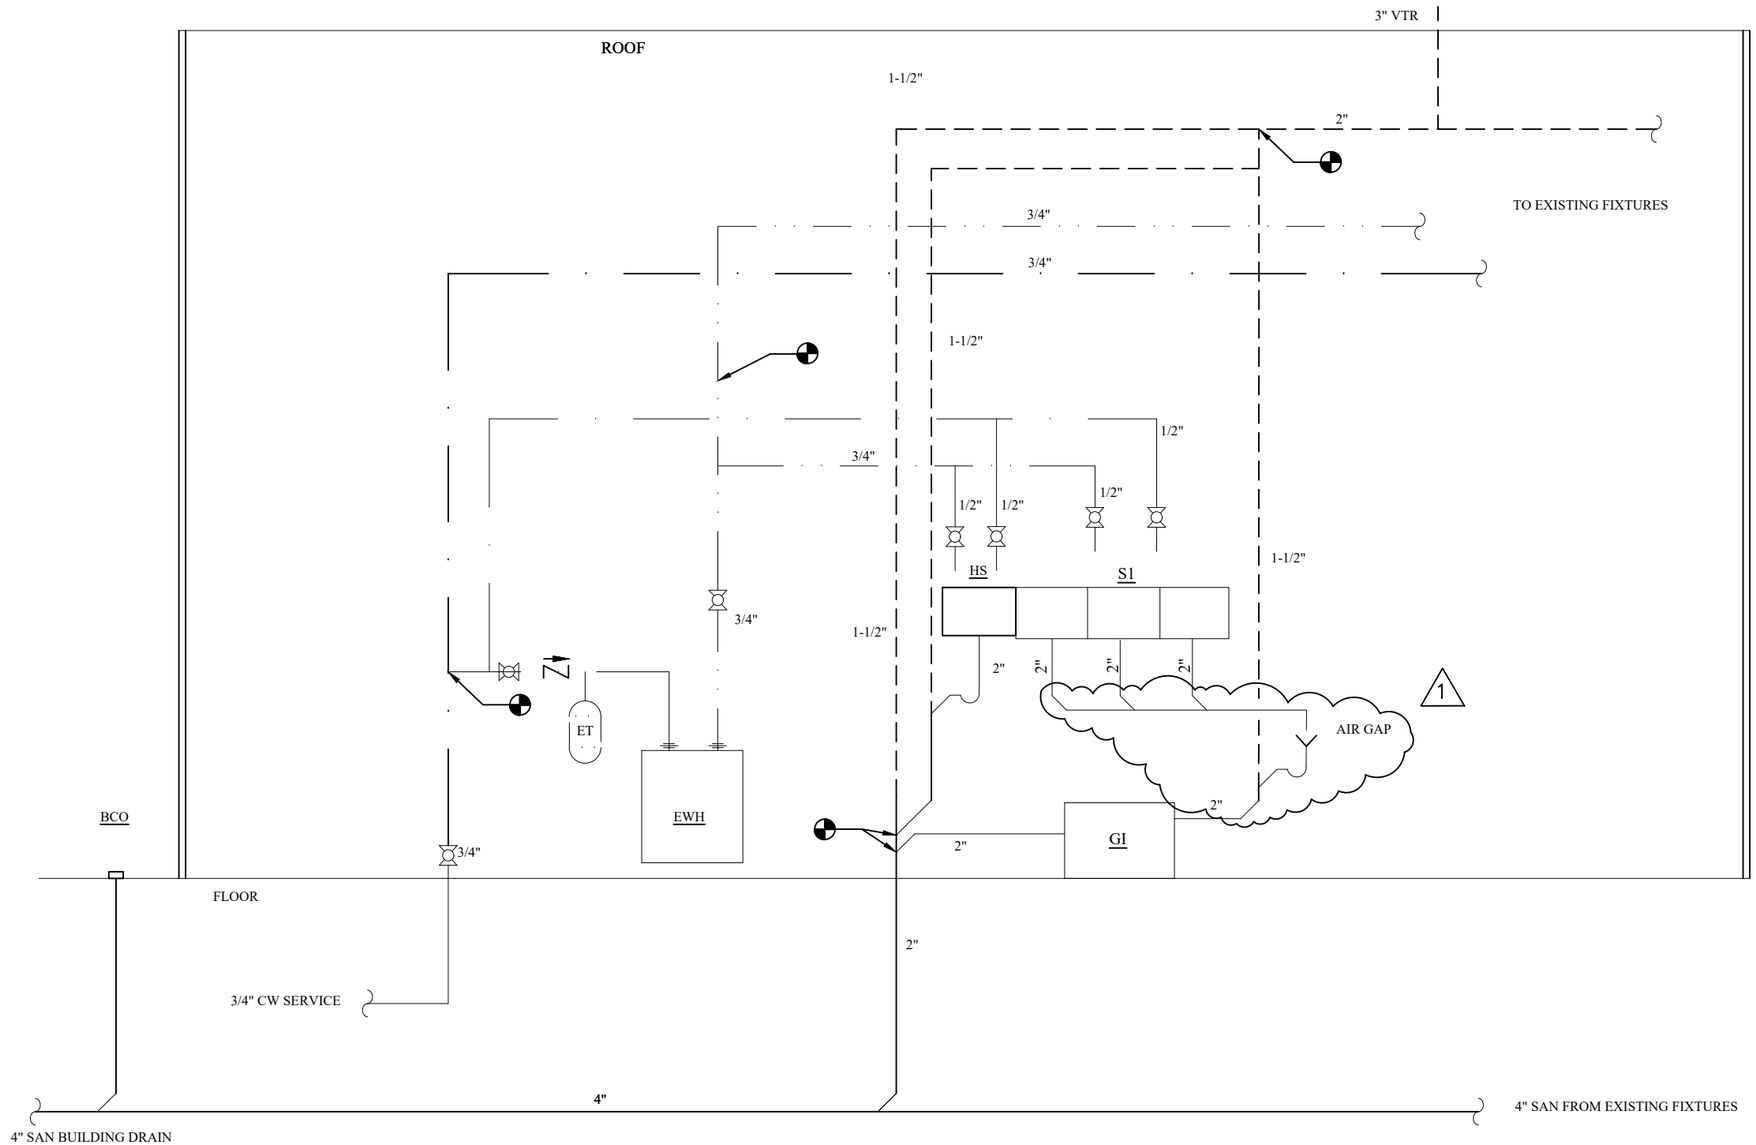


PLUMBING LEGEND

| | |
|---|---|
| —— S —— | SANITARY DRAIN LINE. |
| —— —— | PLUMBING VENT. V=VENT, VTR=VENT THRU ROOF, AV=ACID VENT. |
| —— - —— | DOMESTIC COLD WATER–CW. |
| —— - - —— | DOMESTIC HOT WATER–HW. (120° UNLESS NOTED OTHERWISE). |
| | CONNECTION POINT EXISTING TO NEW |
| BCO | BUILDING CLEAN OUT |

STATE OF MISSOURI
ROBERT FISCHMITT
NUMBER E-27183
REGISTERED PROFESSIONAL ENGINEER
1/28/2022

1
P2

# PLUMBING RISER

NOT TO SCALE

Owner:
EAA CHAPTER 91
2750 NE Douglas St.
Lee's Summit, MO 64064

Kitchen Renovations
Eagle Hanger

CROSSED SWORDS ENGINEERING
1619 NE OAK TREE DR
LEE'S SUMMIT, MO. 64086
(816)-309-0099 ROBERT7721@AOL.COM

REV 1 1/28/2022

DATE
JAN 7, 2022

SHEET
P2