LEE'S SUMMIT

GRID: 09-01-1808

94°21'41"W 38°57'32"N NAD83

Maximo WO #: 23503010

THE ROUTE OF THE GAS SERVICE MUST BE BROUGHT TO GRADE AND CLEARED OF BUILDING MATERIAL BY THE CUSTOMER PRIOR TO INSTALLATION.

GRANULAR BACKFILL, IF REQUIRED, IS TO BE PROVIDED BY THE CUSTOMER. IN WHICH CASE, SPIRE WILL NOT BE RESPONSIBLE FOR THE DISPOSAL OF EXCESS SPOIL FROM THE DITCH.

SPIRE TO ONLY PATCH THAT PAVEMENT REMOVED FOR THE INSTALLATION OF THE GAS SERVICE.

PIPE SYSTEM
PRESSURE SYS - C-013 MP
MINOP -
MOP - 25 PSIG
MAOP - 25 PSIG
DESIGNED MAOP - 58 PSIG
TEST PRESSURE - 100 PSIG

CUSTOMER APPROVAL SIGNATURE:

GAS METER MUST COMPLY WITH REQUIREMENTS SHOWN BELOW

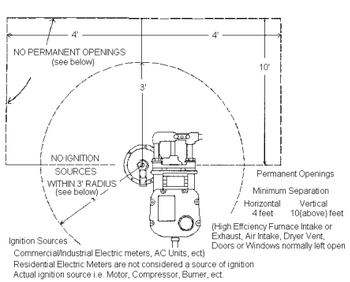

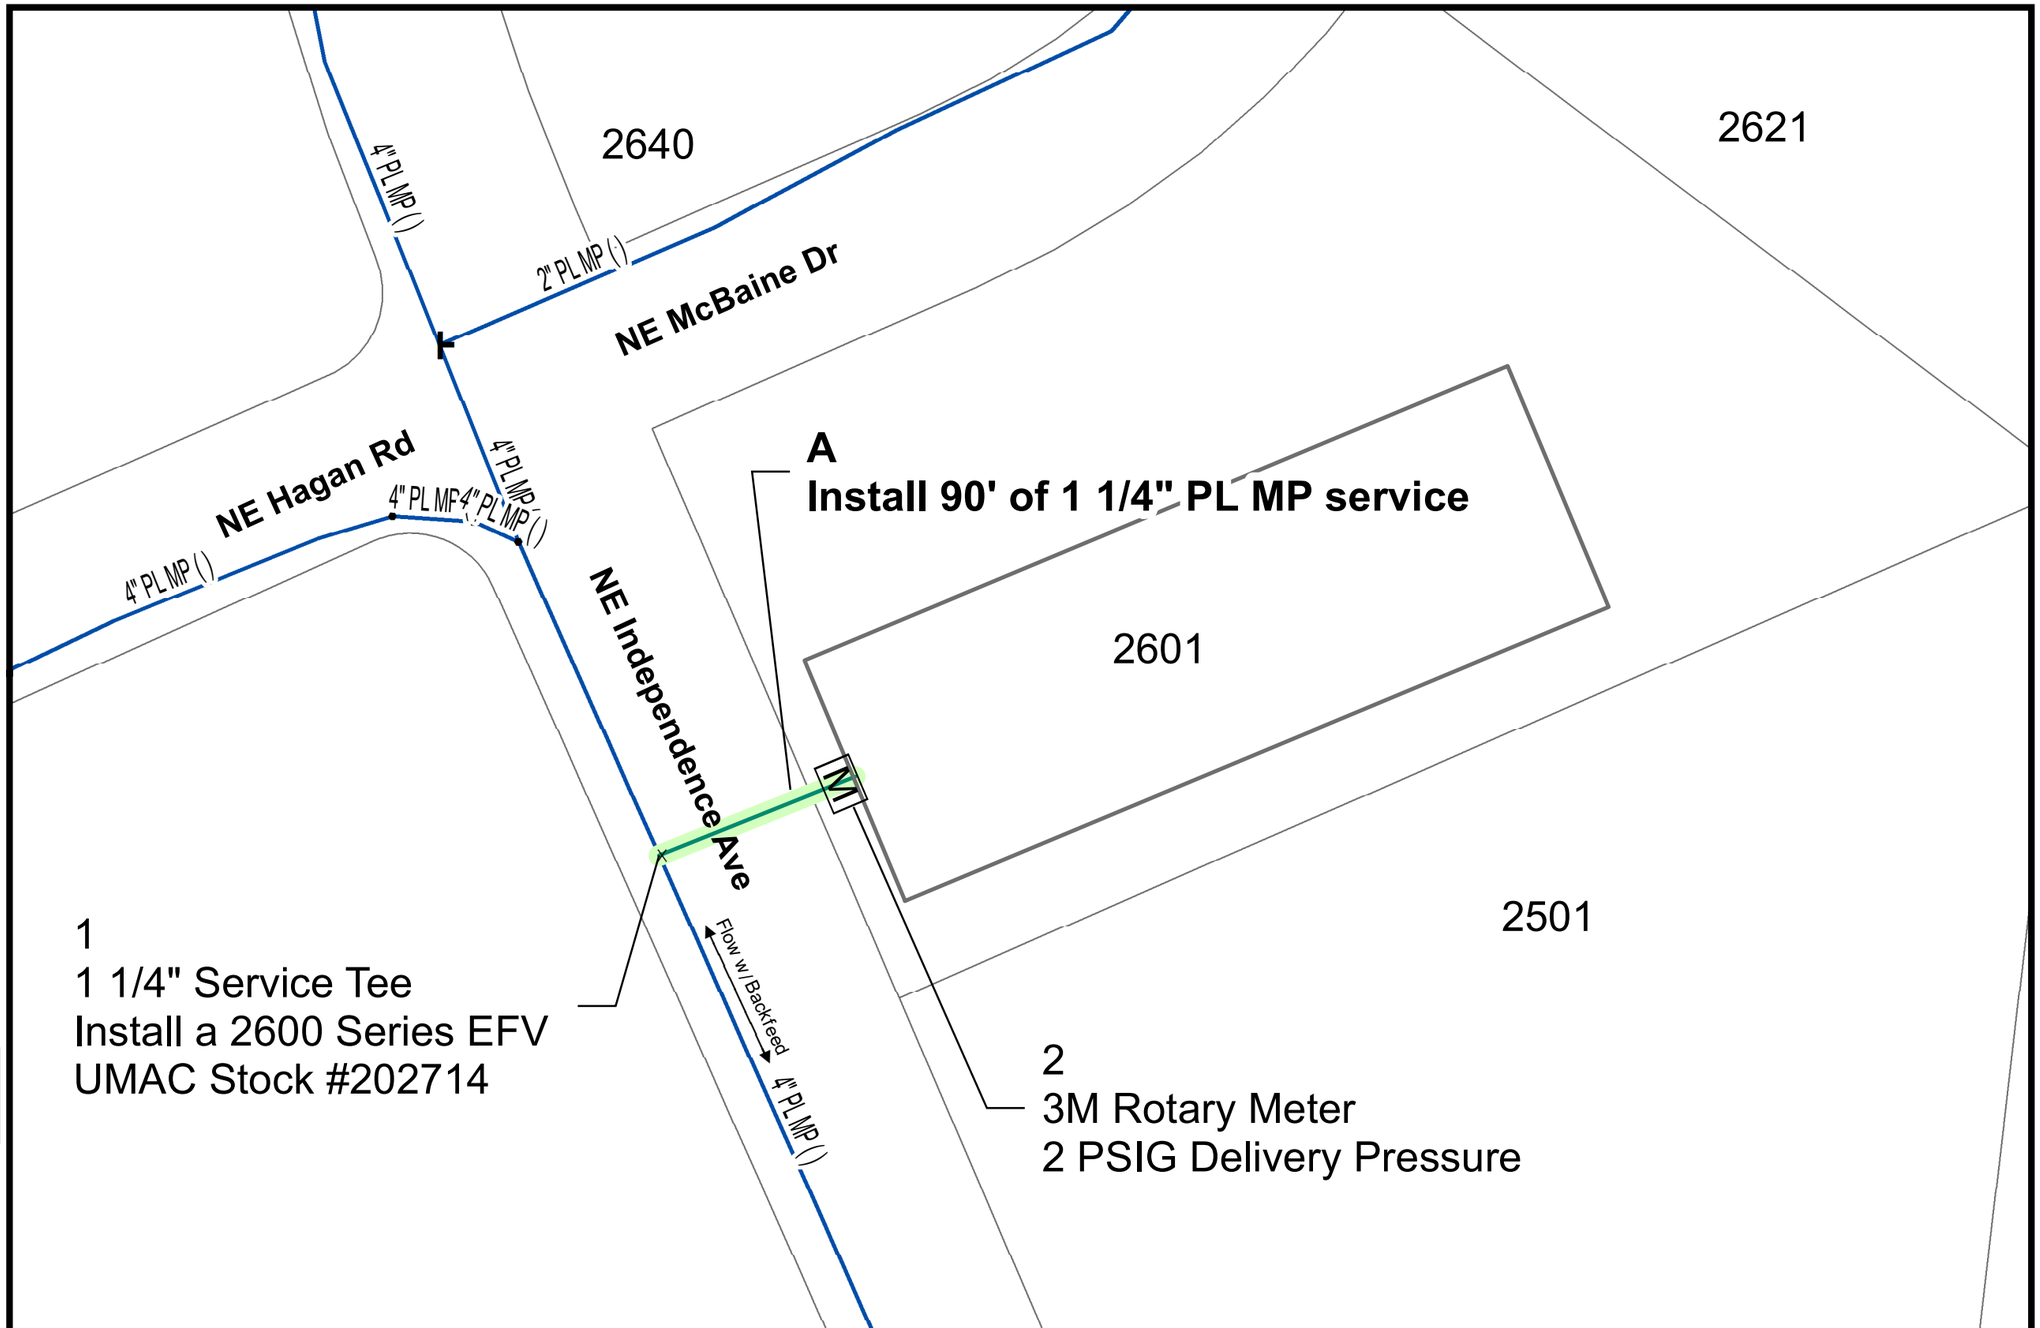

8.5" x 11" sheet may not be to scale

1 inch = 50 feet

0 20 40 80 120

Feet

DESIGNER:
KND

DATE:
1/5/2022

REVISION DATE(S):

spire
Missouri West

2601 NE MCBAINE DR

TOTAL LOAD: 1594 CHF