G:\Archive\2016\1197-PARAGON STAR\DRAWINGS\CAD\SHEETS\PF-200 Layout.dwg8/15/2022 4:51:46 PM MICHAEL KILLEEN 1:1

ALL DESIGNS, ARRANGEMENTS, AND PLANS INDICATED OR REPRESENTED BY THIS DRAWING ARE OWNED BY AND THE INTELLECTUAL PROPERTY OF LAND3 STUDIO, L.L.C., AND WERE CREATED, EVOLVED, AND DEVELOPED FOR USE ON AND IN CONNECTION WITH THE SPECIFIED PROJECT. NONE OF THESE DESIGNS, ARRANGEMENTS, OR PLANS SHALL BE USED, REPRODUCED, OR PUBLISHED BY ANY METHOD, IN WHOLE OR IN PART, OR DISCLOSED TO ANY PERSON, FIRM, OR CORPORATION FOR ANY PURPOSE WHAT SO EVER WITHOUT WRITTEN PERMISSION OF LAND3 STUDIO, L.L.C..

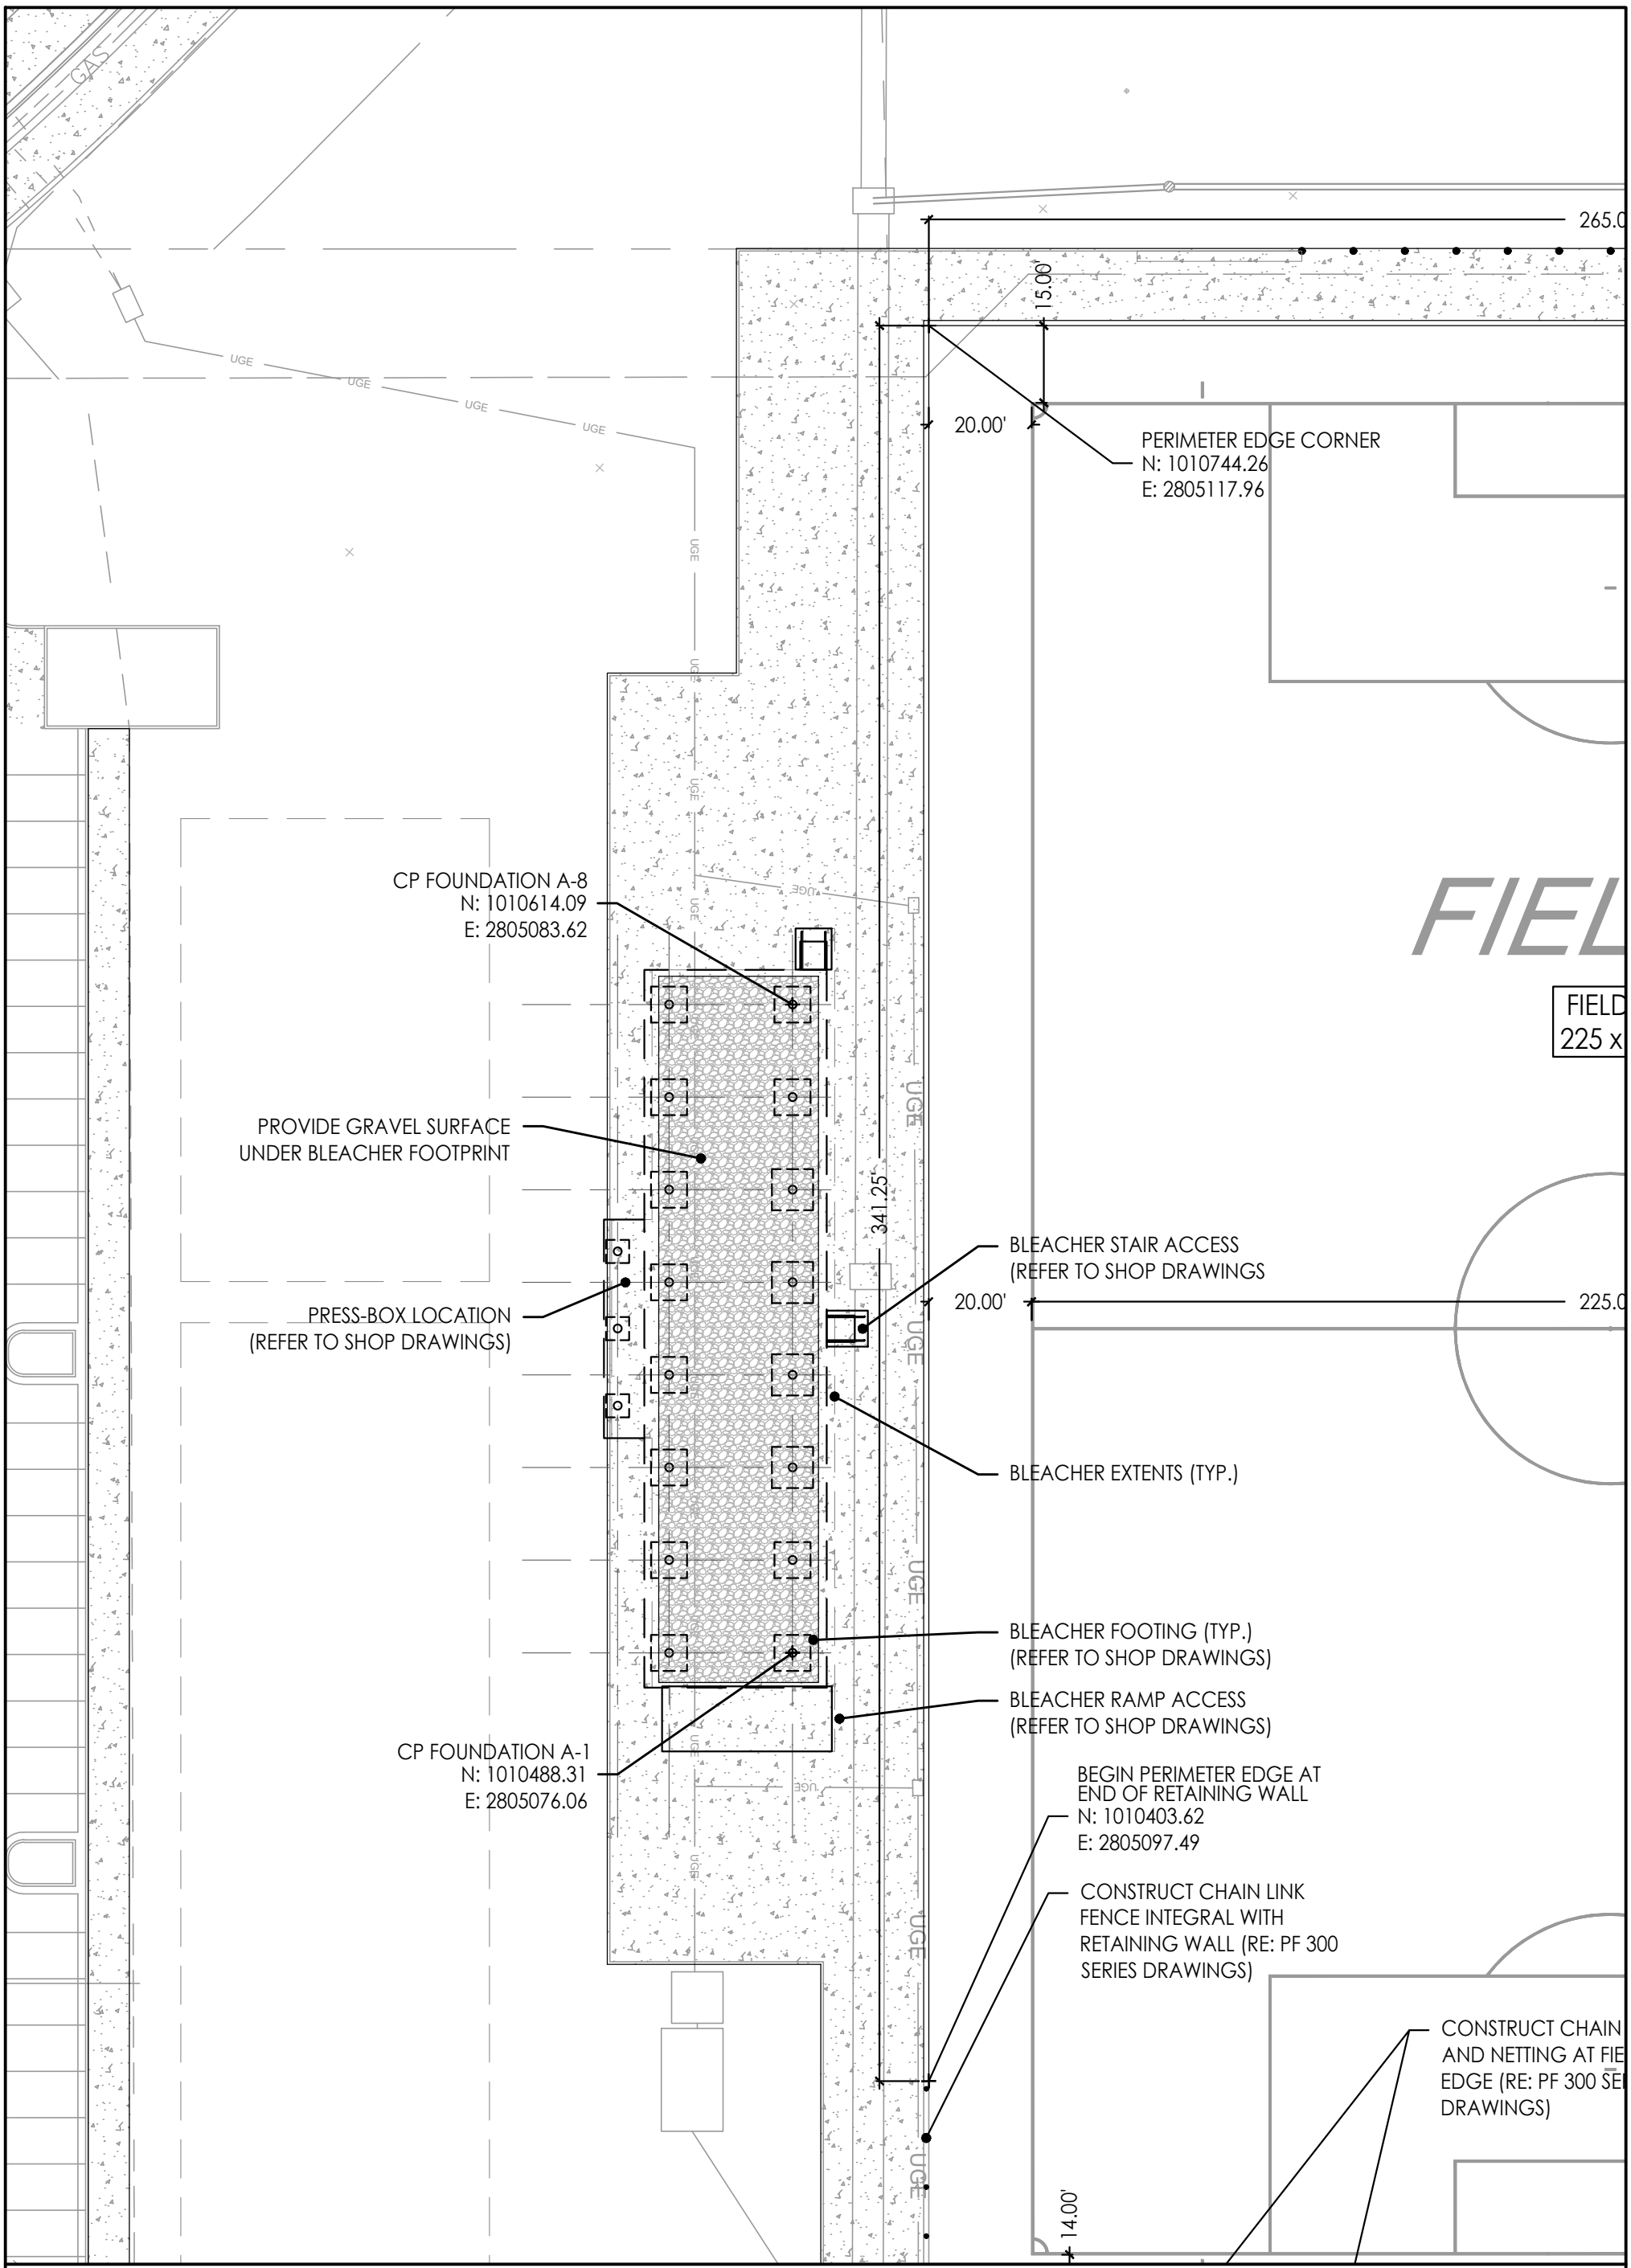

LSK-001

Drawing Number

Drawn by: MRK
Checked by: BGB
Date: 08.10.2022
Scale: 1"=30'
Original Sheet/Detail:
PF-201

PARAGON STAR SOCCER COMPLEX

LEE'S SUMMIT, MISSOURI

LANDSCAPE ARCHITECTURE
LAND3 STUDIO
LAND3 Studio, LLC
317 SE Main, Lee's Summit, MO 64063
816.207.6019
MO Certificate of Authority # 2008001860