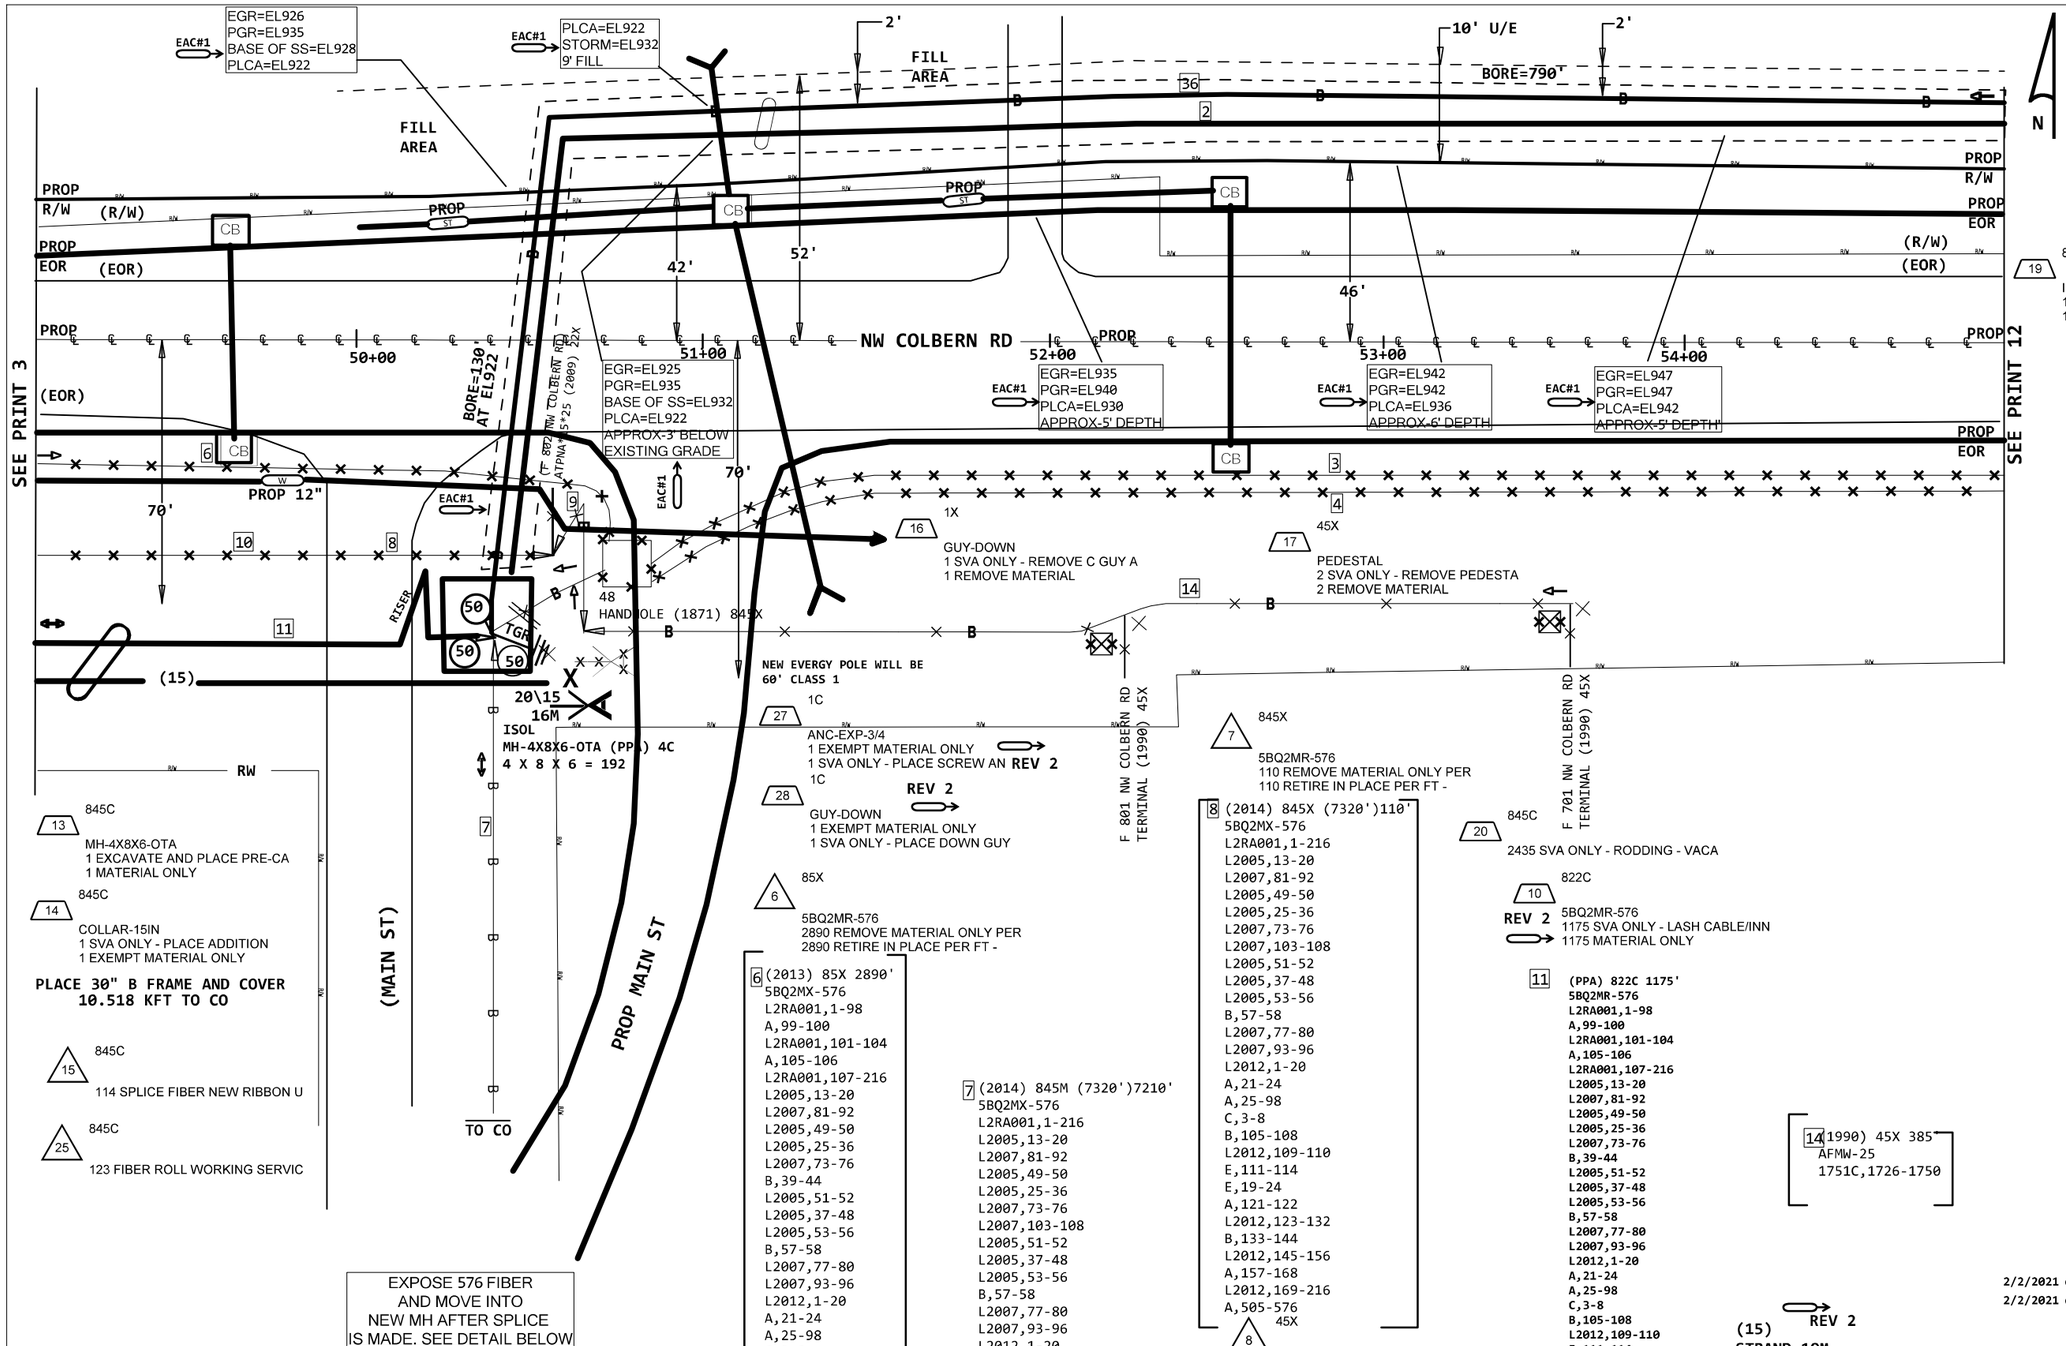

Wire Center Name: I2
NPANNX: 816524
Tax District: XX999
Tapper Code: XXXXXX
2/2/2021 Revision Date: 02/03/2021
2/2/2021 Revision Notes: EAC#1: Prints 2,4,5,7,8,11,& 13-16: Made elev/depth changes for SS changes. Updated CL measurments, added adt'l notes reqd for above changes.REV # 2 FOR PRTS 2,3,4 CHANGE BURIED TO AERIAL 576 FIBER.

CONTRACT ENGINEER
RALPH "MAC" McLAUGHLIN
BYERS ENGINEERING
(816)809-7160

PROJECT #: A01XE9D		DATE SVC REQ'D 10/07/2022
DA 1311	GEO LOC EE4160	CLLI KSCYMO41
PRIMARY ENGR.: GIPFERT, RONALD G		
ENGR. ID: RG7910		PERMIT REQ'D. N
PHONE #: 8167720318		PRINT 2 OF 19

AT&T Proprietary (Internal Use Only.) Not for use or disclosure outside of AT&T companies except under written agreement.

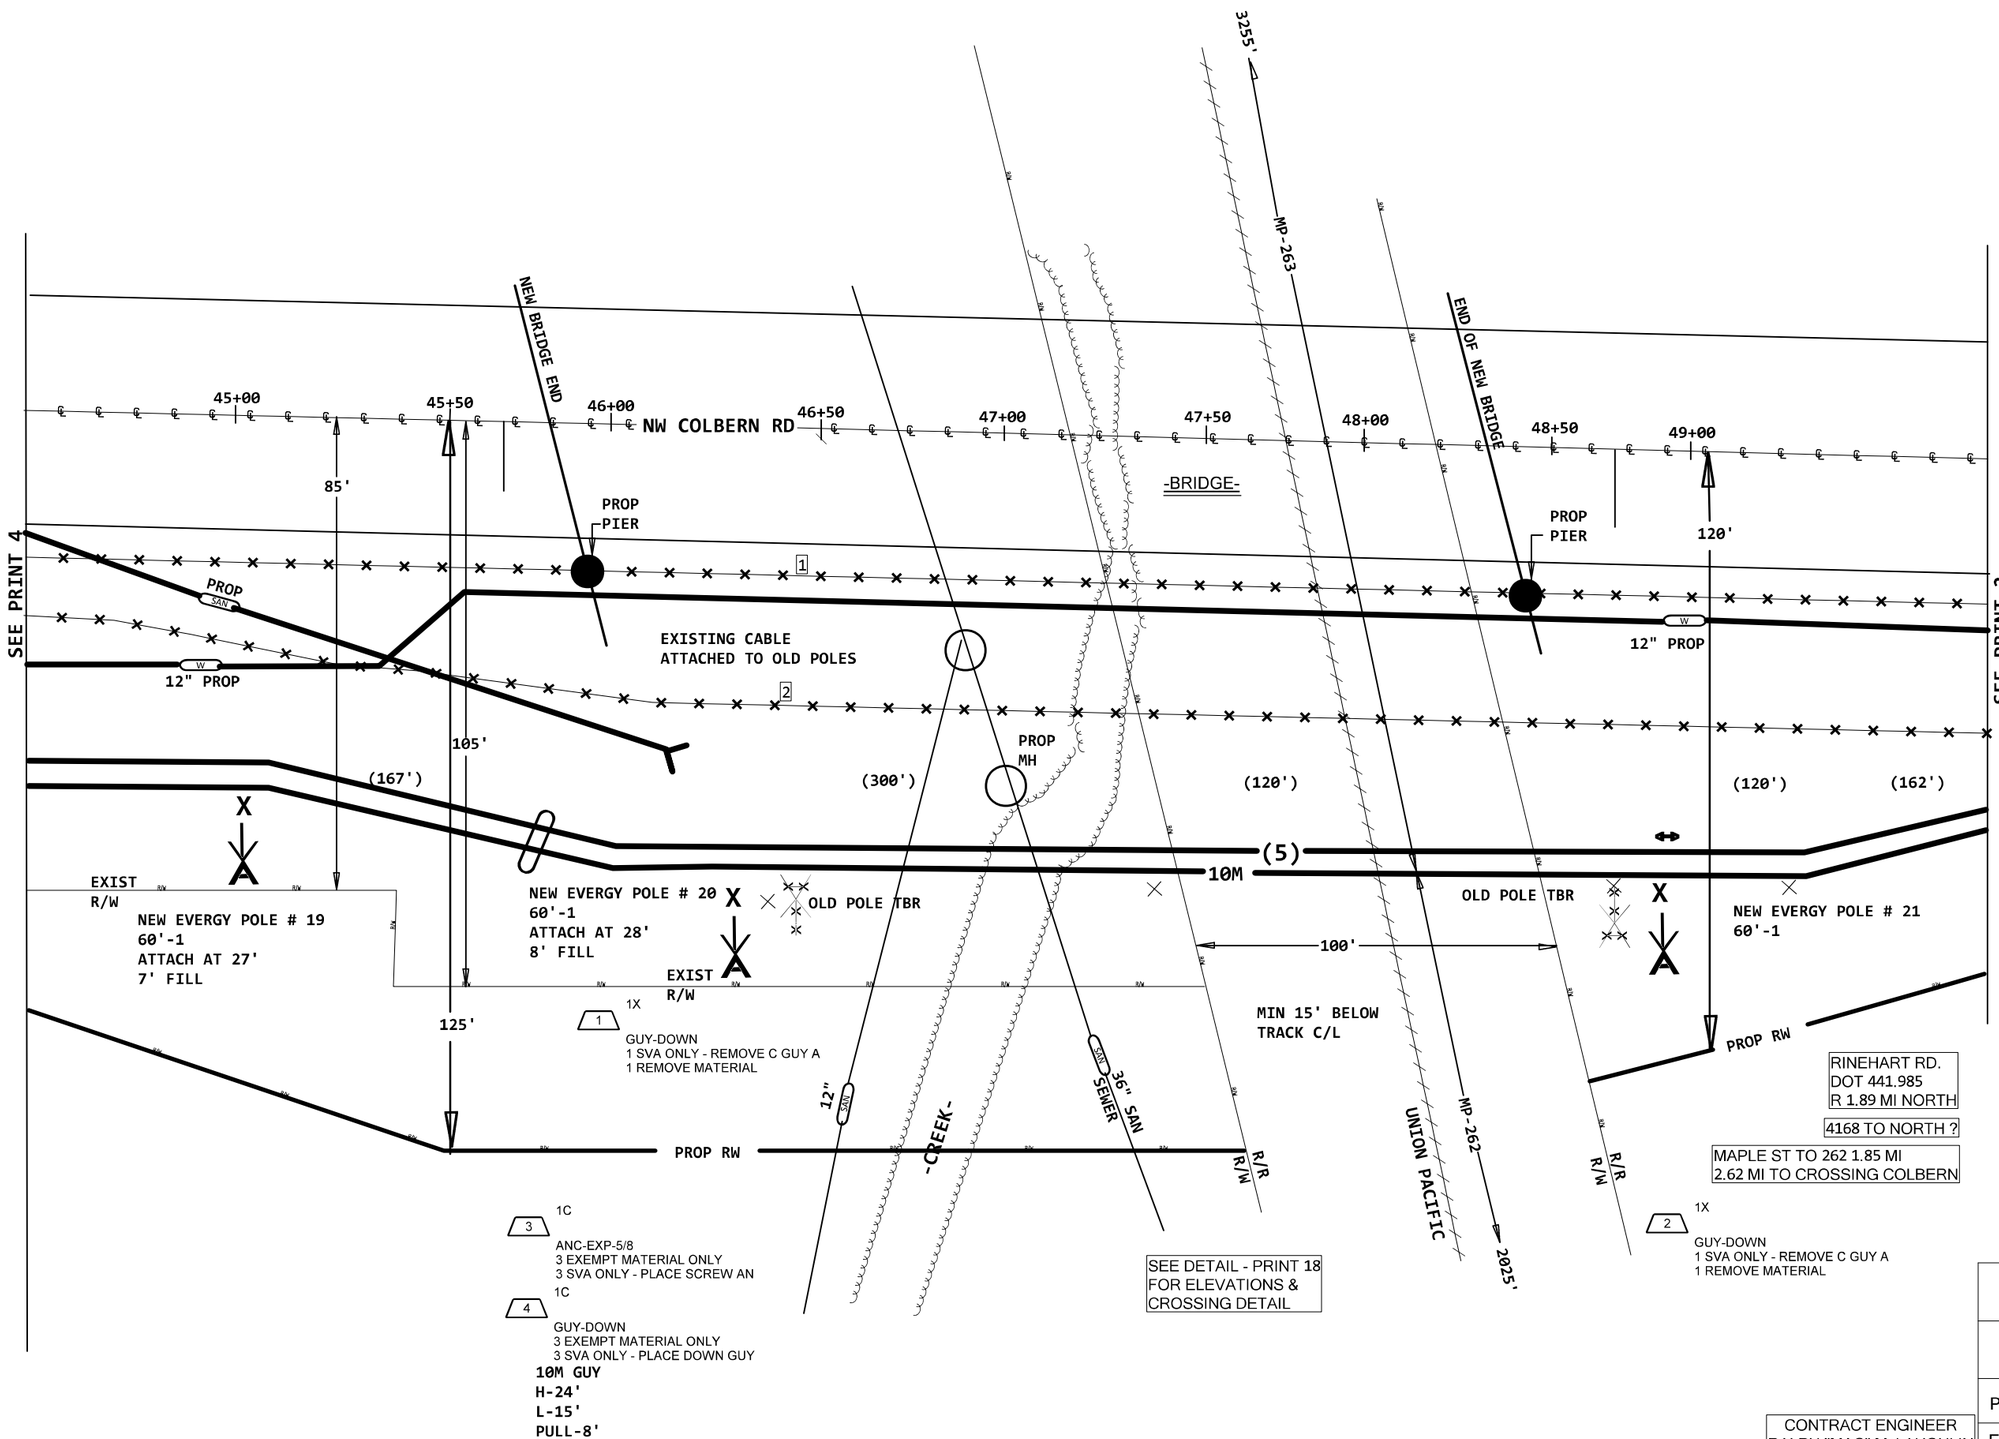

PRINT 2 (5)

1 (2013) 85X 0'
5BQ2MX-576
L2RA001,1-98
A,99-100
L2RA001,101-104
A,105-106
L2RA001,107-216
L2005,13-20
L2007,81-92
L2005,49-50
L2005,25-36
L2007,73-76
B,39-44
L2005,51-52
L2005,37-48
L2005,53-56
B,57-58
L2007,77-80
L2007,93-96
L2012,1-20
A,21-24
A,25-98
C,3-8
B,105-108
L2012,109-110
E,111-114
E,19-24
A,121-122
L2012,123-130
A,131-132
B,133-144
L2012,145-156
A,157-168
L2012,169-216
A,505-510
LEAS3024,3-4
A,513-576

PRINT 2 (9)

2 (2013) 22X 0'
BKMP-25
1751C,1726-1750

PRINT 2 (10)

5
(PPA) 822C 1175'
5BQ2MR-576
L2RA001,1-98
A,99-100
L2RA001,101-104
A,105-106
L2RA001,107-216
L2005,13-20
L2007,81-92
L2005,49-50
L2005,25-36
L2007,73-76
B,39-44
L2005,51-52
L2005,37-48
L2005,53-56
B,57-58
L2007,77-80
L2007,93-96
L2012,1-20
A,21-24
A,25-98
C,3-8
B,105-108
L2012,109-110
E,111-114
E,19-24
A,121-122
L2012,123-130
A,131-132
B,133-144
L2012,145-150
L2012,151-156
A,157-168
L2012,169-172
<A02AXEG> B,173-174
L2012,175-180
C,181-188
L2012,189-216
A,505-510
LEAS3024,3-4
A,513-576

Wire Center Name: I2
NPANNX: 816524
Tax District: XX999
Tapper Code: XXXXXX

PROJECT #	DATE SVC REQ'D	
A01XE9D	10/07/2022	
DA 1311	GEO LOC EE4160	CLLI KSCYMO41
PRIMARY ENGR.: GIPFERT, RONALD G		
ENGR. ID: RG7910	PERMIT REQ'D. N	
PHONE #: 8167720318	PRINT 3 OF 19	

CONTRACT ENGINEER
RALPH "MAC" McLAUGHLIN
BYERS ENGINEERING
(816)809-7160

AT&T Proprietary (Internal Use Only.) Not for use or disclosure outside of AT&T companies except under written agreement.

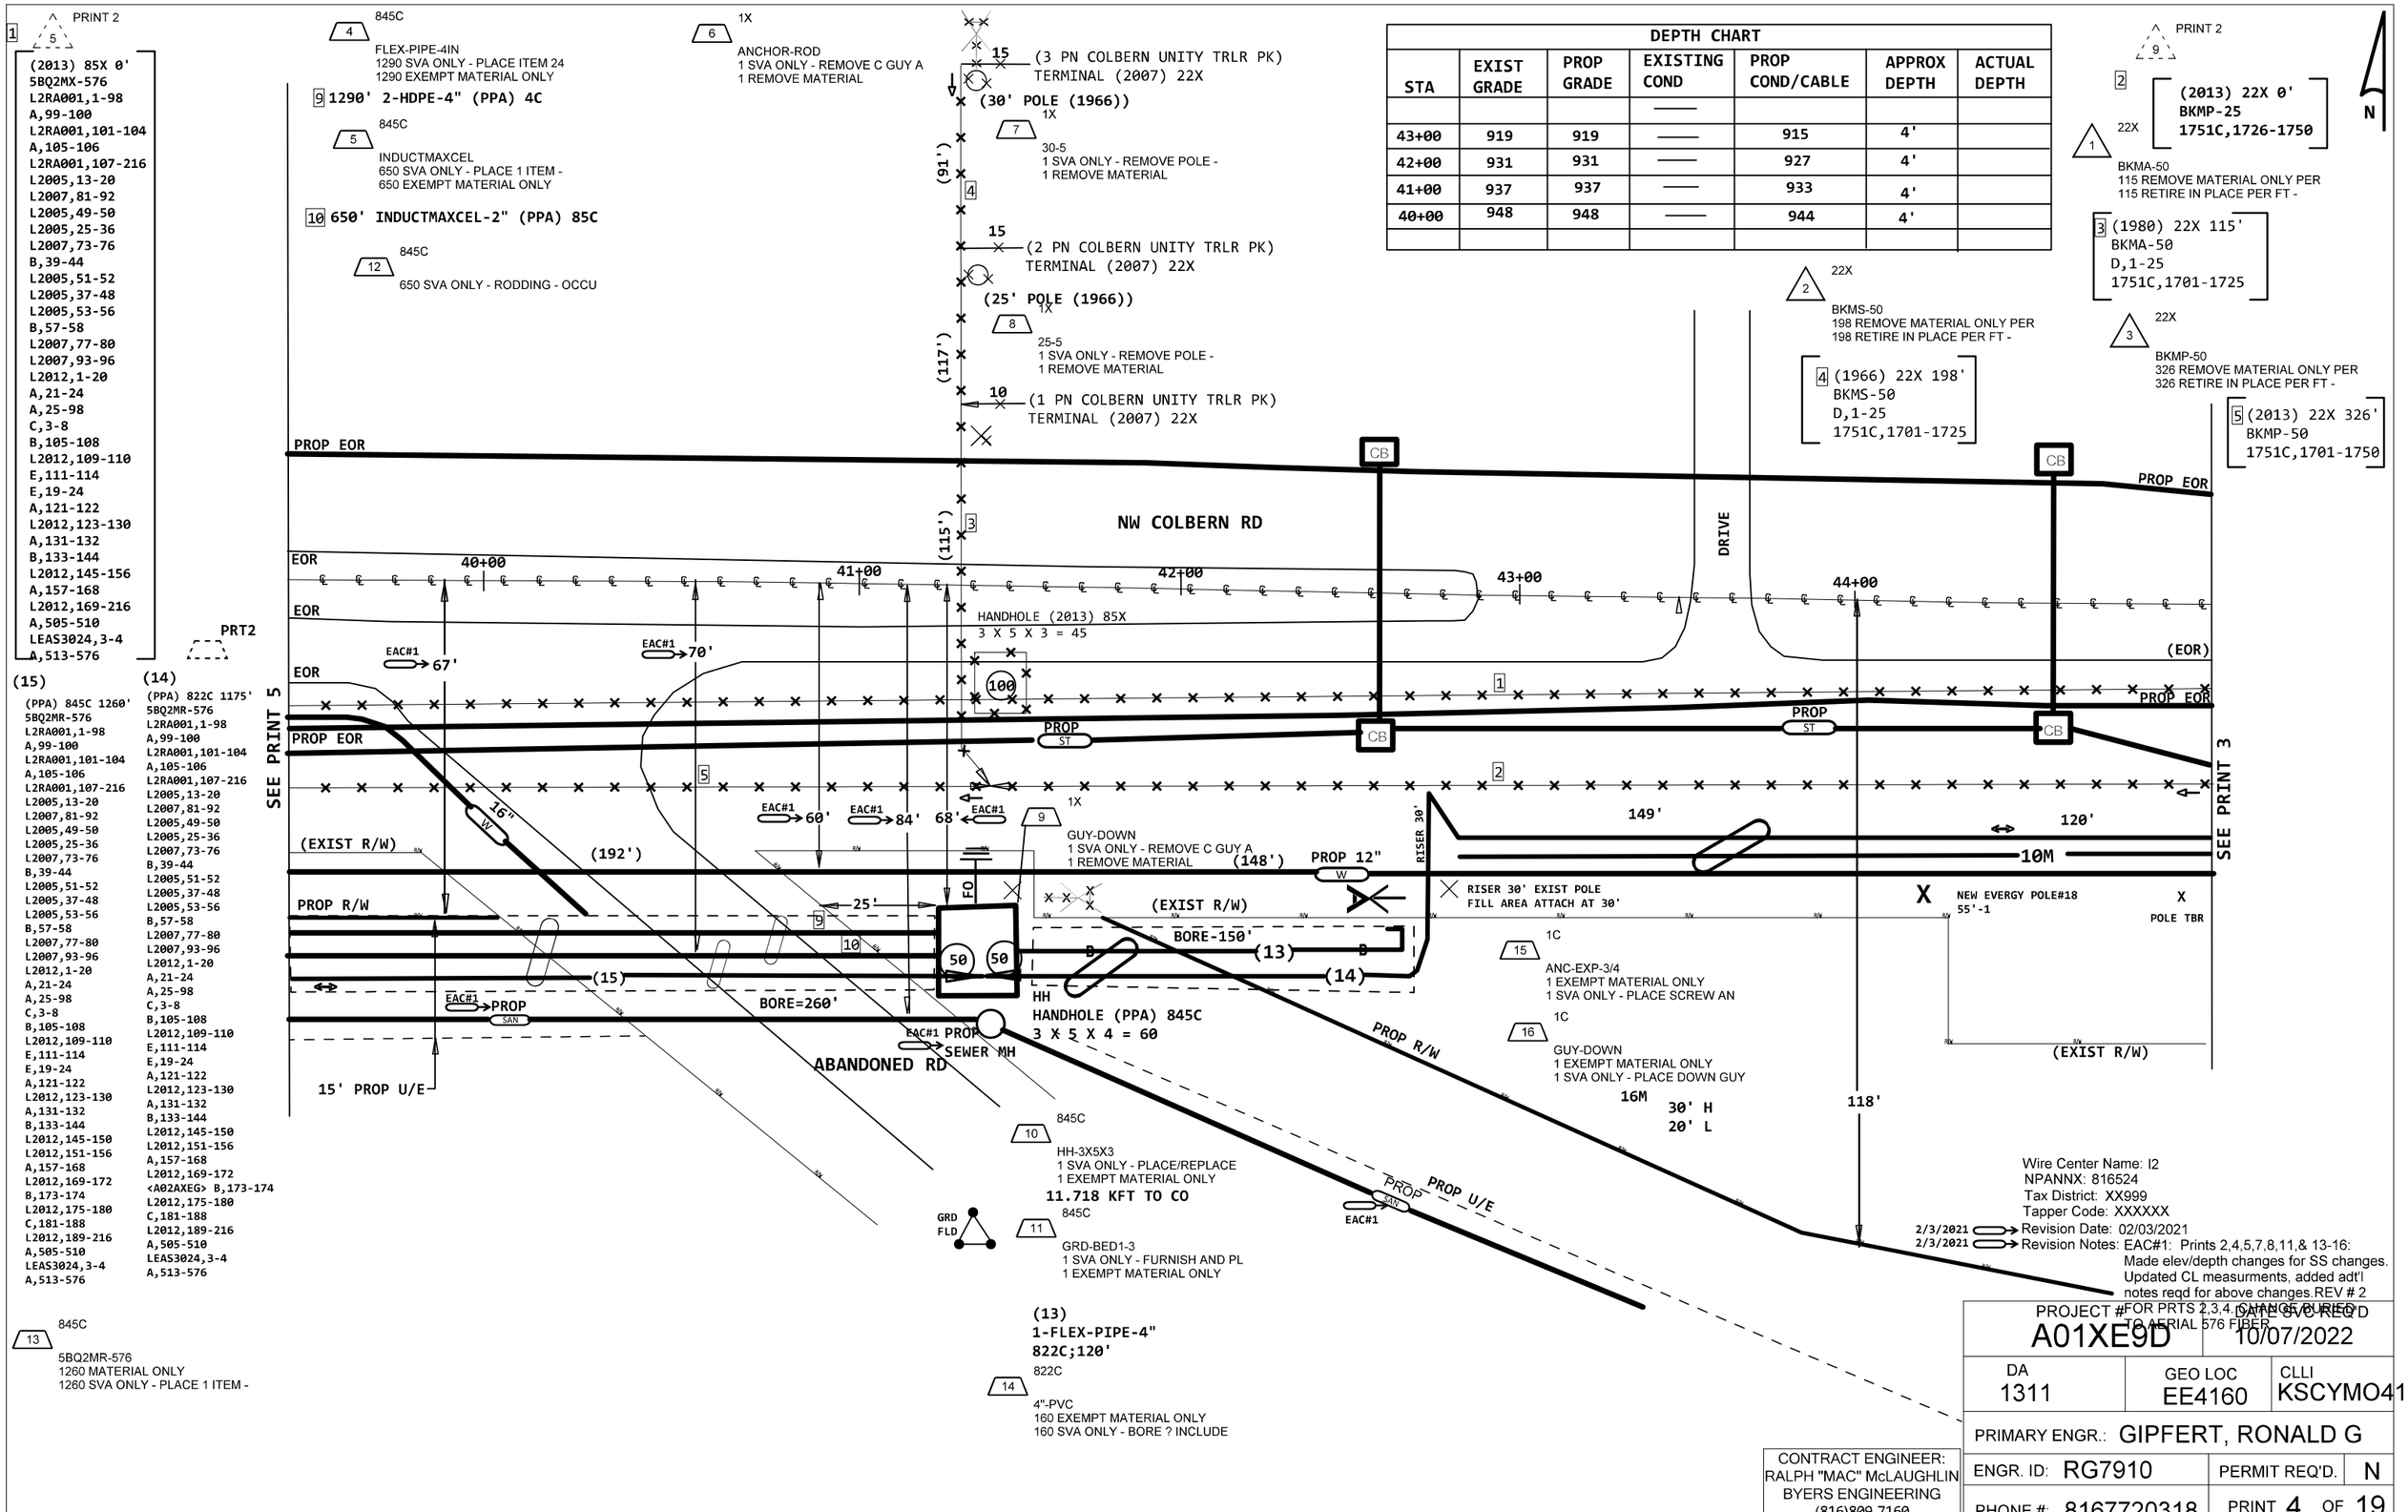

DEPTH CHART						
STA	EXIST GRADE	PROP GRADE	EXISTING COND	PROP COND/CABLE	APPROX DEPTH	ACTUAL DEPTH
			——			
43+00	919	919	——	915	4'	
42+00	931	931	——	927	4'	
41+00	937	937	——	933	4'	
40+00	948	948	——	944	4'	

AT&T Proprietary (Internal Use Only.) Not for use or disclosure outside of AT&T companies except under written agreement.