

The map displays the project area in Lee's Summit, Missouri. The project route is highlighted in red, starting at the intersection of Bannister Rd and NW Pryor Rd, and ending at the intersection of NW Colbern Rd and NW Blue Pkwy. The route is divided into two sections, labeled 'SHEET 3' and 'SHEET 4'. The project start and end points are marked with red arrows and the text 'PROJECT BEGIN' and 'PROJECT END'. The map shows various streets including Bannister Rd, NW Pryor Rd, NW Blue Pkwy, NW Colbern Rd, and NW Colbern Rd. Landmarks such as Lee's Summit Physicians Group - Pediatrics, Austin Hardware, and the Nature Trail at Unity Village are also visible. The map is oriented with North at the top.

CONTACT INFO

MATTHEW HARDING
CONSTRUCTION SUPERVISOR
816-400-8383
MATTHEW.HARDING@UPNFIBER.COM

WORK PLAN INDEX

SHEET	DESCRIPTION
1	COVER SHEET
2	GENERAL NOTES/LEGEND
3-4	DESIGN PLAN SHEETS
5-15	CROSS SECTIONS DETAILS
16	TYPICAL DETAILS
17	FINAL QUANTITIES

1695 ft Pipe
2137 ft Fiber 288 ct



PE Stamp & Approval

[illegible]

COVER SHEET

CULBERN ROAD CONSTRUCTION

LEE'S SUMMIT, MO

2022

Drawn by: _____ AFV
 Checked by: _____ DAH
 Approved by: _____ CRG
 Project no.: _____ project no.:
 Drawing no.: _____ UPN-5
 Date: _____ 6/30/2022

SHEET
OF 16



Know what's below.
Call before you dig.



NOT TO SCALE


LEGEND-KEY

	UTILITY POLE		GAS
	UTILITY MANHOLE		WATER
	UTILITY HANDHOLE		TELEPHONE
	TELEPHONE PED – CROSS BOX		ELECTRIC
	EXISTING MANHOLE		SANITARY SEWER (SEW)
	EXISTING HANDHOLE		STORM SEWER
	EXISTING COIL		FENCE
	EXISTING AERIAL COIL		CABLE TV
	EXISTING DOWN GUY		STEAM
	EXISTING SPLICE POINT		OIL
	TREE		UNKNOWN UTILITY
	PROPOSED MANHOLE		RIGHT OF WAY
	PROPOSED HANDHOLE		EDGE OF PAVEMENT
	PROPOSED COIL		EXISTING CONDUIT
	PROPOSED AERIAL COIL		EXISTING AERIAL FIBER
	PROPOSED DOWN GUY		EXISTING STRAND
	PROPOSED SPLICE POINT		PROPOSED CONDUIT
	PROPOSED FIBER DISTRIBUTION PANEL		PROPOSED AERIAL FIBER
	PROPOSED BORE PIT		PROPOSED STRAND
	PROPOSED PULL BOX		
R/L	PROPOSED RUNNING LINE		
F/L	FLOW LINE		
FOC	FIBER OPTIC CABLE		
EOP	EDGE OF PAVEMENT		
	CUT & RESTORE CONC./ASPH.		
	INLET		
	INLET GRATE		


1. CONTRACTOR MUST OBTAIN LOCATES PRIOR TO ANY TYPE OF EXCAVATION.
2. CONTRACTOR IS RESPONSIBLE FOR OBTAINING THE NECESSARY REQUIRED PERMITS PERTAINING TO ALL ASPECTS OF THE PROJECT AND MUST HAVE THE APPROPRIATE PERMITS AT THE JOB SITE.
3. ALL CABLE WILL BE PLACED AT STANDARD MINIMUM DEPTH OF 36" IN UNPAVED AREAS AND 48" MINIMUM BELOW STREETS AT ALL TIMES, UNLESS OTHERWISE NOTED IN THE PLANS.
4. ANY LANDSCAPING WILL BE REPLACED TO EQUAL OR BETTER THAN THAT WHICH EXISTED PRIOR TO WORK.
5. PROJECT SITE WILL BE PROPERLY SECURED PRIOR TO THE END OF EACH DAY.
6. ALL WORK IS TO BE IN ACCORDANCE WITH AUTHORITIES HAVING JURISDICTION IN THE WORK ZONE.
7. CONTRACTORS ARE ADVISED TO CONTACT UPN FOR ANY ADDITIONAL INFORMATION OR CLARIFICATION CONCERNING SCOPE OF WORK OR THE REQUIREMENTS NECESSARY FOR PROJECT COMPLETION.
8. ANY FIELD ADJUSTMENTS TO THE PROPOSED PLAN MUST BE APPROVED BY AN APPROPRIATE UPN REPRESENTATIVE.
9. BEFORE CONSTRUCTION BEGINS, CONTRACTOR SHALL TAKE THE APPROPRIATE PRECAUTIONS TO AVOID ANY POTENTIAL OBSTRUCTIONS PRIOR TO PROCEEDING WITH WORK.
10. OLSSON ASSUMES NO RESPONSIBILITY FOR EXISTING UTILITY LOCATIONS (HORIZONTAL OR VERTICAL) OR RIGHT-OF-WAY LOCATION. THE EXISTING UTILITIES AND RIGHT-OF-WAY SHOWN ON THESE PLANS HAVE BEEN PLOTTED FROM THE BEST INFORMATION AVAILABLE. IT IS HOWEVER , THE RESPONSIBILITY OF THE CONTRACTOR TO FIELD VERIFY THE LOCATION OF ALL UTILITIES AND RIGHT-OF-WAY PRIOR TO COMMENCEMENT OF ANY CONSTRUCTION.



DWG: F:\PROJECTS\013-2392-c\40-design\AutoCAD\final plans\Sheets\TLCM\Unite-5 Colbern Road Construction\final plans.dwg
DATE: Jun 30, 2022 7:39am XREFS: UPN-5 Colbern Road Construction_base CCR_CTS_MAIN_copy USER: rschultz

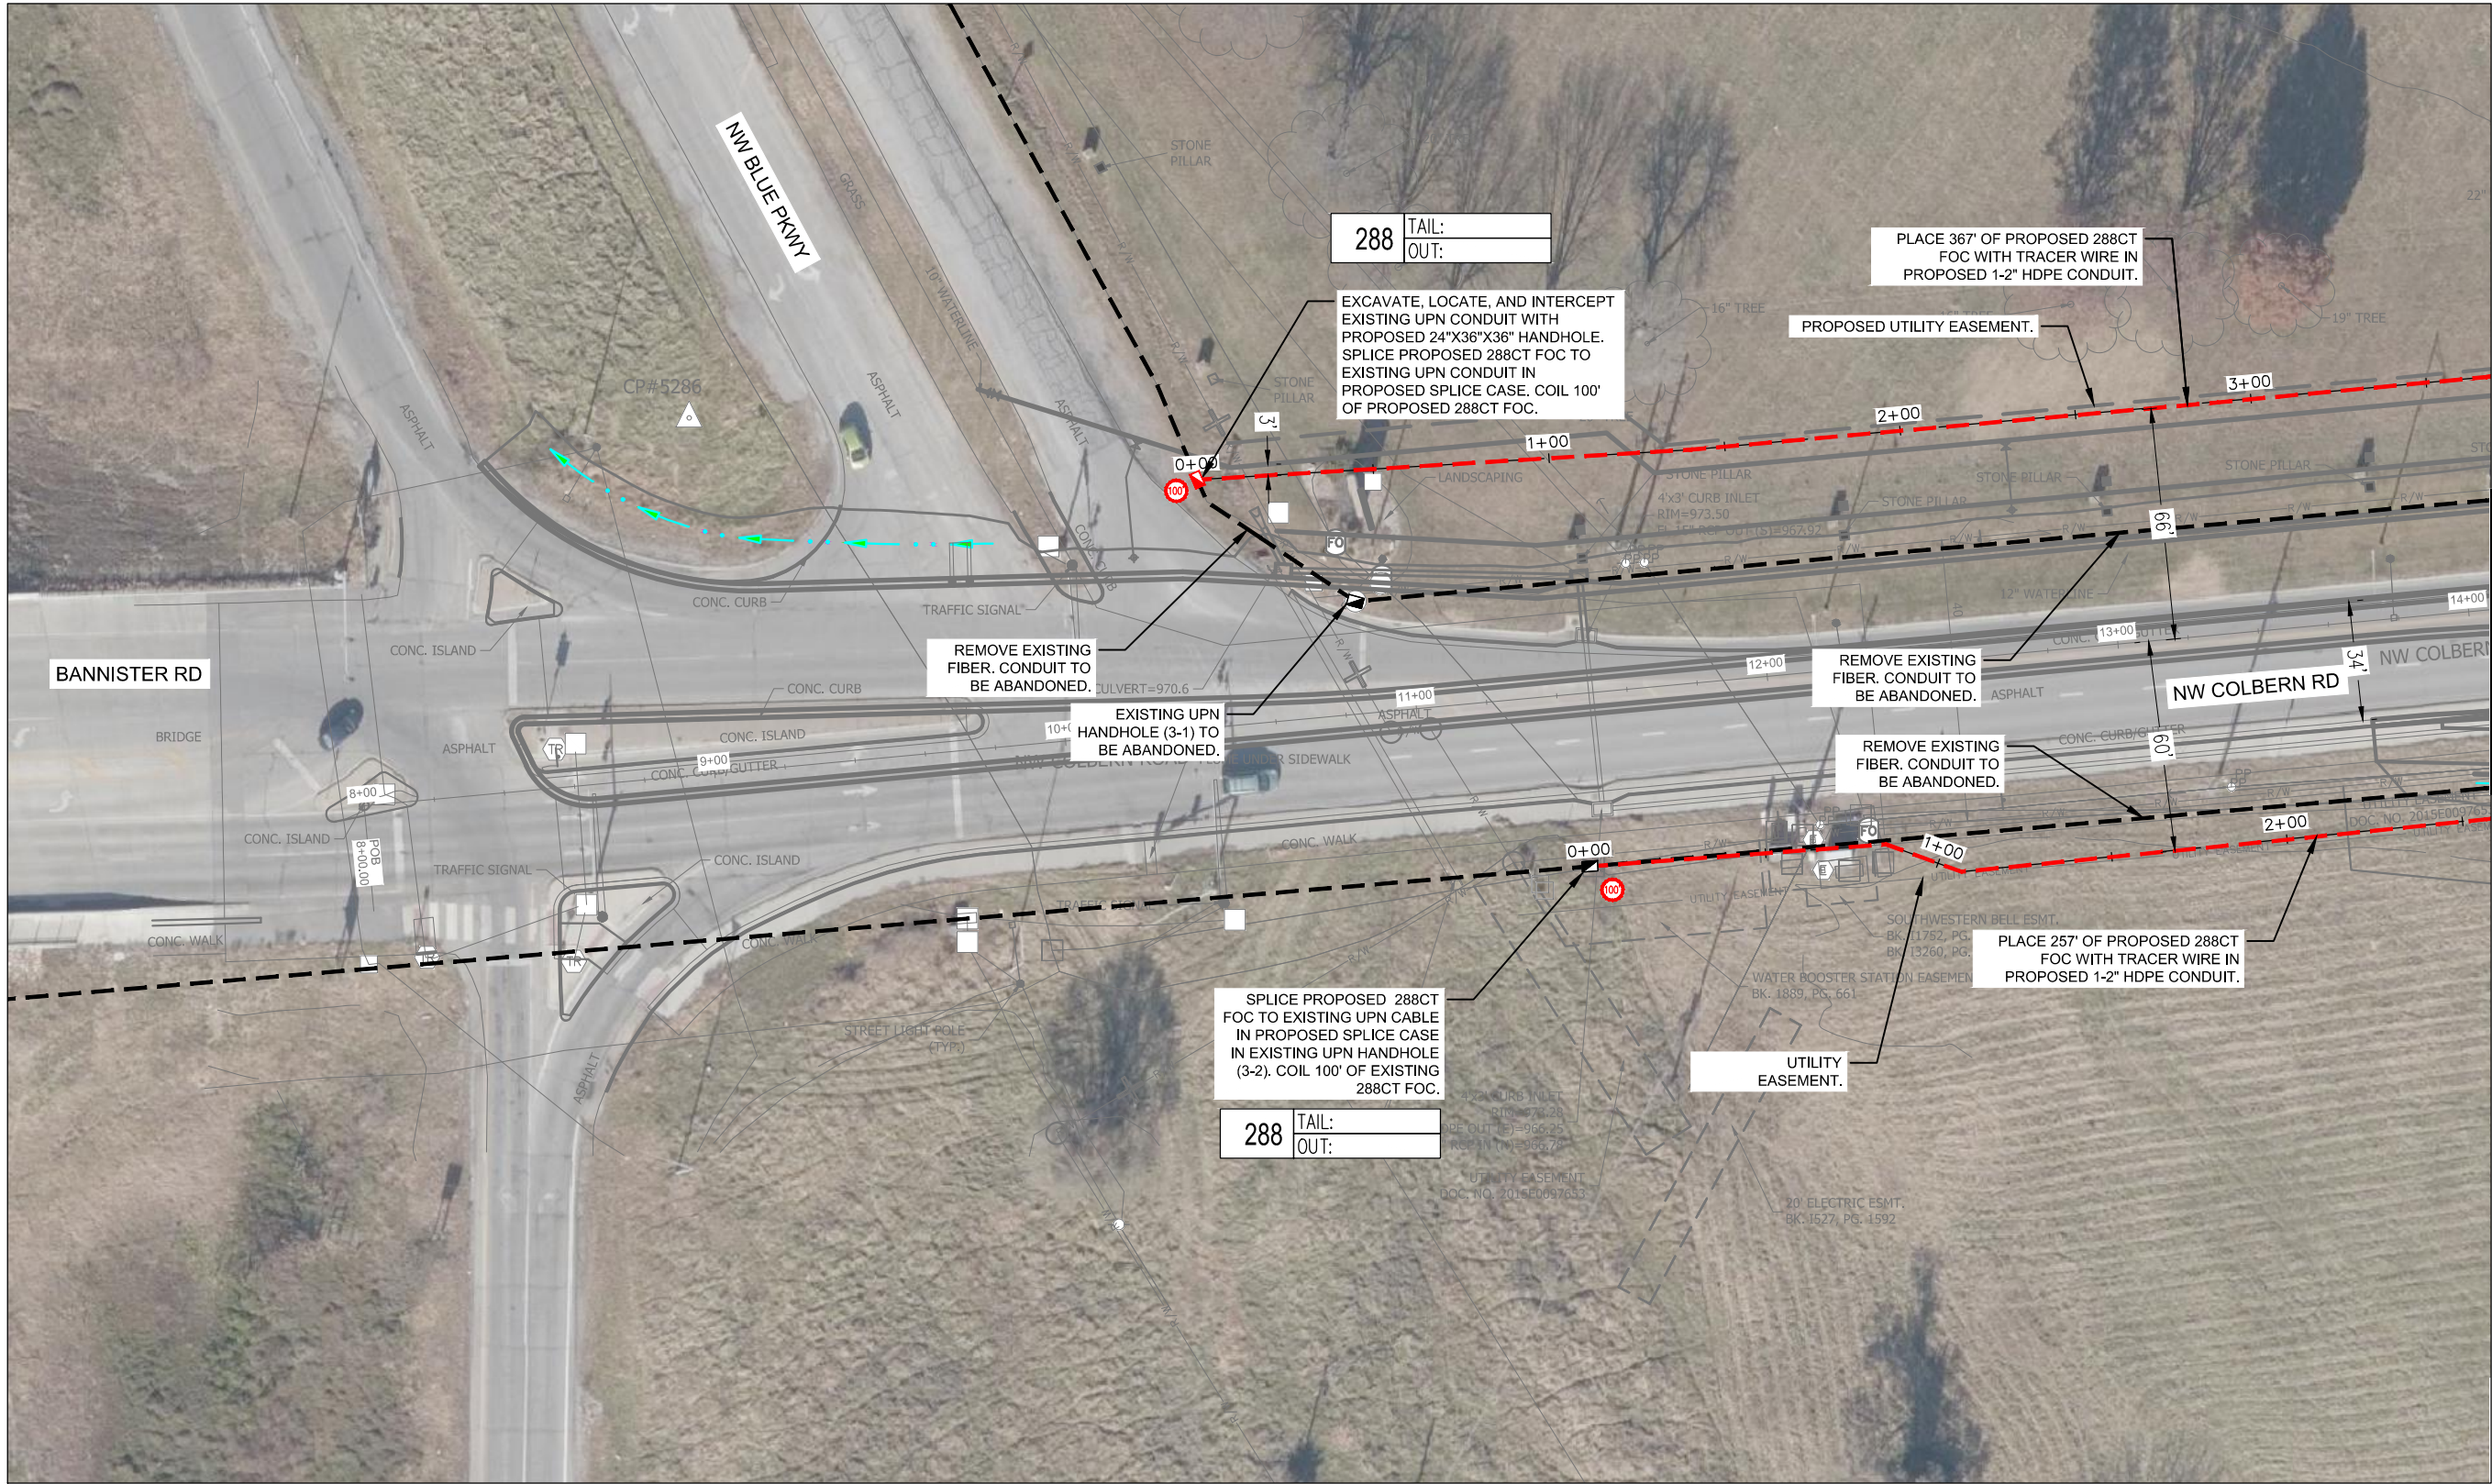

MATCH TO SHEET 4

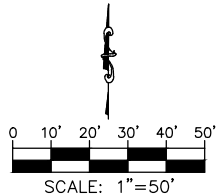

PROJECT SHEET

COLBERN ROAD CONSTRUCTION

LEE'S SUMMIT, MO

drawn by: AFV
checked by: DAH
approved by: CRG
project no.: UPN-5
drawing no.:
date: 6/30/2022

2022

REVISIONS


REV. NO.	DATE	REVISIONS DESCRIPTION

PE Stamp & Approval

7301 West 133rd Street, Suite 200
Overland Park, KS 66213-4750
TEL 913.381.1170
FAX 913.381.1174
www.olsson.com

DWG: F:\PROJECTS\013-2392-c\40-design\AutoCAD\final plans\Sheets\TLCM\units
DATE: Jun 30, 2022 7:40am XREFS: UPN-5 Colbern Road Construction_base


MATCH TO SHEET 3

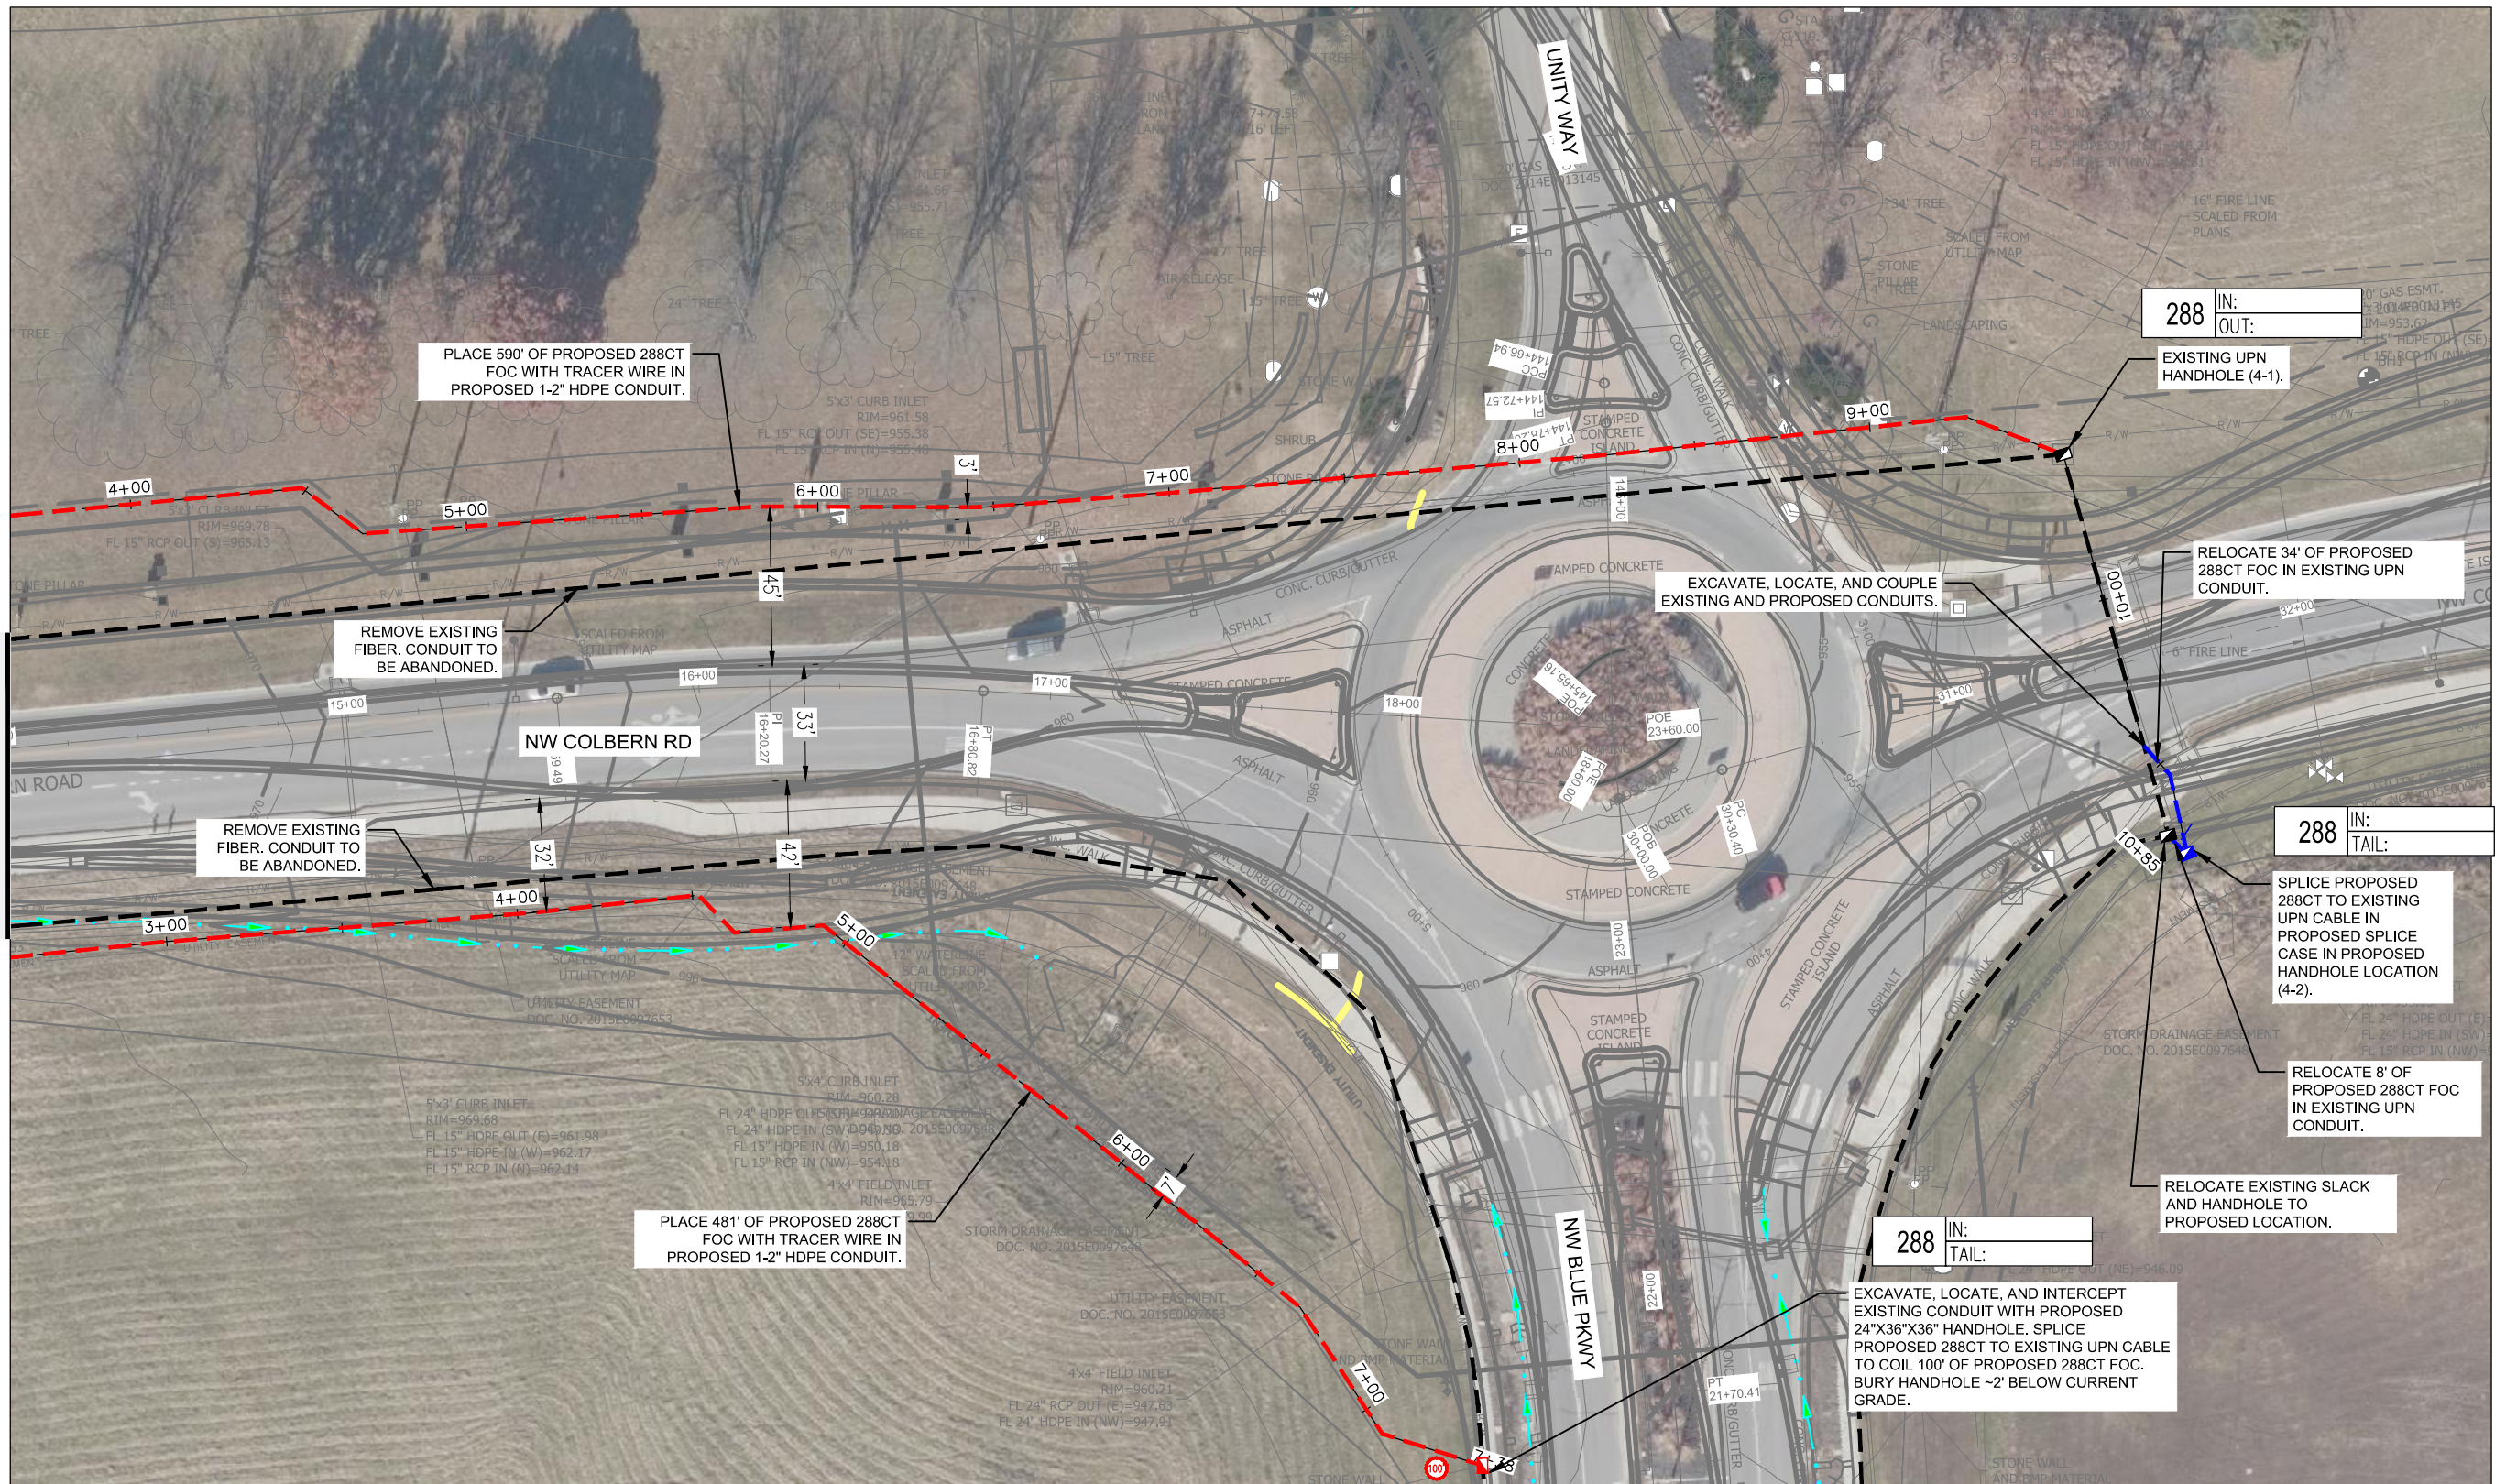

PROPOSED HANDHOLE LOCATION



Know what's **below**.
Call before you dig.

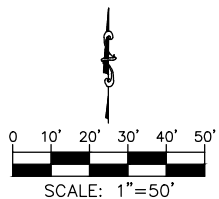

drawn by:	AFV
checked by:	DAH
approved by:	CRG
project no.:	project no.:
drawing no.:	UPN-5
date:	6/30/2022

SHEET
4 OF 16

PE Stamp & Approval

[illegible]

REVISIONS

2022

PROJECT SHEET

COLBERN ROAD CONSTRUCTION

LEE'S SUMMIT, MO

olson





7301 West 133rd Street, Suite 200
Overland Park, KS 66213-4750
TEL 913.381.1170
FAX 913.381.1174
www.olsson.com

DWG: F:\PROJECTS\013-2392-c\40-design\AutoCAD\final plans\Sheets\TLCM\unite-5 colbern road construction\Final Plans\UPN-5 Colbern Road Construction_final plans.dwg
DATE: Jun 30, 2022 7:40am XREFS: UPN-5 Colbern Road Construction_base CCR_CTS_MAIN_copy USER: rschultz

CROSS SECTIONS

COLBERN ROAD

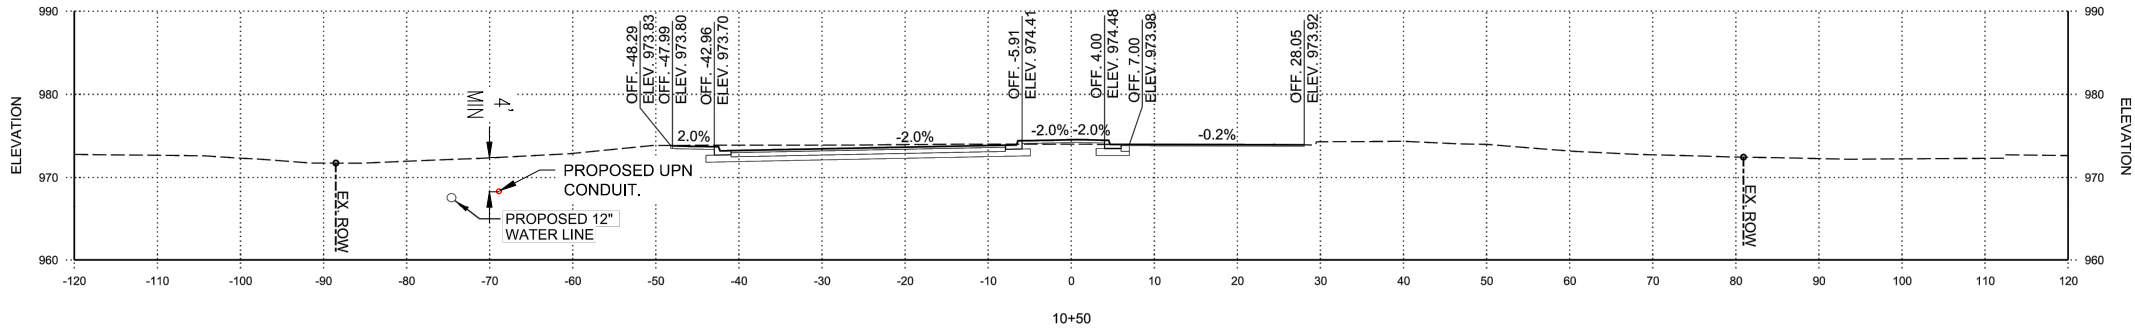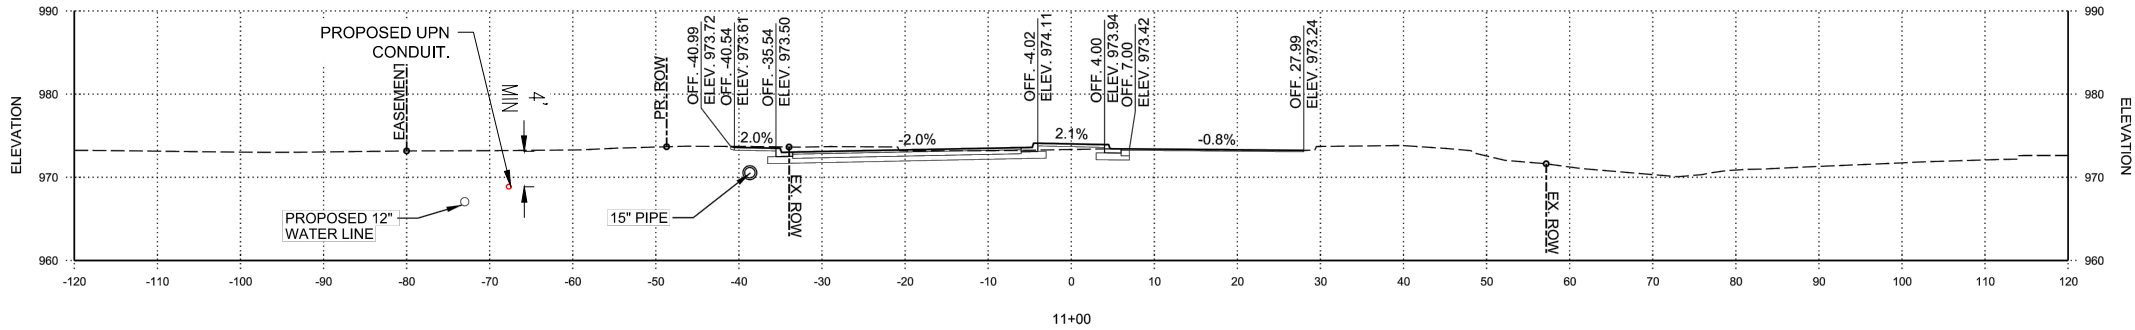

TYPICAL DETAILS

COLBERN ROAD CONSTRUCTION

LEE'S SUMMIT, MO

2022

drawn by: AFV

checked by: DAL

approved by: CRG

project no.: UPN-5

drawing no.: 6/30/2022

date: 6/30/2022

SHEET

5 OF 16

PE Stamp & Approval




REV. NO.	DATE	REVISIONS DESCRIPTION

REVISIONS

7301 West 133rd Street, Suite 200
Overland Park, KS 66213-4750
TEL 913.381.1170
FAX 913.381.1174
www.olsson.com

CROSS SECTIONS

L
COLBERN ROAD

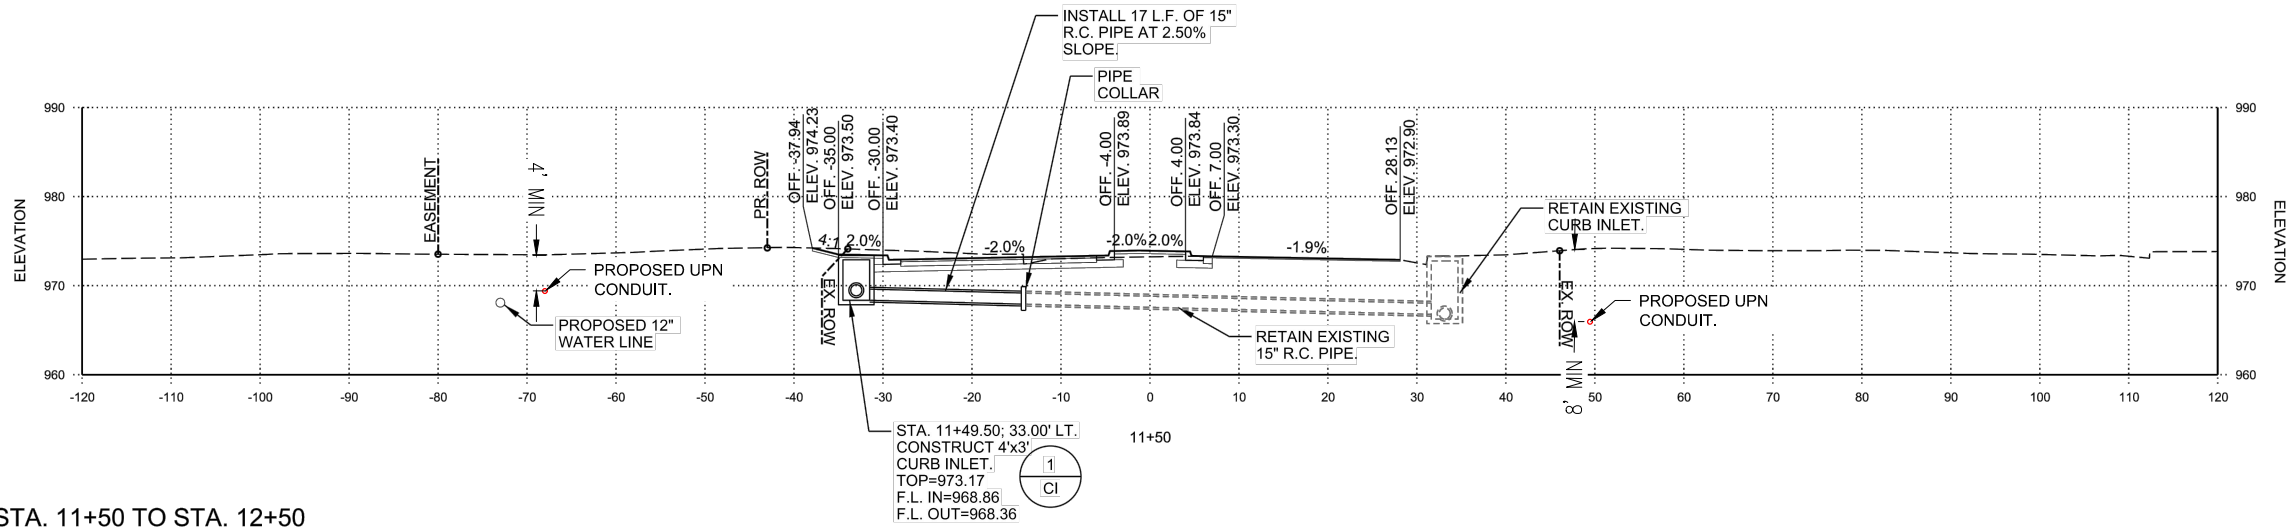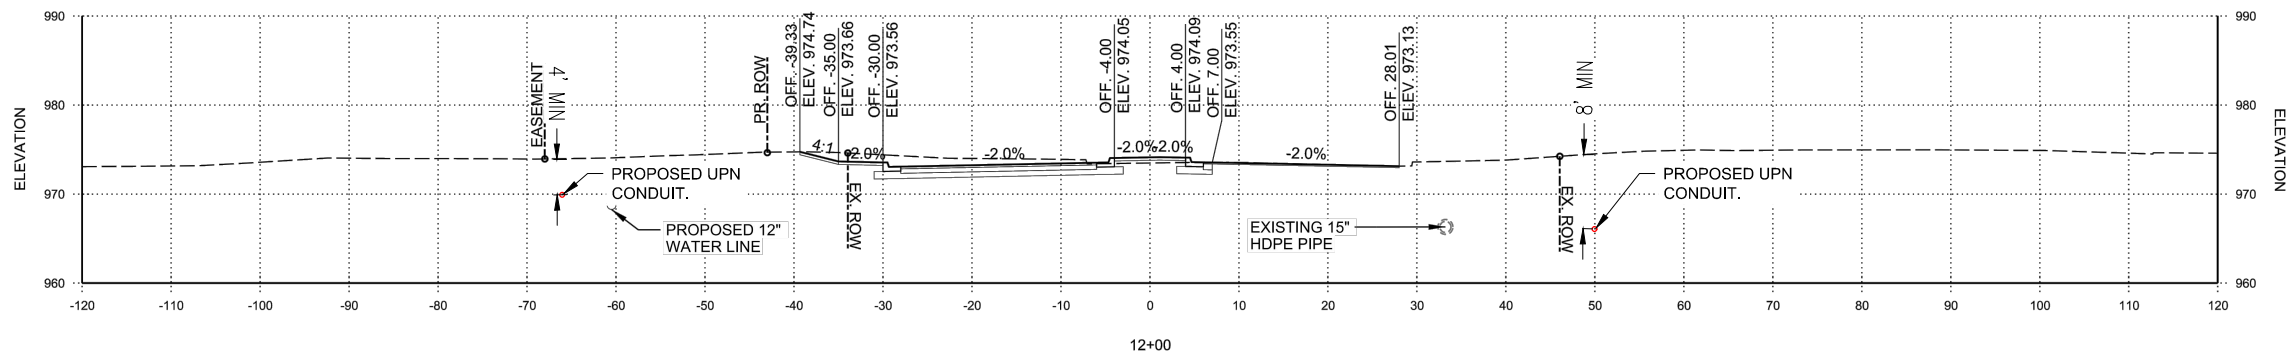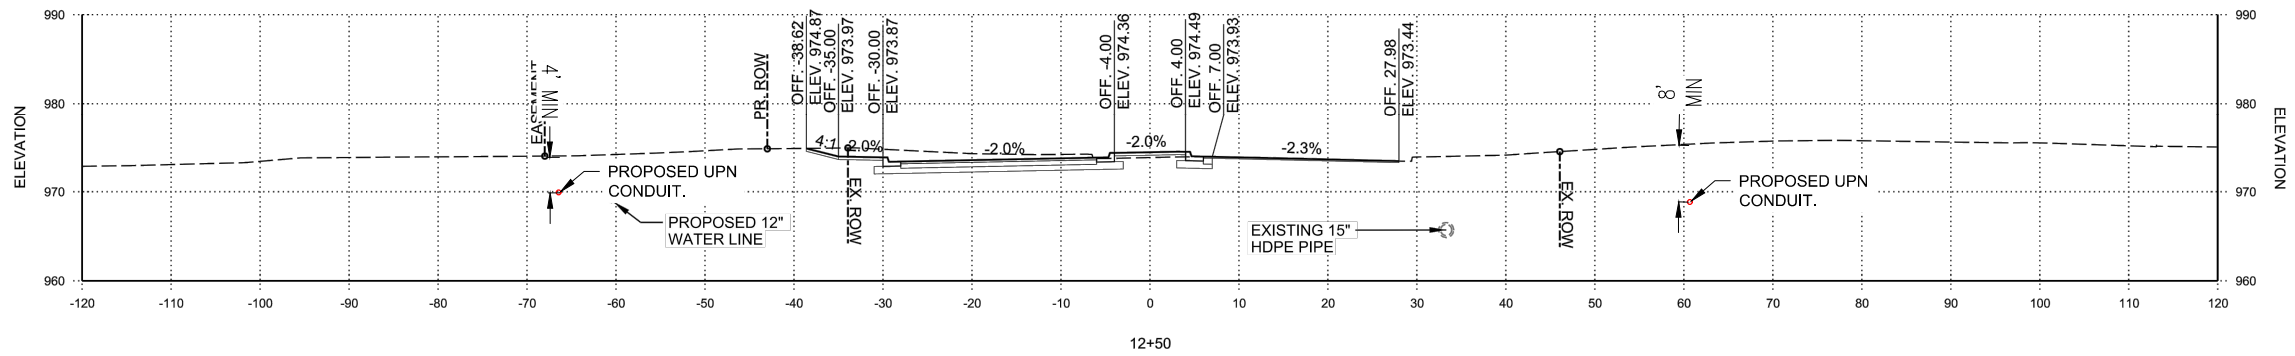

STA. 11+50 TO STA. 12+50

USER: rschulta

colbern road construction\Final Plans\UPN-5 Colbern Road Construction_final plans.dwg
CCR CTS MAIN conv

DWG: F:\PROJECTS\013-2392-c\40-design\AutoCAD\final plans\Sheets\TLCM\unit
DATE: Jun 30 2022 7:40am
XREFS: IJPN-5 Colbern Road Construction base

oslo

7301 West 133rd Street, Suite 200
Overland Park, KS 66213-4750
TEL 913.381.1170
FAX 913.381.1174
www.olsson.com



PE Stamp & Approval

[illegible]

TYPICAL DETAILS

COLBERN ROAD CONSTRUCTION

LEE'S SUMMIT, MO




2022

drawn by:	AFV
checked by:	DAH
approved by:	CRG
project no.:	project no.:
drawing no.:	UPN-5
date:	6/30/2022

SHEET
6 OF 16

$\mathbb{C}_L$

COLBERN ROAD

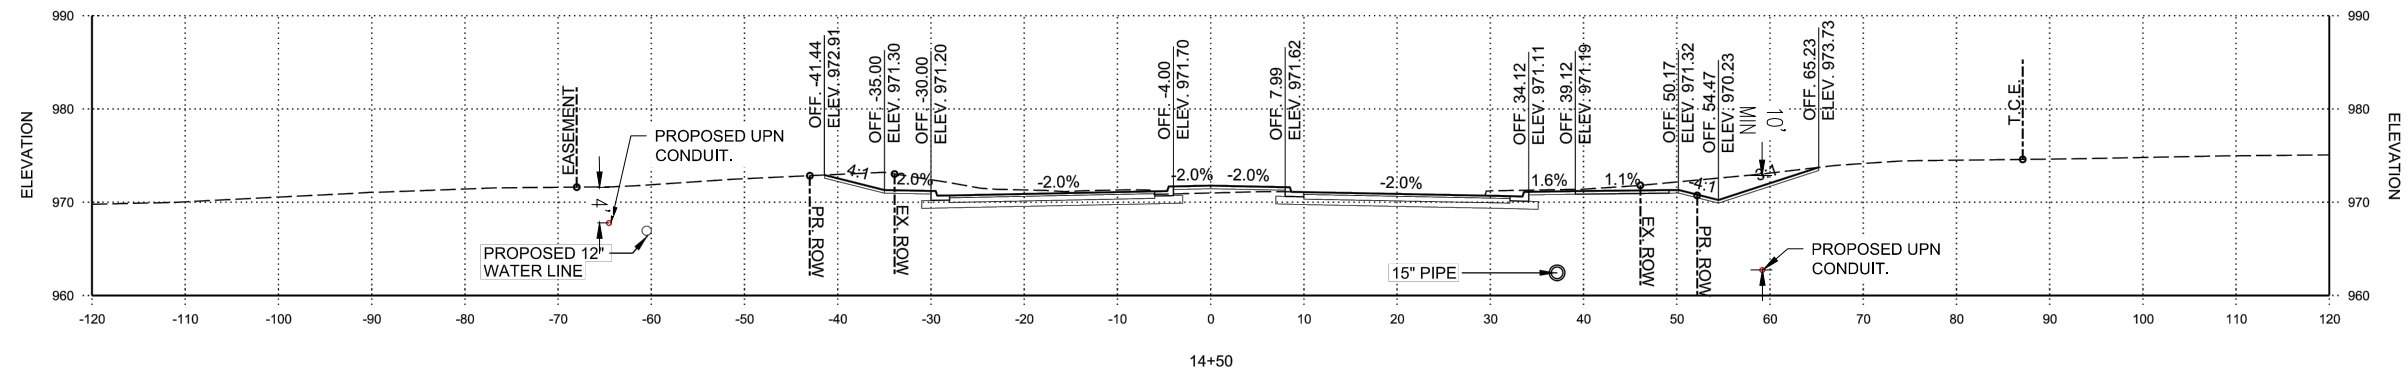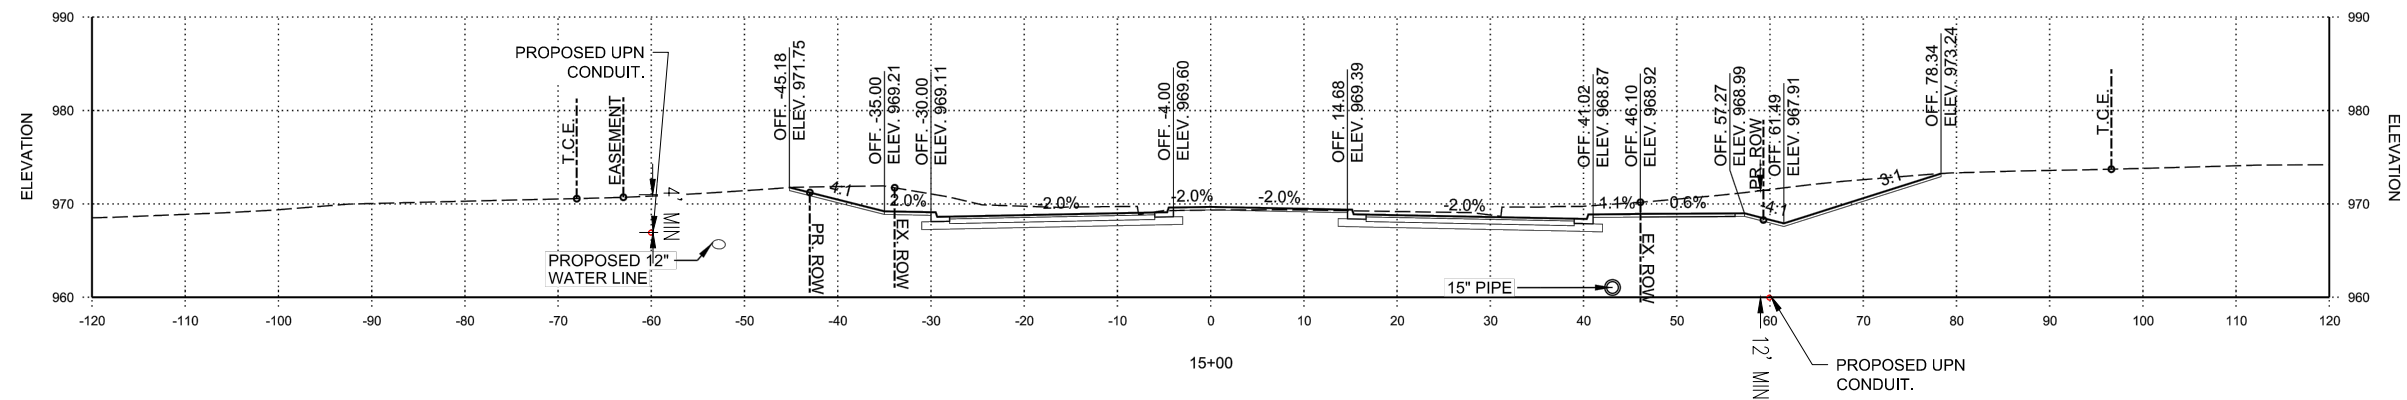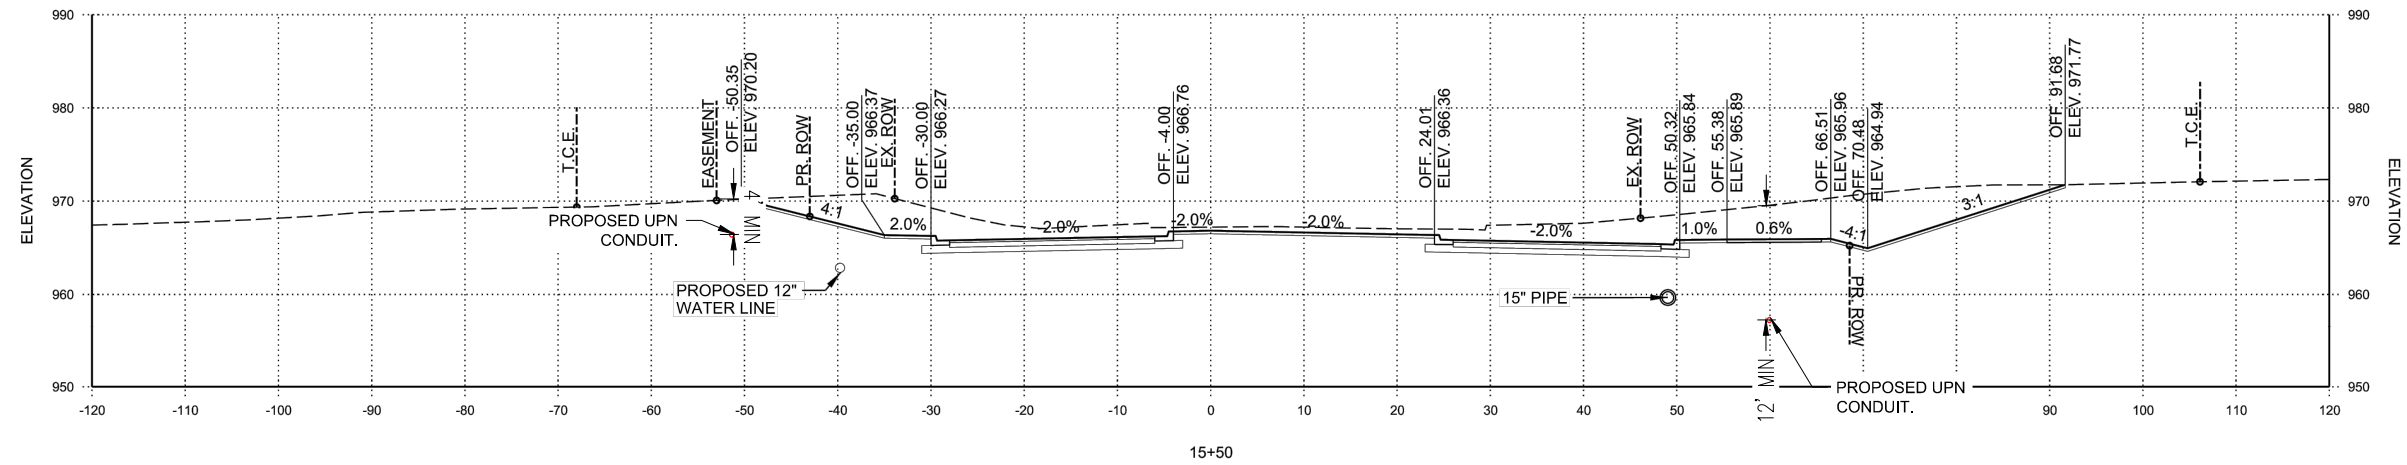

STA. 14+50 TO STA. 15+50

[illegible]

TYPICAL DETAILS

COLBERN ROAD CONSTRUCTION




LEE'S SUMMIT, MO

2022

drawn by: _____ AFB
checked by: _____ DAH
approved by: _____ CRG
project no.: _____ project no.: _____
drawing no.: _____ UPN-5
date: _____ 6/30/2022

SHEET
8 OF 16



CROSS SECTIONS

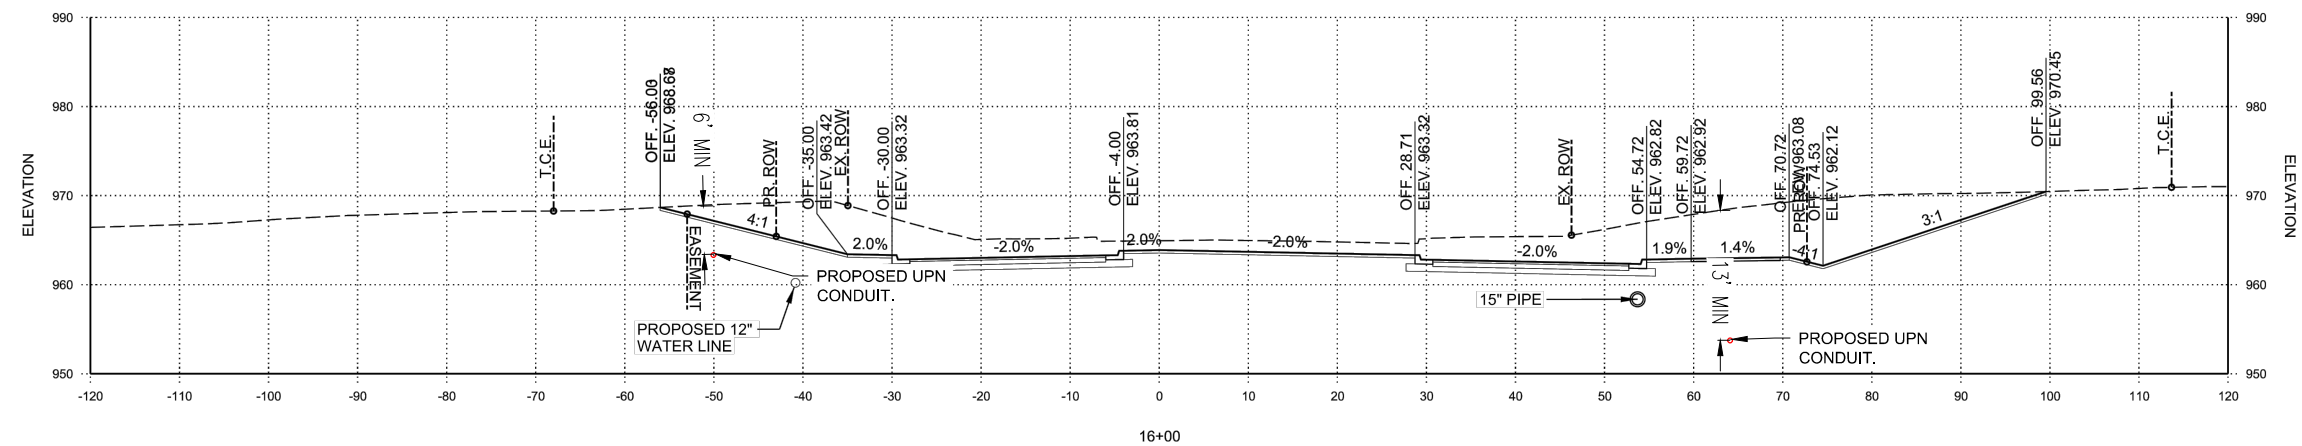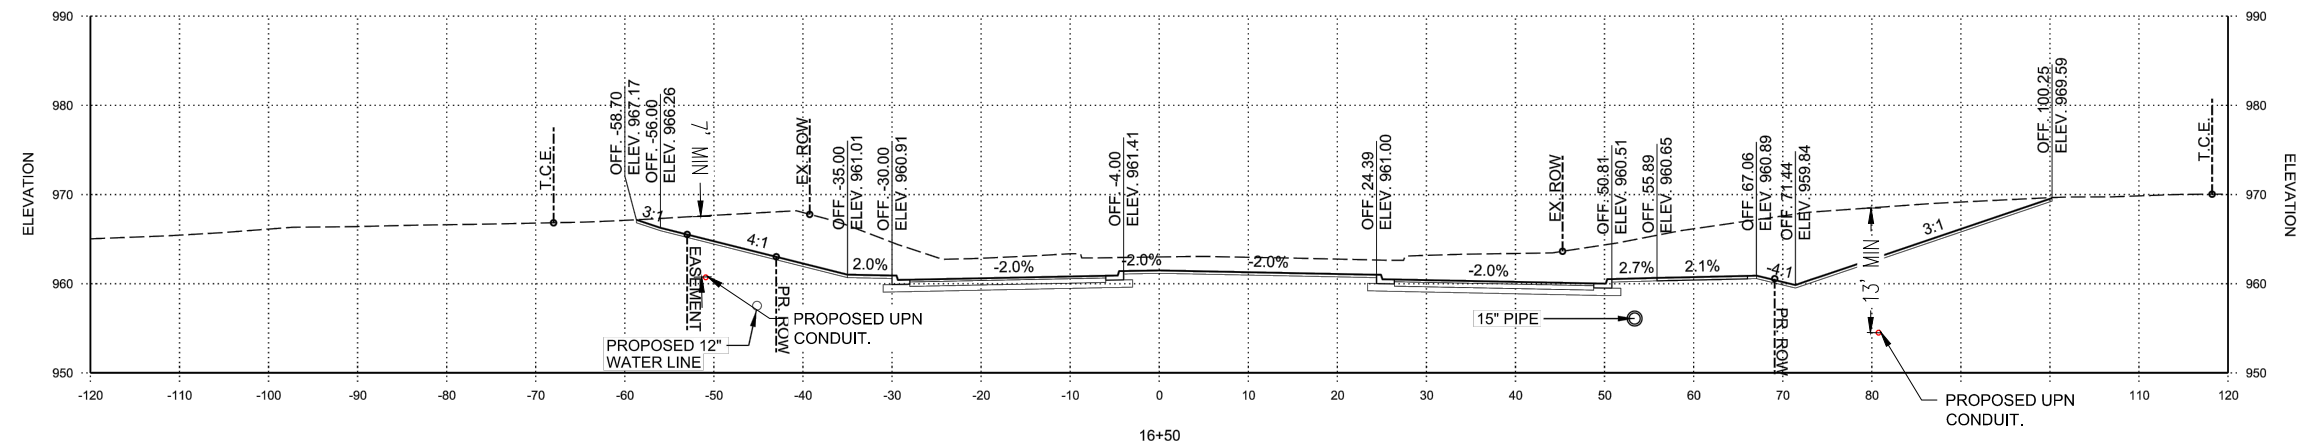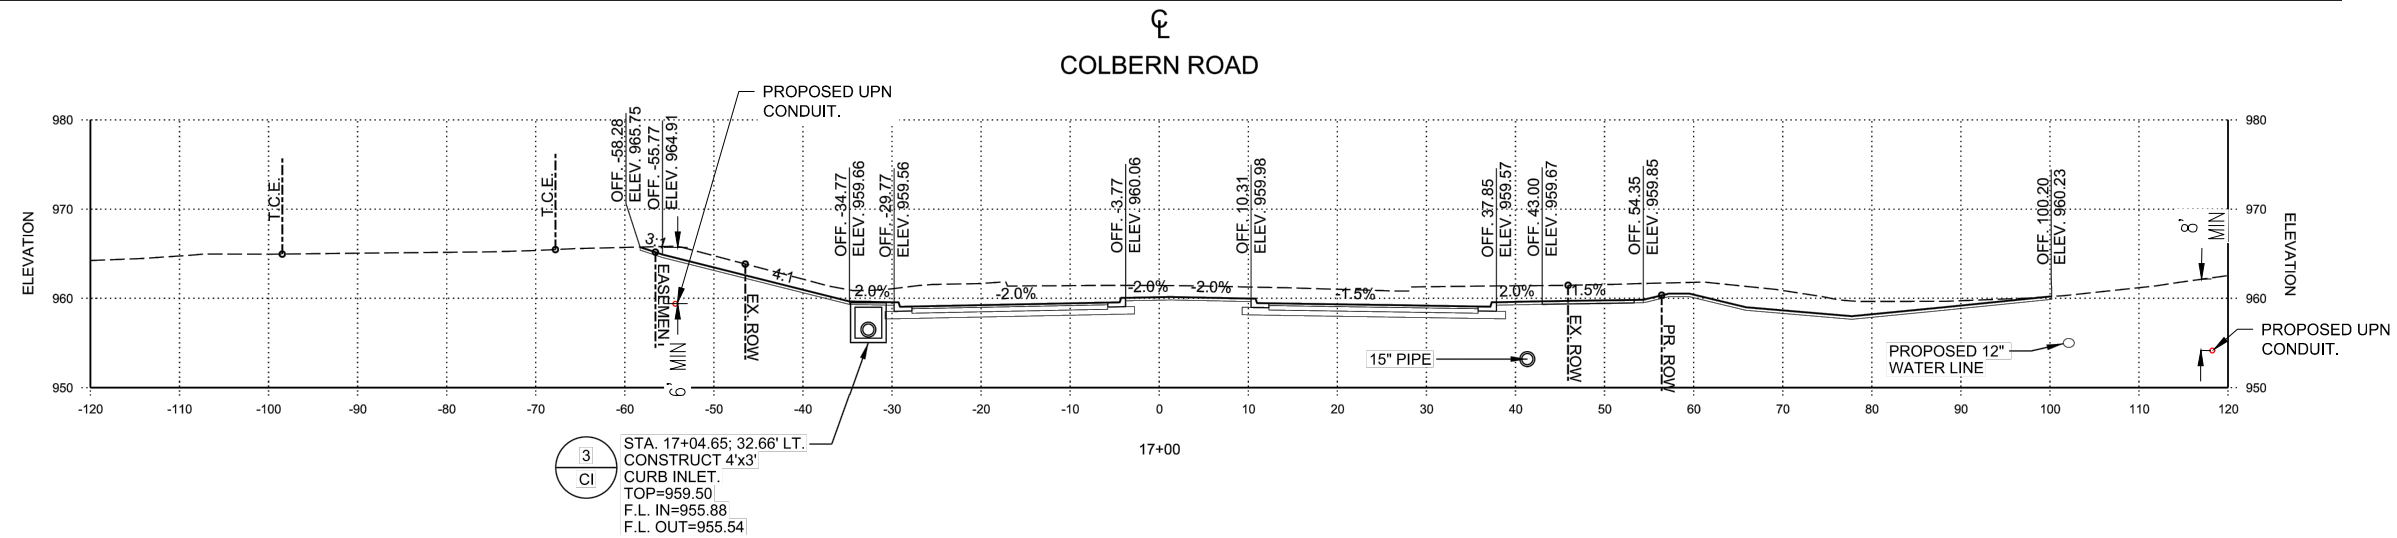

STA. 16+00 TO STA. 17+00

CROSS SECTIONS

COLBERN ROAD

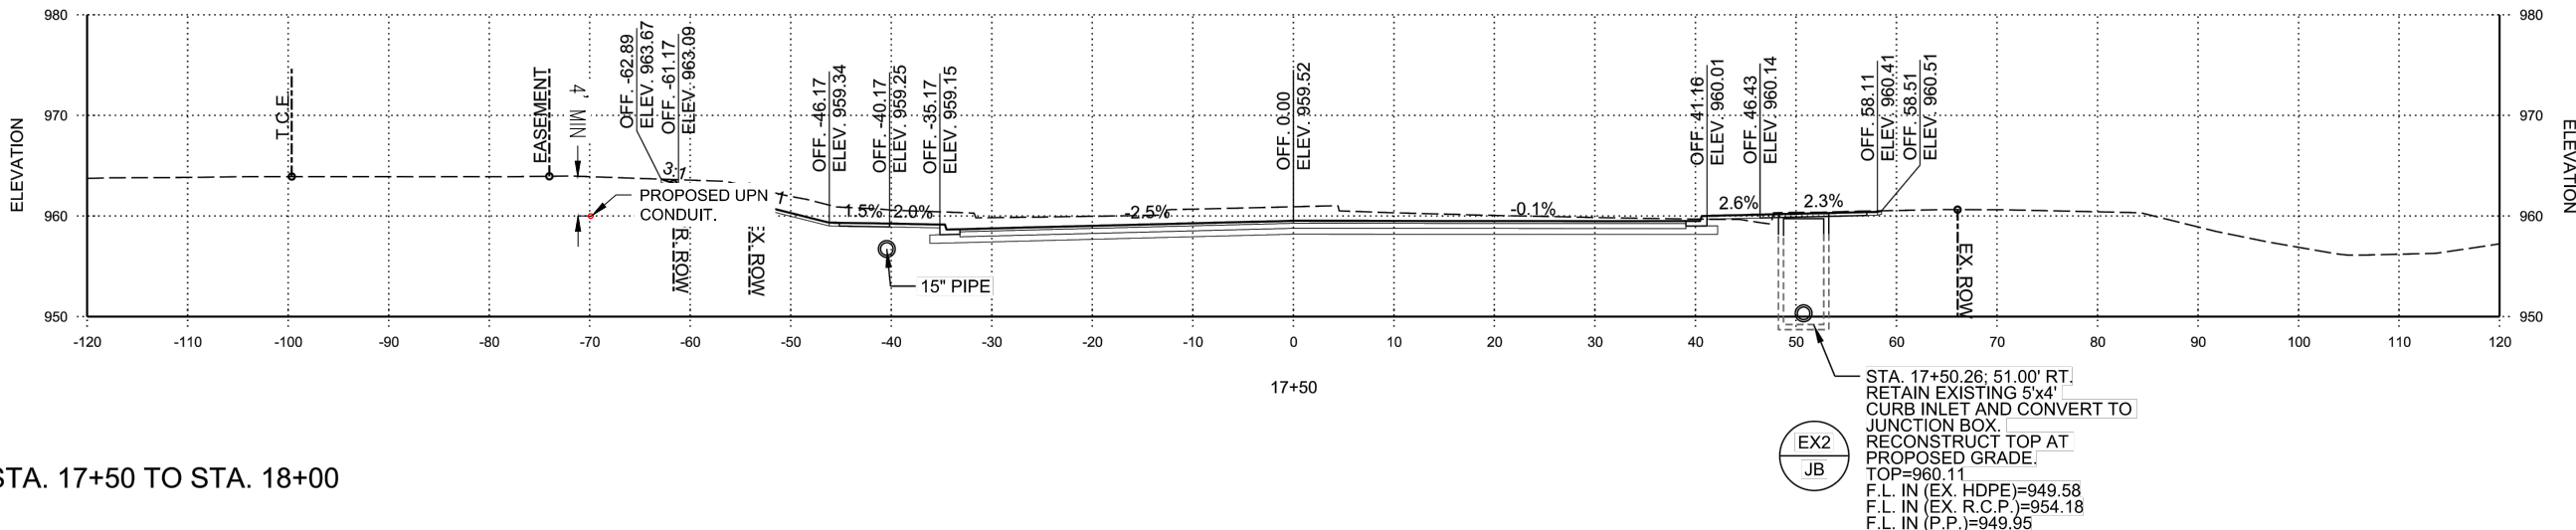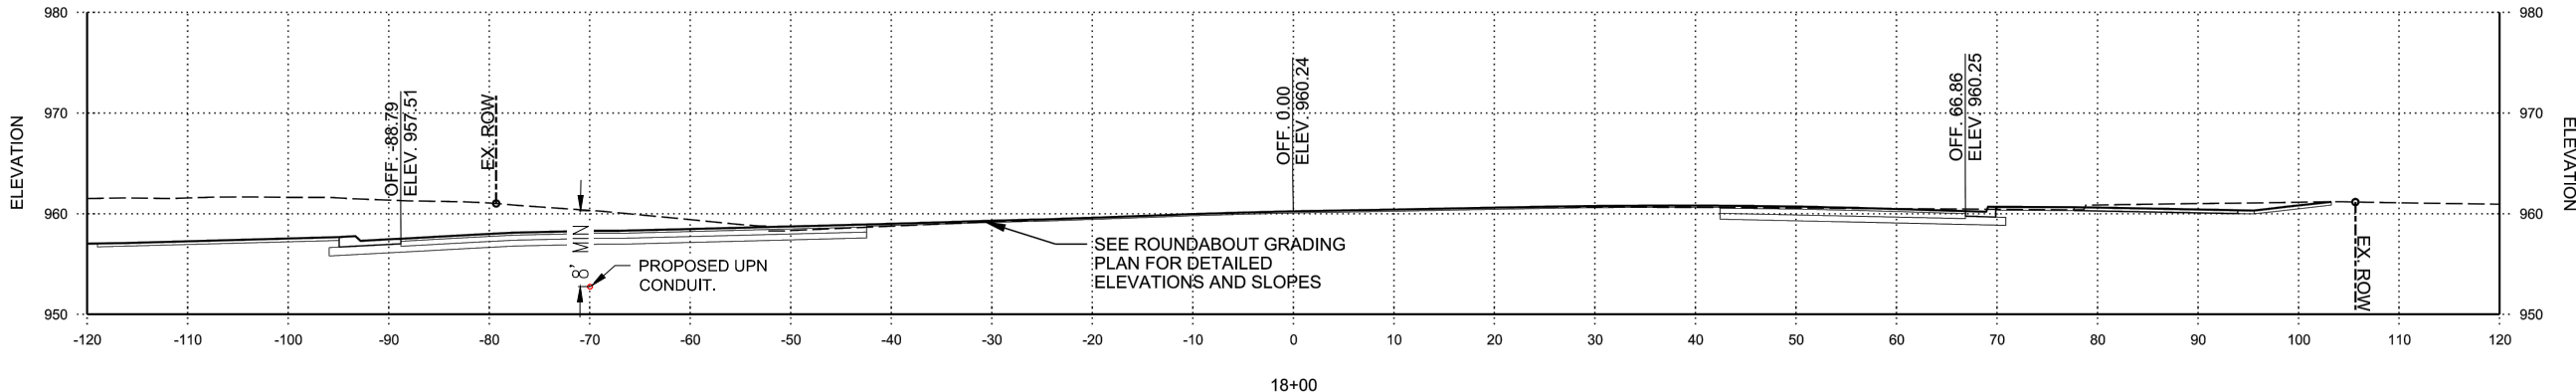

STA. 17+50 TO STA. 18+00

USER: rschulta

Colbern road construction\UPN-5 Colbern Road Construction_final plans.dwg

WG: F:\PROJECTS\013-2392-c\40-design\AutoCAD\final plans\Sheets\TLCM\unit

nos

301 West 133rd Street, Suite 200 TEL 913.381.1170



PF Stamp & Approval

[illegible]

TYPICAL DETAILS

CONSTITUTION

CONFIDENTIAL

• • •


drawn by: _____ AFV
checked by: _____ DAH
approved by: _____ CRG
project no.: _____ project no.: _____
drawing no.: _____ UPN-5
date: _____ 6/20/2022

SHEET
10 OF 1

DWG: F:\PROJECTS\013-2392-c\40-design\AutoCAD\final plans\TCLM\unite-5 colbern road construction\Final Plans\UPN-5 Colbern Road Construction_final plans.dwg
DATE: Jun 30, 2022 7:40am XREFS: UPN-5 Colbern Road Construction_base CCR_CTS_MAIN_copy USER: rschultz



TEL 913.381.1170
FAX 913.381.1174
www.olsson.com

 



REVISIONS

2022

LEE'S SUMMIT, MO

AFV
AH
RG
no.:
N-5
022

COLBERN ROAD

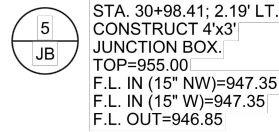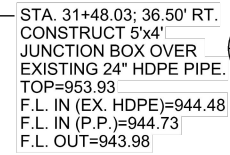

DWG:
DATE:

PE Stamp & Approval

2022

TYPICAL DETAILS

COLBERN ROAD CONSTRUCTION

LEE'S SUMMIT, MO

igned by: AFV
 Checked by: DAH
 Approved by: CRG
 Project no.: project no.:
 Drawing no.: UPN-5
 Date: 6/30/2022


SHEET
2 OF 16

oslo

Overland Park, KS 66213-4750 FAX 913.381.1174 www.olsson.com

CROSS SECTIONS

CL
BLUE PARKWAY

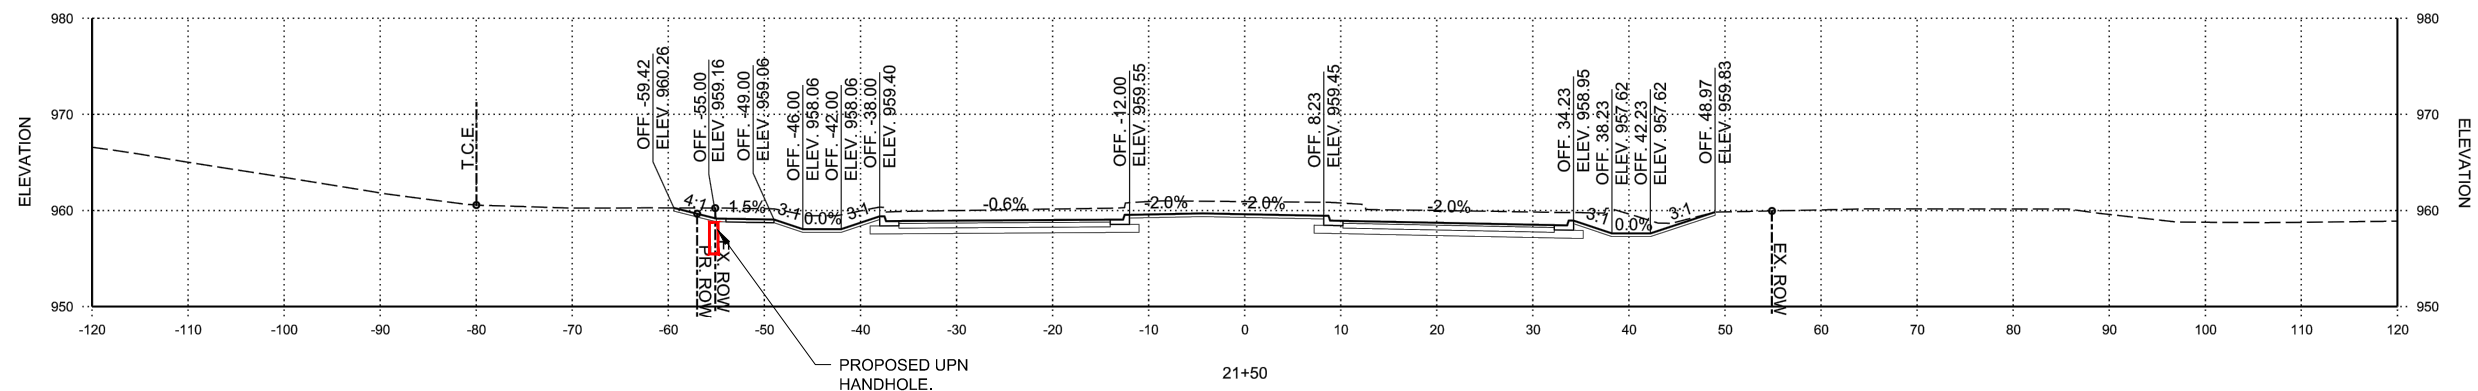

TYPICAL DETAILS

COLBERN ROAD CONSTRUCTION

LEE'S SUMMIT, MO

drawn by:	AFV
checked by:	DAH
approved by:	CRG
project no.:	project no.:
drawing no.:	UPN-5
date:	6/30/2022

SHEET
13 OF 16

PE Stamp & Approval

[illegible]

REVISIONS

REVISIONS DESCRIPTION

DATE _____

REV. NO.

2022		
------	--	--

[illegible]

10

DETAILS	ONSTI	MIT, M
---------	-------	--------

ICAL D	
ROAD C	
"S SUM	

TYPE	BERN	LEA
------	------	-----

	com	
--	-----	--

--	--	--

drawn by:	AFV
checked by:	DAH
approved by:	CRG

project no.:	project no.:
drawing no.:	UPN-5
date:	6/30/2022

SHEET
13 OF 16






olsson

7301 West 133rd Street, Suite 200
Overland Park, KS 66213-4750
TEL 913.381.1170
FAX 913.381.1174
www.olson.com

CROSS SECTIONS

CL
BLUE PARKWAY

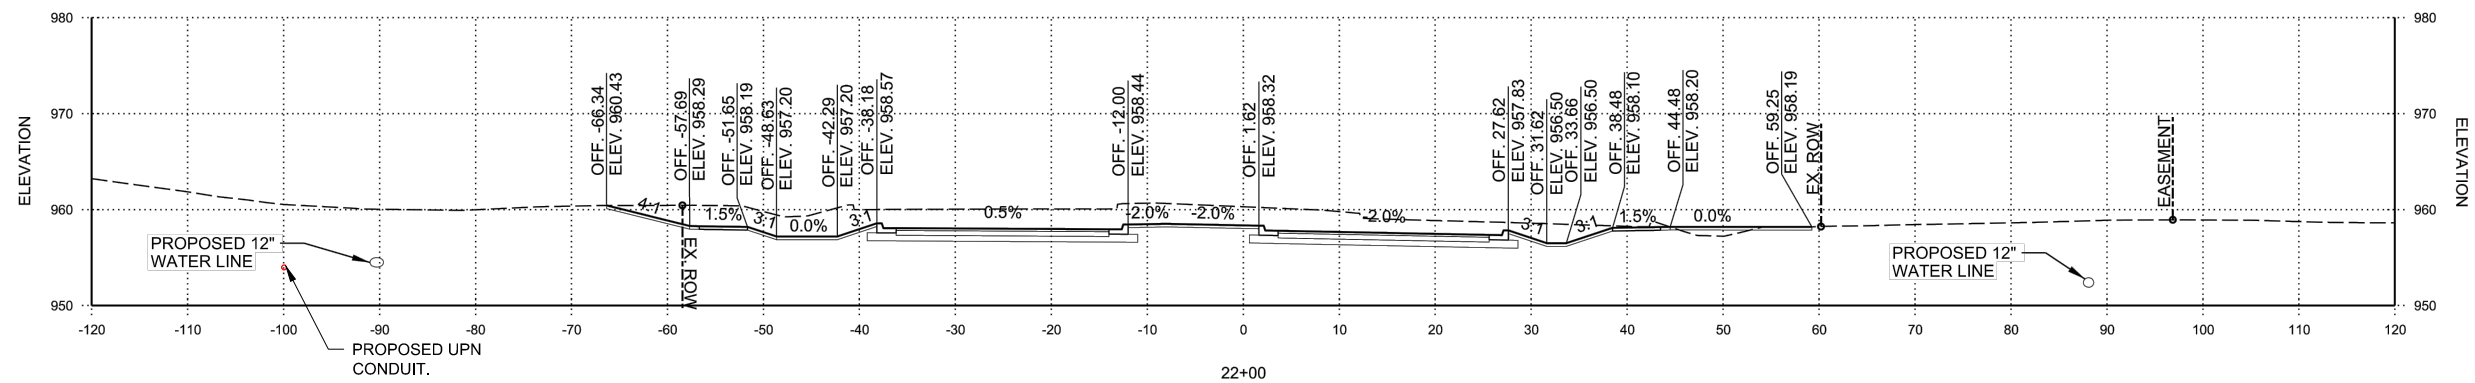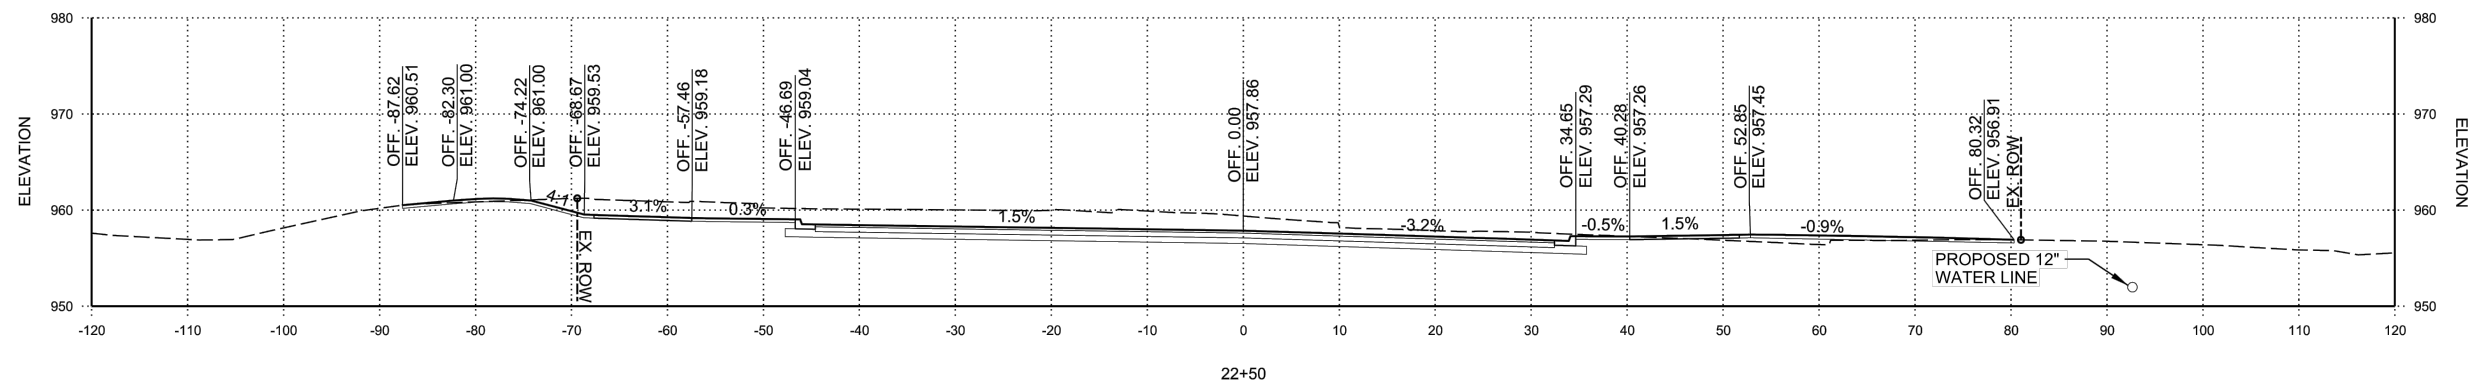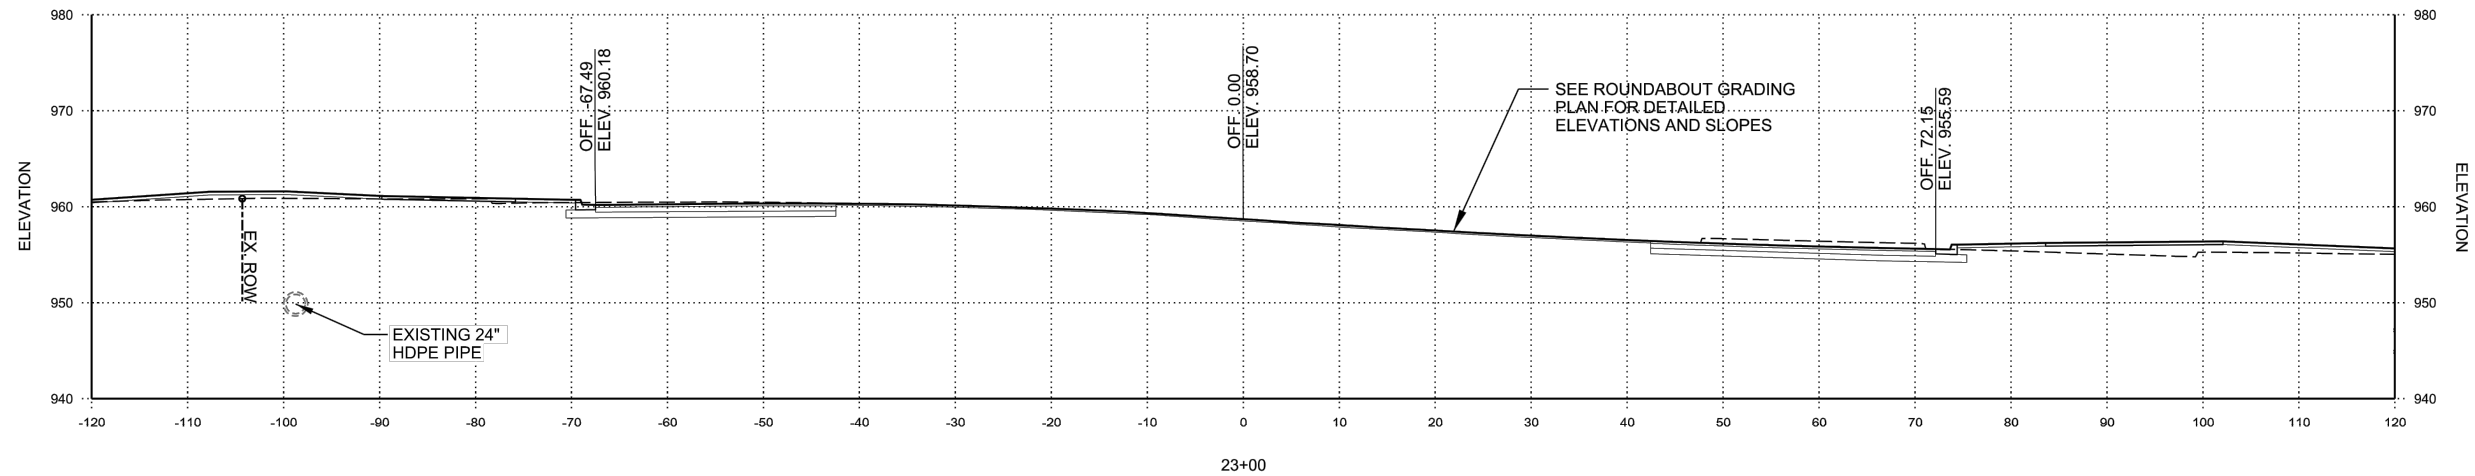

STA. 22+00 TO STA. 23+00

USER: rschulta

colbern road construction\Final Plans\UPN-5 Colbern Road Construction_final plans.dwg
CCR_CTS_MAIN_copy

DWG: F:\PROJECTS\013-2392-c\40-design\AutoCAD\final plans\Sheets\TLCM\unite-5
DATE: Jun 30, 2022 7:40am XREFS: UPN-5 Colbern Road Construction_base

olson

7301 West 133rd Street, Suite 200
Overland Park, KS 66213-4750
TEL 913.381.1170
FAX 913.381.1174
www.olsson.com



PE Stamp & Approval

[illegible]

TYPICAL DETAILS

COLBERN ROAD CONSTRUCTION

LEE'S SUMMIT, MO

2022

drawn by: _____ AFV
checked by: _____ DAH
approved by: _____ CRG
project no.: _____ project no.: _____
drawing no.: _____ UPN-5
date: _____ 6/30/2022

SHEET
14 OF 16

DWG: F:\PROJECTS\013-2392-c\40-design\AutoCAD\final plans\unite-5 colbern road construction\Final Plans\UPN-5 Colbern Road Construction_final plans.dwg
DATE: Jun 30, 2022 7:40am USER: rschulita
XREFS: UPN-5 Colbern Road Construction_base CCR_CTS_MAIN_copy

TYPICALS

PCA243636-00006

PCX POLYMER CONCRETE ASSEMBLY

24" x 36" x 36"
(For actual dimensions see drawing)

Polymer Concrete Assembly, Straight Sides, No Floor, WUC 3.6, ANSI/SCTE 77 - "T15/20K," 3/8" Hex Bolts, Standard Nameplate (Specify at time of order) Installed

LOAD RATINGS

Incidental Traffic - Parking Lot, Sidewalk

Conforms to:

- WUC 3.6
- ASTM C 857
- ANSI/SCTE 77

FEATURES:

- Drop-in nameplate
- Shipped assembled
- Skid resistant cover
- Stainless steel bolts
- Cast-in floating nut box
- Integral drain holes

Additional product information continued on the reverse

newbasis

Composites for Infrastructure

2626 Kansas Avenue
Riverside, California 92507

951.787.0600

951.787.0632 (fax)

info@newbasis.com

newbasis.com

PCX

POLYMER CONCRETE

The Next Generation

Inside Dimensions

Length	Width	Depth
33 9/16"	21 15/16"	33"
27 1/8"	15 1/2"	

Rev: C.0

PCA243636-00006

PCX POLYMER CONCRETE ASSEMBLY

PCX

POLYMER CONCRETE

The Next Generation

newbasis

Polymer Concrete Assembly, Straight Sides, No Floor, WUC 3.6, ANSI/SCTE 77 - "T15/20K," 3/8" Hex Bolts, Standard Nameplate (Specify at time of order) Installed

24" x 36" x 36"
For actual dimensions, see drawing on front side.

AVAILABLE OPTIONS

☐ Tier 22 Load Rating
☐ Penta Bolts
☐ Telephone EMS
☐ Power EMS
☐ Custom Nameplate Installed
☐ Custom Nameplate Shipped Separately
☒ Standard Nameplate Installed
☐ Standard Nameplate Shipped Separately

NAMEPLATES

One standard nameplate included with each assembly, installed at the factory or easily installed in the field. Custom nameplates are available. Contact customer service.

Standard Nameplates

- Electric
- Telephone
- Fiber Optic
- Water
- Street Lighting
- Broadband
- Traffic
- CATV
- Traffic Signal
- Communications

☒ - Indicates a selected option

MATERIAL PROPERTIES AND ATTRIBUTES

Compressive Strength

Polymer Concrete - 11500 PSI
Per ASTM D695

Flexural Strength

Polymer Concrete - 4000 PSI
Per ASTM D790

Coefficient of Friction (Dry)

1.085
Per ASTM C1028

Polymer Concrete

- Advanced composite: Very high strength to weight ratio
- Non-metallic
- Non-conductive
- UV Resistant
- High impact resistant
- Impervious to chemicals and moisture

Materials tested in accordance with ASTM D-543 and ASTM D-570

WEIGHTS AND SHIPPING

COVER WEIGHT: 98.0 lbs.

BOX WEIGHT: 239.9 lbs.

ASSEMBLY WEIGHT: 337.9 lbs.

LOADED PALLET WEIGHT: 1394 lbs.

Standard shipping includes van delivery of pallet quantities to the lower 48 states. Partial pallet quantities and flat bed shipping available at an additional cost.

PACKAGING (Steel Banding, Edge Protection)

PALLET QUANTITY: 4

olsson

7301 West 133rd Street, Suite 200
Overland Park, KS 66213-4750
TEL 913.381.1170
FAX 913.381.1174
www.olsson.com

Unite

PRIVATE NETWORKS

PE Stamp & Approval

REVISIONS DESCRIPTION

DATE

REV. NO.

REVISIONS

TYPICAL DETAILS

COLBERN ROAD CONSTRUCTION

LEE'S SUMMIT, MO

2022

drawn by: AFV
checked by: DAH
approved by: CRG
project no.: UPN-5
drawing no.: 15
date: 6/30/2022

SHEET

15 OF 16

DWG: F:\PROJECTS\013--2392--c\40--design\AutoCAD\final plans\Sheets\TLCM\Unite--5 colbern road construction\Final Plans\UPN--5 Colbern Road Construction_final plans.dwg
DATE: Jun 30, 2022 7:40am XREFS: UPN--5 Colbern Road Construction_base CCR_CTS_MAIN_copy USER: rschults

TOTAL QUANTITIES			
ITEM	ITEM DESCRIPTION	UNITS	QUANTITY
1.	ROD & PROOF EXISTING DUCT	LF	42
2.	SUPPLY & INSTALL 1-2" HDPE DUCT	LF	1695
3.	SUPPLY & INSTALL 2-2" HDPE DUCT	LF	
4.	SUPPLY & INSTALL 1-1.25" HDPE DUCT	LF	
5.	SUPPLY & INSTALL 2" PVC DUCT	LF	
6.	SUPPLY & INSTALL 4" PVC DUCT	LF	
7.	SUPPLY & INSTALL 2" RIGID STEEL ON A STRUCTURE	LF	
8.	SUPPLY & INSTALL 3-CELL MAXCELL	LF	
9.	SUPPLY & INSTALL TRACER WIRE	LF	1695
10.	SUPPLY & INSTALL 24"X36"X36" HANDHOLE	EACH	2
11.	SUPPLY & INSTALL UNDERGROUND SPLICE ENCLOSURE	EACH	4
12.	INSTALL 432CT ARMORED FIBER OPTIC CABLE - UNDERGROUND	LF	
13.	INSTALL 288CT ARMORED FIBER OPTIC CABLE - UNDERGROUND	LF	2137
14.	INSTALL 96CT ARMORED FIBER OPTIC CABLE - UNDERGROUND	LF	
15.	LASH 432CT ARMORED FIBER OPTIC CABLE - AERIAL	LF	
16.	LASH 288CT ARMORED FIBER OPTIC CABLE - AERIAL	LF	
17.	LASH 96CT ARMORED FIBER OPTIC CABLE - AERIAL	LF	
18.	SUPPLY & INSTALL 6.6M STRAND	LF	
19.	SUPPLY & INSTALL FIBER SNOWSHOE	EACH	
20.	SUPPLY & INSTALL 2" PVC STAND OFF RISER	EACH	
21.	SUPPLY & INSTALL 4" PVC STAND OFF RISER	EACH	
22.	SUPPLY & INSTALL DOWN GUY AND ANCHOR	EACH	
23.	SUPPLY & INSTALL AERIAL SPLICE ENCLOSURE	EACH	
24.	SUPPLY & INSTALL 1" EMT CONDUIT	LF	
25.	SUPPLY & INSTALL 2" EMT CONDUIT	LF	
26.	SUPPLY & INSTALL 1" PLENUM RATED INNERDUCT	LF	
27.	SUPPLY & INSTALL WYE CAST CONNECTOR	EACH	
28.	SUPPLY & INSTALL LB	EACH	
29.	PROPOSED WALL CORE	EACH	
30.	INSTALL 24CT INDOOR/OUTDOOR RATED FIBER OPTIC CABLE - UNDERGROUND	LF	
31.	INSTALL 24CT INDOOR/OUTDOOR RATED FIBER OPTIC CABLE - AERIAL	LF	
32.	REMOVE & REPLACE SIDEWALK	SQ FT	
33.	REMOVE & REPLACE ASPHALT	SQ FT	
* 34.	TRAFFIC PERMIT	AGENCIES	1
* 35.	RIGHT OF WAY PERMIT	AGENCIES	1

* CITY, COUNTY, AND STATE.



7301 West 133rd Street, Suite 200
Overland Park, KS 66213-4750

TEL 913.381.1170
FAX 913.381.1174

www.olsson.com



Know what's below.
Call before you dig.

drawn by: _____
checked by: _____
approved by: _____
project no.: _____
drawing no.: _____
date: _____

APV
DAH
CRG
UPN-5
6/30/2022

PE Stamp & Approval

REV. NO.	DATE	REVISIONS DESCRIPTION	REVISIONS

FINAL QUANTITIES	COLBERN ROAD CONSTRUCTION	2022
		LEE'S SUMMIT, MO

7301 West 133rd Street, Suite 200
Overland Park, KS 66213-4750

TEL 913.381.1170
FAX 913.381.1174

www.olsson.com



7301 West 133rd Street, Suite 200
Overland Park, KS 66213-4750

TEL 913.381.1170
FAX 913.381.1174

www.olsson.com