4

WHAT: A02J111

SUBDIVISION NAME: WOODSIDERIDGE 2ND PHASE
NUMBER OF LOTS:55
FROM PFP @ F 360 NW PRYOR RD
PLACE BURIED PON FIBER (845C) TO NEW CONSTRUCTION SUBDIVISION:
WOODSIDE RIDGE PHASE 2
PLAT PROVICED IN MIC BINDER
MATERIALS INCLUDE:

FIBER CABLES - LENGTH
(3.1) FNAP-CBL-144ECU @ 1520'
(6.1) FNAP-CBL-024ECU @ 1435'
(6.2) FNAP-CBL-024ECU @ 1635'

TERMINALS-
EVOLV6/100TIP @ 14

TOTAL TERMINALS = 14

CLOSURES-
ATT .0200004536 / CPLM 6/ATW
ARAMIS CLOSURE @ 14
ATT .100068443 / B-WIRE
ARAMIS CLOSURE (FLOWERPOT) 9X12 @ 15

TOTAL CLOSURES = 29

HANDHOLES-
ATT .01117999938 / HANDHOLE 3X5X3 @ 1
WITH GROUNDBAR TIER 15 RATED

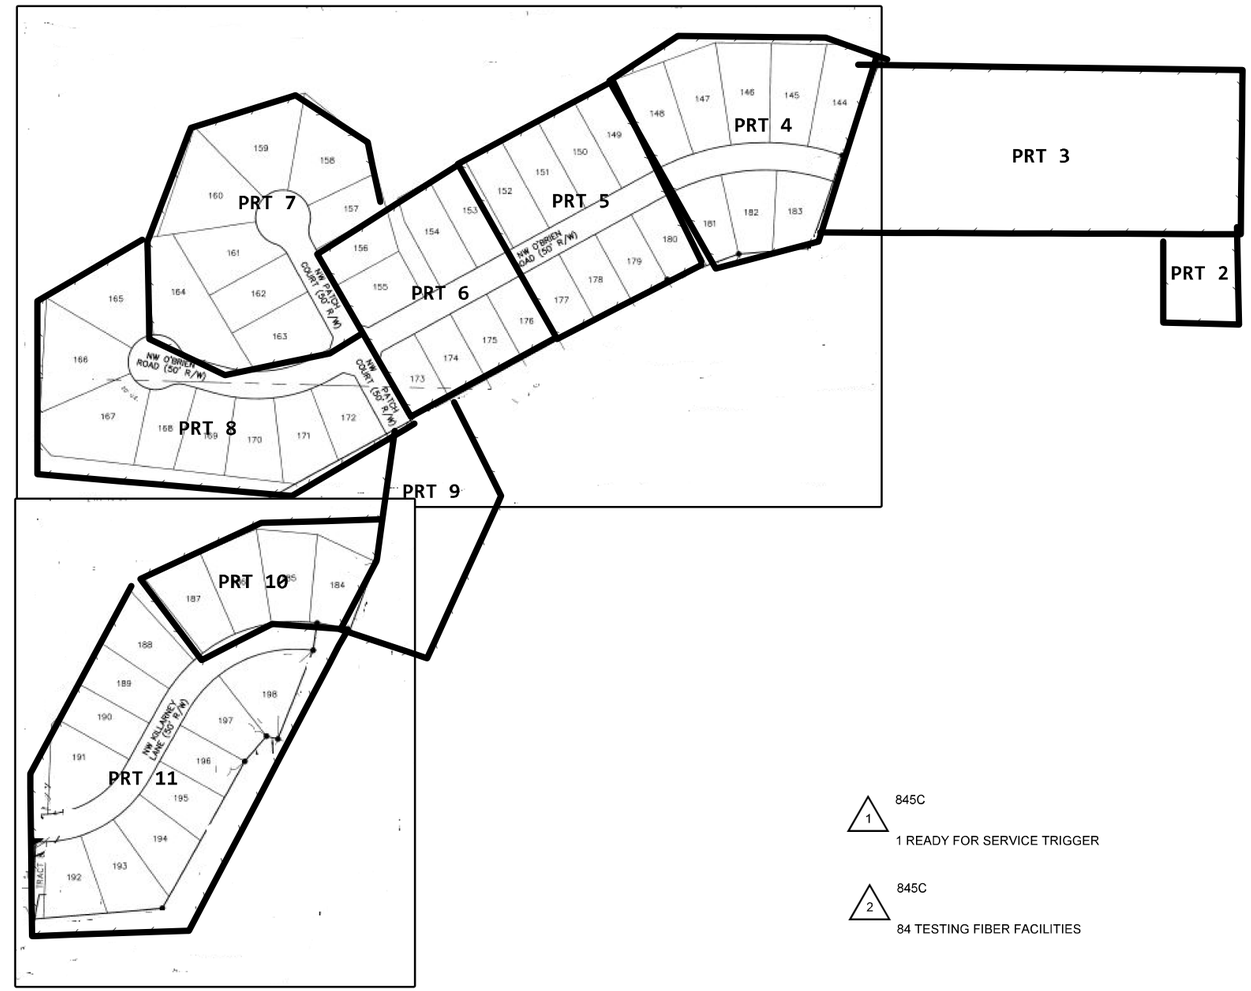

845C
1 READY FOR SERVICE TRIGGER

845C
84 TESTING FIBER FACILITIES

PEDESTAL
TYPICAL PLACEMENT

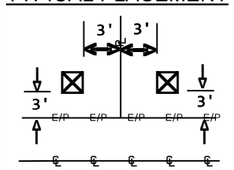

TYPICAL BORE

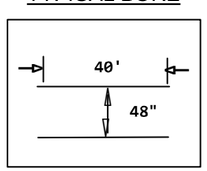

PFP LOCATION
NW O'BRIEN RD

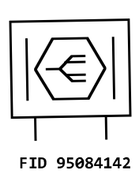

NW PRYOR RD

BEFORE YOU DIG!!
2 DAYS PRIOR
CALL 811

PROJECT #		DATE SVC REQ'D
A02J111		04/01/2023
NPANNX 816524	GEO LOC EE4160	CLLI KSCYMO41
PRIMARY ENGR.: PEDERSEN, CHARLES M		
ENGR. ID: CP861N	PERMIT REQ'D.	N
PHONE #: 8168133667	PRINT 1 OF 11	

AT&T Proprietary (Internal Use Only.) Not for use or disclosure outside of AT&T companies except under written agreement.

PLACED ON A01Z2FF

1 (2021) 845C 501'
5BQ2MR-288
PON360P,25-288
A,265-288

2 (2021) 845C 1949'
5BQ2MT-072
PON360P,457-516
A,61-72

3 (2020) 845C 1555'
5BQ2MT-072
PON360P,517-576
A,61-72

4 (2021) 845C 1362'
5BQ2MT-072
A,1-12
PON360P,397-456

64 (PPA) 845C 335'
5BQ2MT-048
L2013,157-168
B,13-48

65 (PPA) 845C 50'
INV
L2013,163-168
C,7-48

66 360 NW PRYOR RD
SPLSCAPC1X32FDH (PPA) 845C
L2013,157-158
1X32 SPT4140PA,1-64

67 360-1 NW PRYOR RD
FDF-072 (PPA) 845C
C,1-6
L2013,163-168
C,13-72

68 360 NW PRYOR RD
BABMS576-100ST (PPA) 845C
IN SPT4140PA,1-64
OUT PON360P,1-576

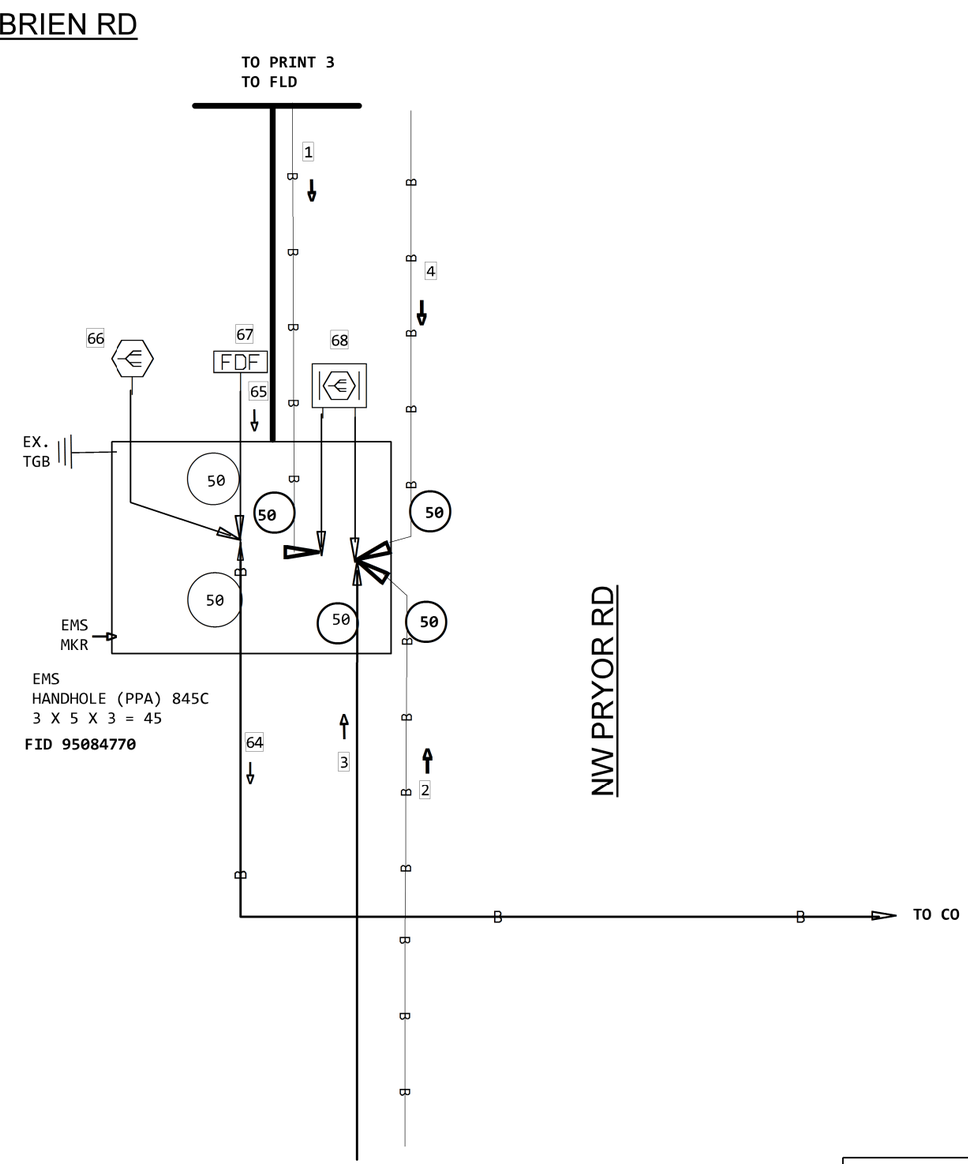

PEDESTAL TYPICAL PLACEMENT

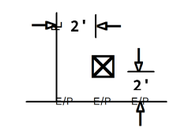

TYPICAL BORE

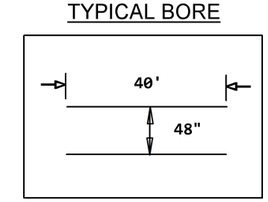

BEFORE YOU DIG !
2 Days Prior
Call 811

PROJECT # A02J111		DATE SVC REQ'D 04/01/2023
NPANNX 816524	GEO LOC EE4160	CLLI KSCYMO41
PRIMARY ENGR.: PEDERSEN, CHARLES M		
ENGR. ID: CP861N	PERMIT REQ'D.	N
PHONE #: 8168133667	PRINT 2 OF 11	

AT&T Proprietary (Internal Use Only.) Not for use or disclosure outside of AT&T companies except under written agreement.

EXISTING CABLES ARE NOT SHOWN FOR PRINT CLARITY, CALL FOR LOCATE

POSTED ON A01Z2FF

1 (2021) 845C 5
5BQ2MR-288
PON360P,25-28
A,265-288

2 (2021) 845C 1178
FNAP-CBL-144EUC
PON360P,145-288

3.5 INNERDUCT1-2"

3.3 INNERDUCT1-2"

3.1 (PPA) 845C 50'
FNAP-CBL-144EUC
A,1-60
PON360P,61-144

3.4 50' INNERDUCT1-2" (PPA) 845C

845C 1 FNAP-CBL-144EUC
1520 MATERIAL ONLY
1520 SVA ONLY - PLACE ITEM IN

845C 5 INNERDUCT1-3
1520 EXEMPT MATERIAL ONLY
1520 SVA ONLY - BORE ? INCLUDE

845C 2 CONT-PL-CABLE
50 EXEMPT MATERIAL ONLY
50 SVA ONLY - PLACE ITEM IN

845C 4 INNERDUCT1-3
50 EXEMPT MATERIAL ONLY
50 SVA ONLY - BORE ? INCLUDE

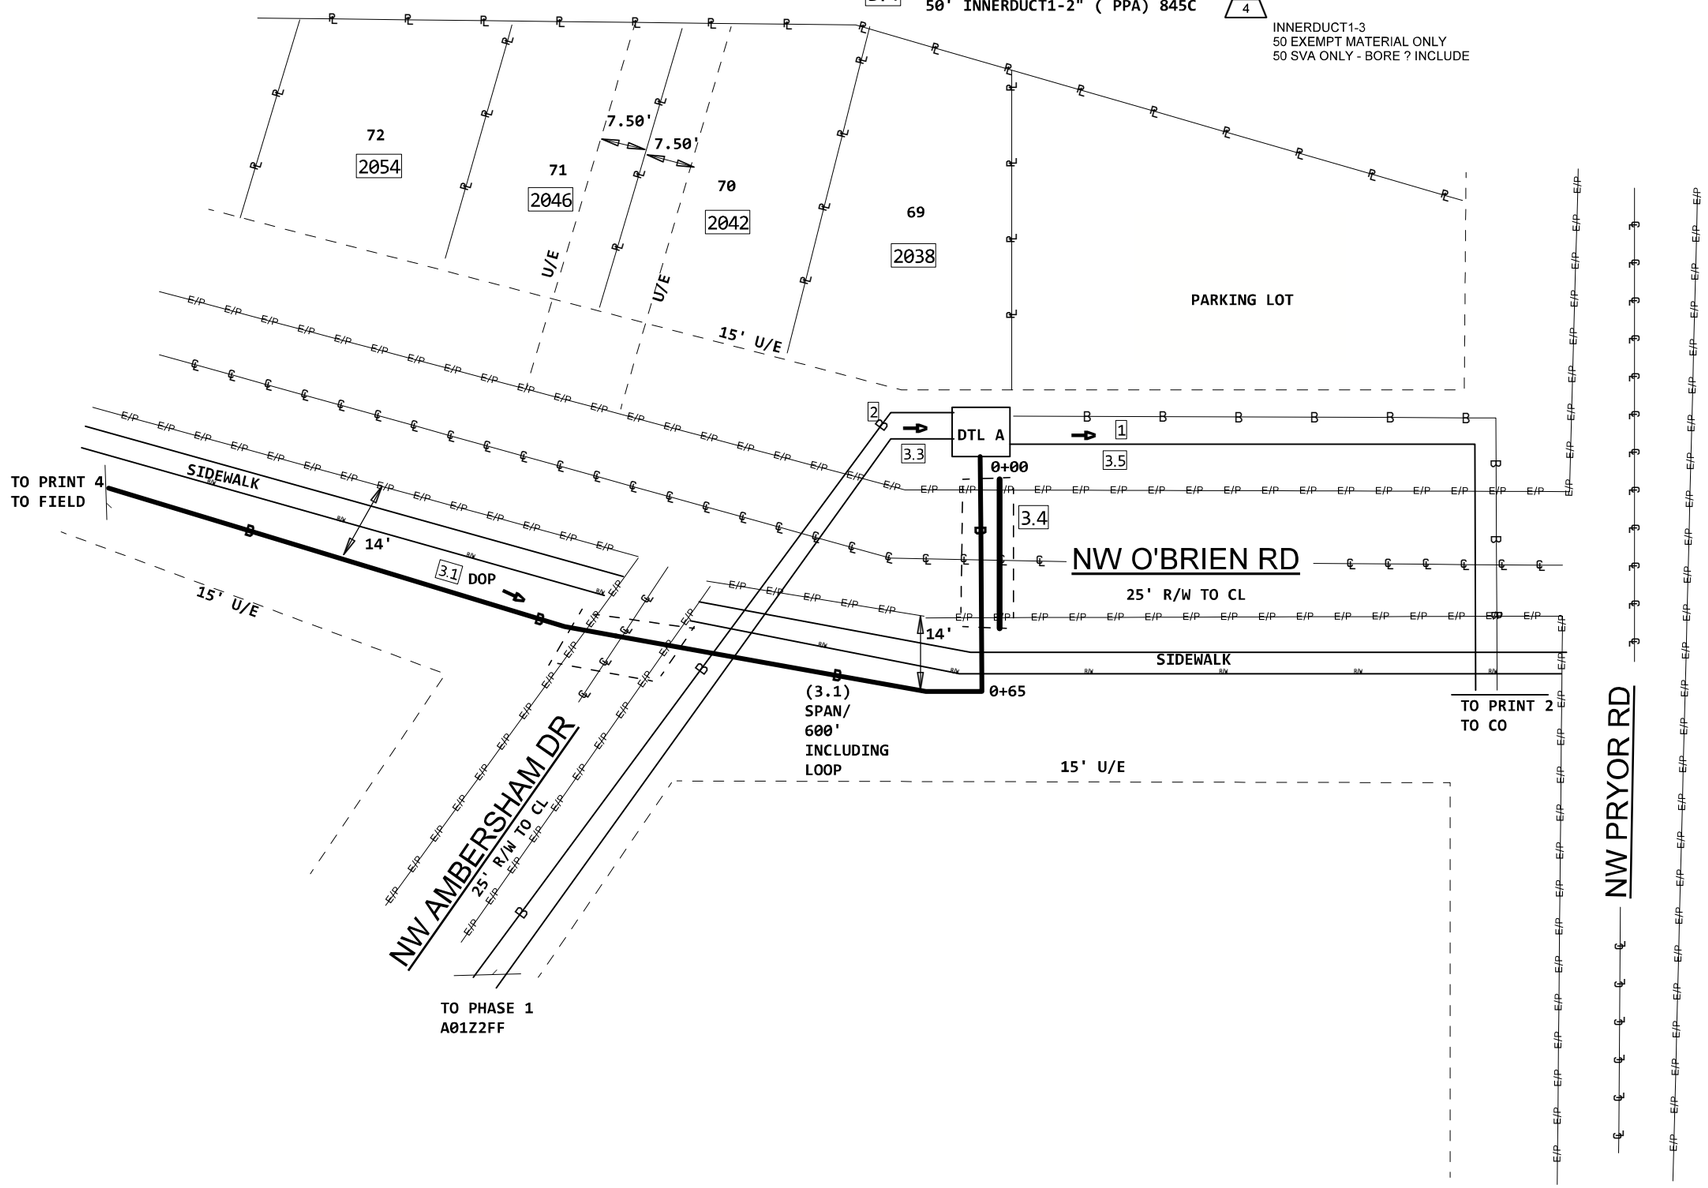

DTL A HH@2038 NW O'BRIEN RD

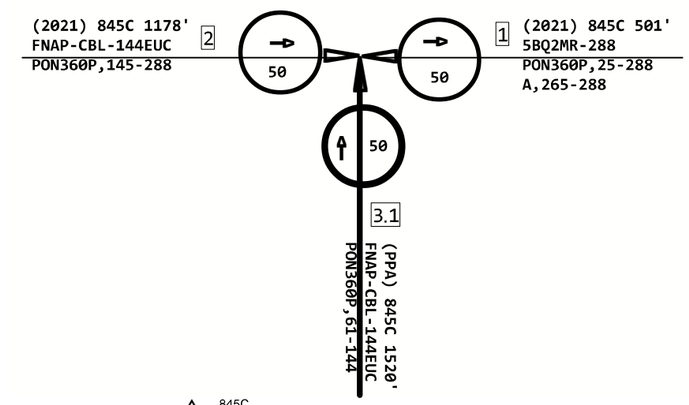

845C 3 14 SPLICE FIBER NEW RIBBON Z

PEDESTAL
TYPICAL PLACEMENT

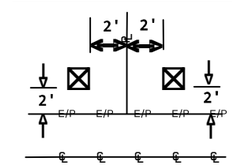

TYPICAL BORE

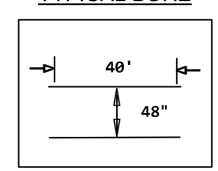

NOTE TERMINAL HH'S ON THIS PRINT ARE TIER 8 RATED, ALL FLOWER POTS ARE LIGHT DUTY/PEDESTRIAN RATED, AND SPLICE HH ARE TIER 15 RATED.

PROJECT # A02J111		DATE SVC REQ'D 04/01/2023
NPANNX 816524	GEO LOC EE4160	CLLI KSCYMO41
PRIMARY ENGR.: PEDERSEN, CHARLES M		
ENGR. ID: CP861N	PERMIT REQ'D.	N
PHONE #: 8168133667	PRINT 3 OF 11	

AT&T Proprietary (Internal Use Only.) Not for use or disclosure outside of AT&T companies except under written agreement.

EXISTING CABLES ARE NOT SHOWN FOR PRINT CLARITY, CALL FOR LOCATE

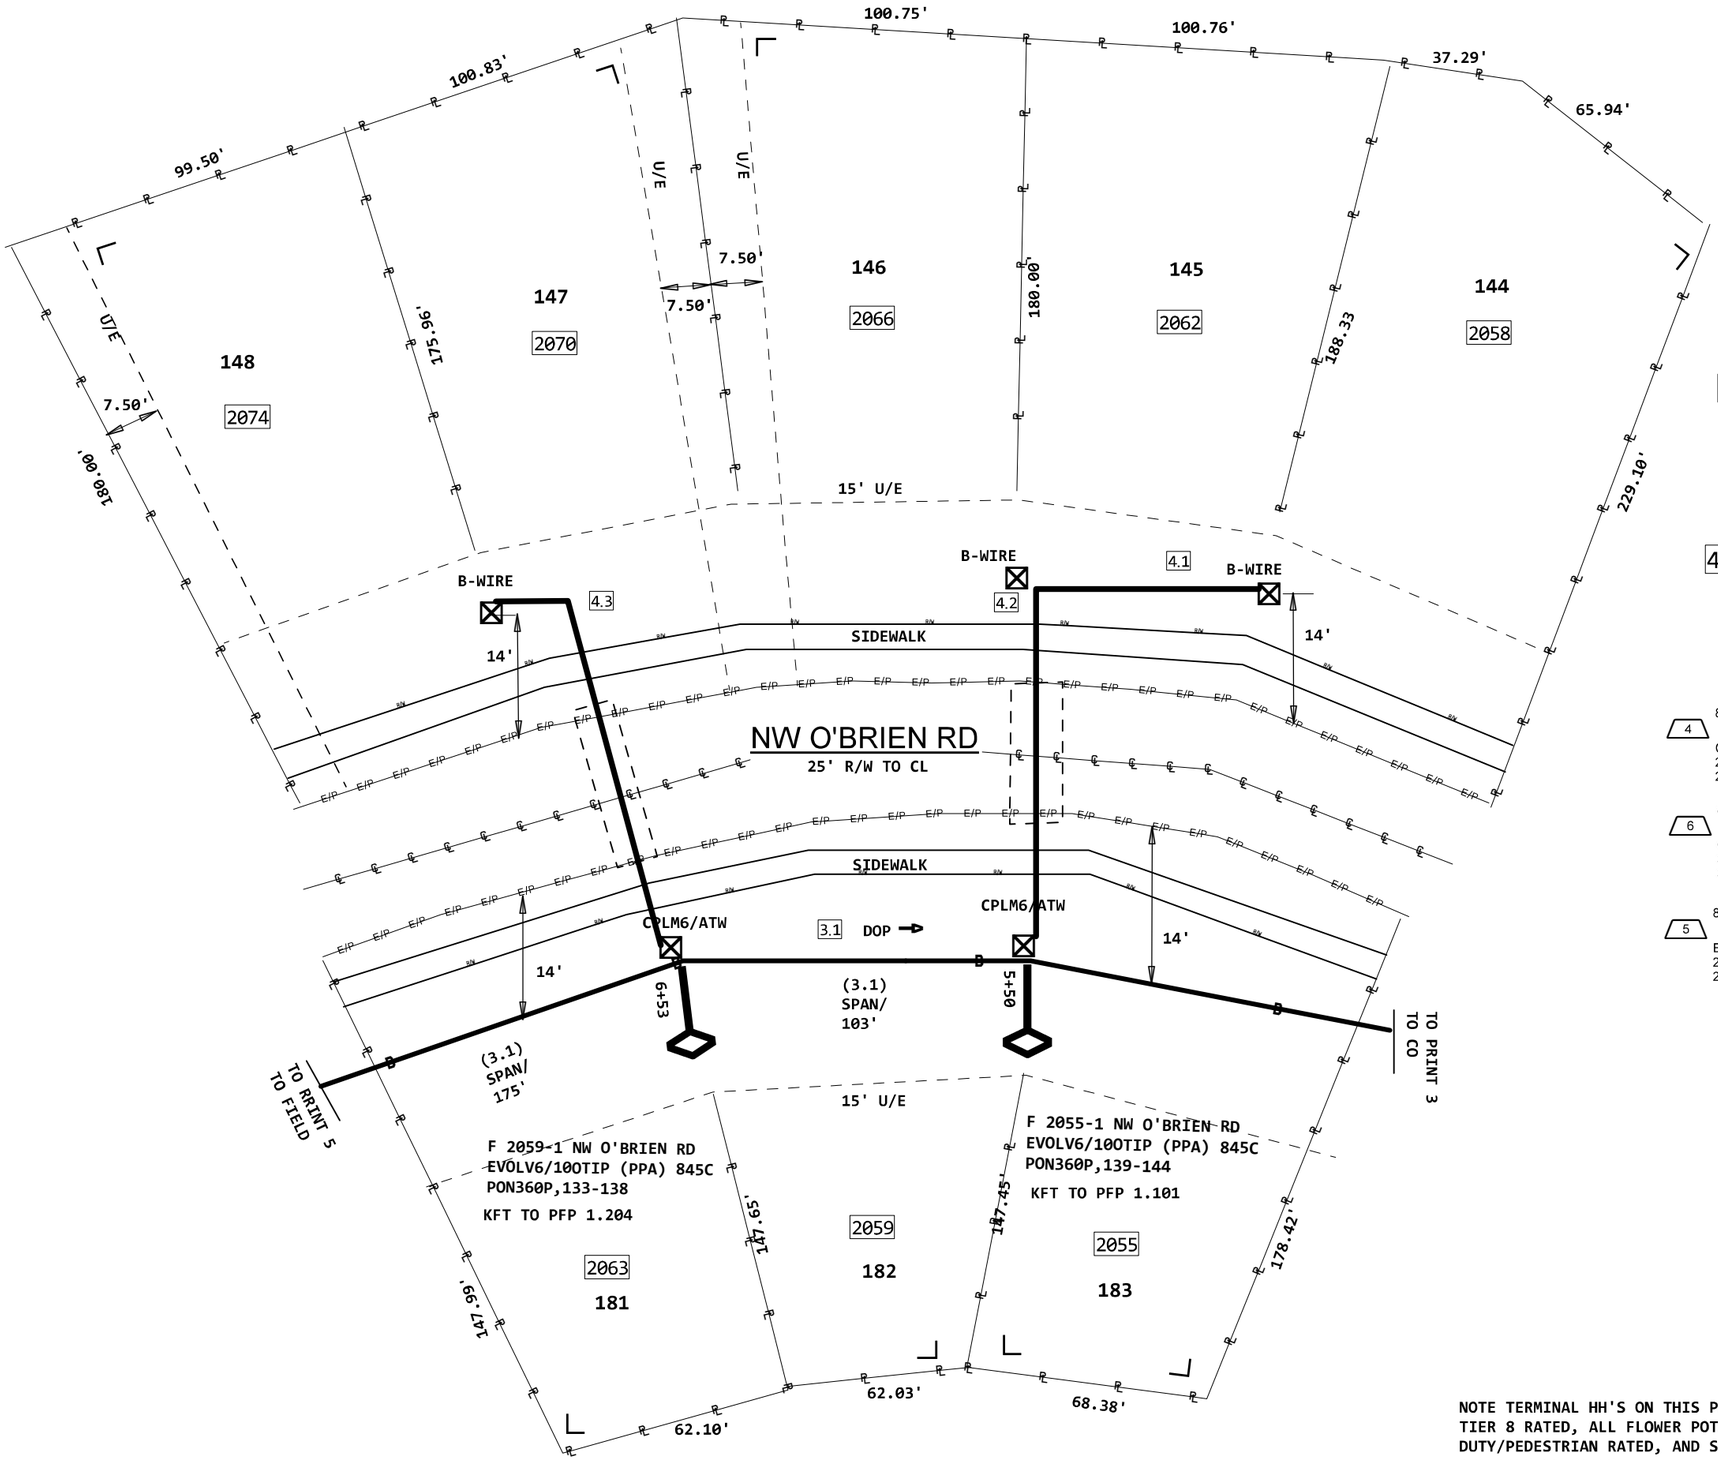

3.1 (PPA) 845C
FNAP-CBL-144EUC
A,1-60

PRINT 3

4.1 130' INNERDUCT1-1.25 (PPA) 8645C

845C
1
INNERDUCT1-1.25
130 EXEMPT MATERIAL ONLY
130 SVA ONLY - BORE ? INCLUDE

4.2
PLACE FIBER INSIDE INNERDUCT

8645C
2
INNERDUCT1-1.25
95 EXEMPT MATERIAL ONLY
95 SVA ONLY - BORE ? INCLUDE

4.3 115' INNERDUCT1-1.25 (PPA) 8645C

8645C
3
INNERDUCT1-1.25
115 EXEMPT MATERIAL ONLY
115 SVA ONLY - BORE ? INCLUDE

845C
4
CPLM6/ATW
2 EXEMPT MATERIAL ONLY
2 SVA ONLY - PLACE PEDESTAL

8645C
6
CPLM6/ATW
3 EXEMPT MATERIAL ONLY
3 SVA ONLY - PLACE BURIED S

845C
5
EVOLV6/10OTIP
2 EXEMPT MATERIAL ONLY
2 PLACE FLEXNAP TERMINAL, I

PEDESTAL
TYPICAL PLACEMENT

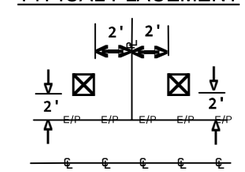

TYPICAL BORE

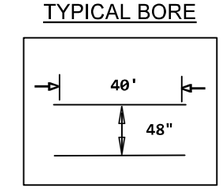

NOTE TERMINAL HH'S ON THIS PRINT ARE TIER 8 RATED, ALL FLOWER POTS ARE LIGHT DUTY/PEDESTRIAN RATED, AND SPLICE HH ARE TIER 15 RATED.

PROJECT #		DATE SVC REQ'D
A02J111		04/01/2023
NPANNX 816524	GEO LOC EE4160	CLLI KSCYMO41
PRIMARY ENGR.: PEDERSEN, CHARLES M		
ENGR. ID: CP861N	PERMIT REQ'D.	N
PHONE #: 8168133667	PRINT 4 OF 11	

AT&T Proprietary (Internal Use Only.) Not for use or disclosure outside of AT&T companies except under written agreement.

EXISTING CABLES ARE NOT SHOWN FOR PRINT CLARITY, CALL FOR LOCATE

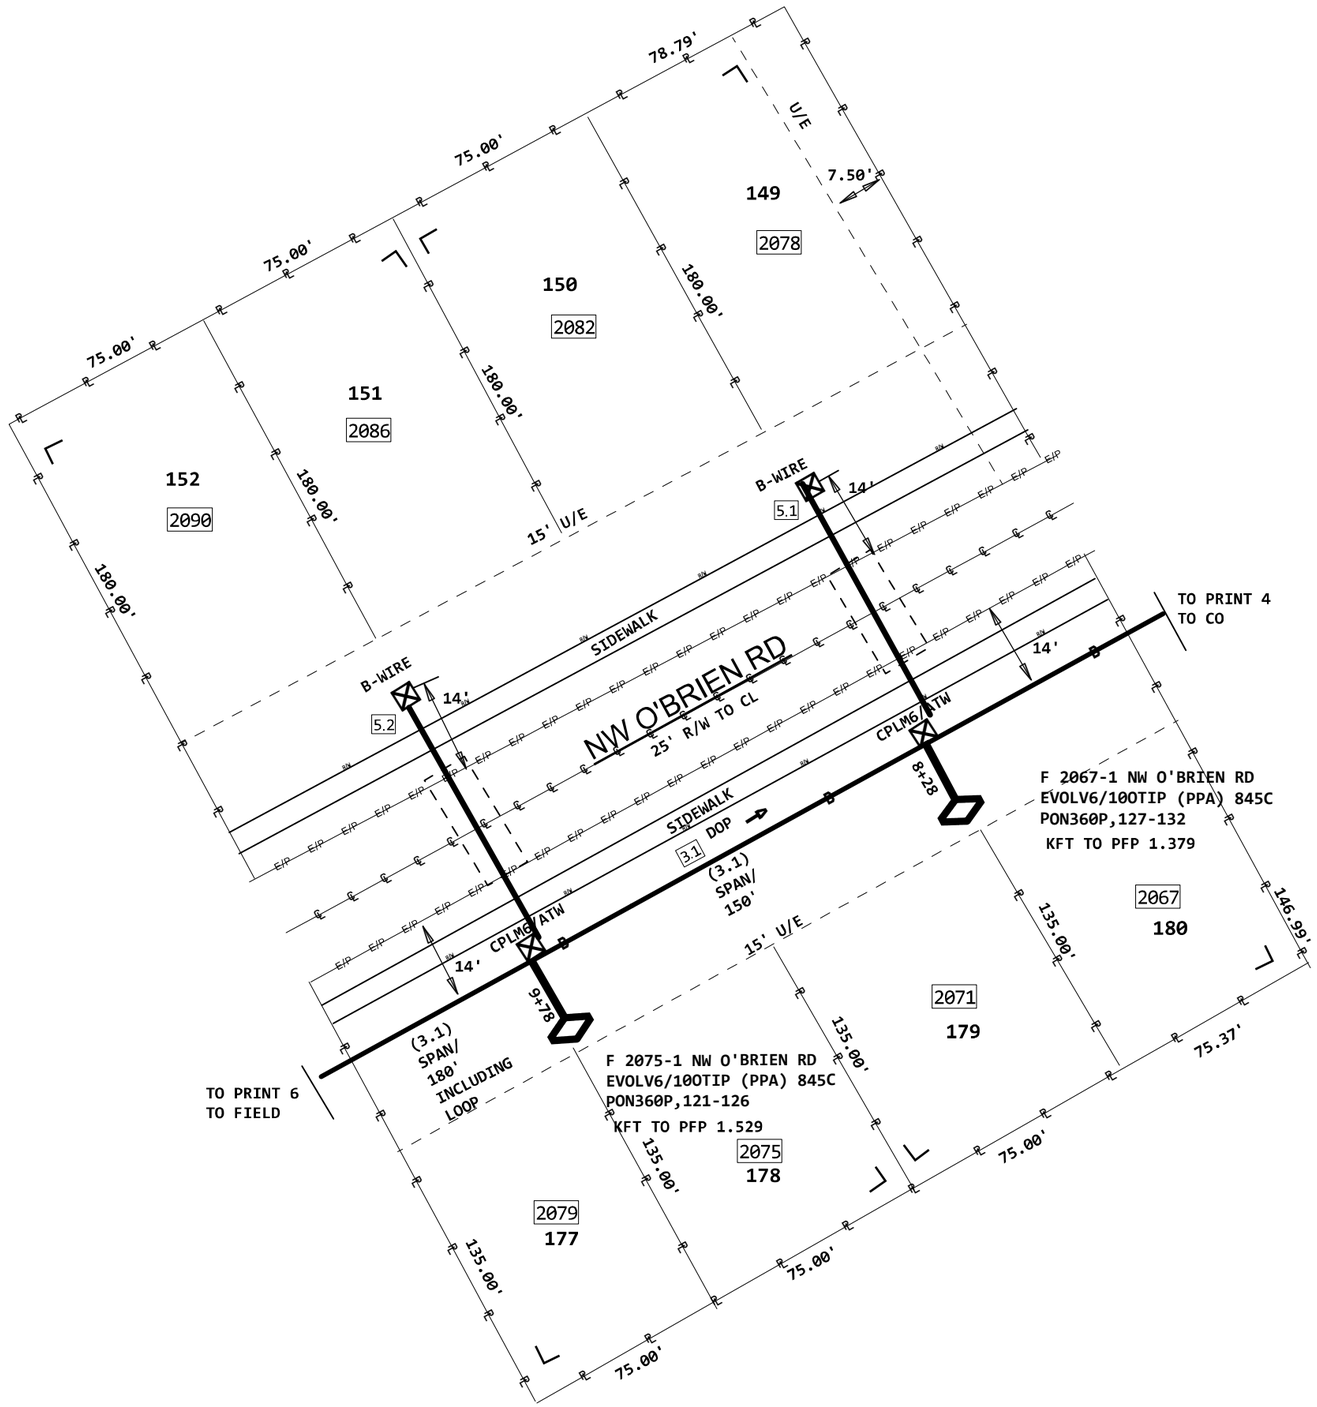

3.1 (PPA) 845C 9
FNAP-CBL-144EUC
A,1-60
PON360P,61-144

PRINT 3

5.1 80' INNERDUCT1-1.25 (PPA) 8645C

1 8645C
INNERDUCT1-1.25
80 EXEMPT MATERIAL ONLY
80 SVA ONLY - BORE ? INCLUDE

5.2 80' INNERDUCT1-1.25 (PPA) 8645C

2 8645C
INNERDUCT1-1.25
80 EXEMPT MATERIAL ONLY
80 SVA ONLY - BORE ? INCLUDE

3 845C
CPLM6/ATW
2 EXEMPT MATERIAL ONLY
2 SVA ONLY - PLACE PEDESTAL

4 845C
EVOLV6/10OTIP
2 EXEMPT MATERIAL ONLY
2 PLACE FLEXNAP TERMINAL, I

5 8645C
CPLM6/ATW
2 EXEMPT MATERIAL ONLY
2 SVA ONLY - PLACE BURIED S

PEDESTAL
TYPICAL PLACEMENT

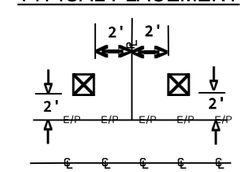

TYPICAL BORE

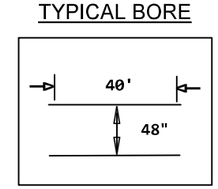

NOTE TERMINAL HH'S ON THIS PRINT ARE TIER 8 RATED, ALL FLOWER POTS ARE LIGHT DUTY/PEDESTRIAN RATED, AND SPLICE HH ARE TIER 15 RATED.

PROJECT # A02J111		DATE SVC REQ'D 04/01/2023
NPANNX 816524	GEO LOC EE4160	CLLI KSCYMO41
PRIMARY ENGR.: PEDERSEN, CHARLES M		
ENGR. ID: CP861N	PERMIT REQ'D. N	
PHONE #: 8168133667	PRINT 5 OF 11	

AT&T Proprietary (Internal Use Only.) Not for use or disclosure outside of AT&T companies except under written agreement.

EXISTING CABLES ARE NOT SHOWN FOR PRINT CLARITY, CALL FOR LOCATE

3.1 (PPA) 845C 9_
FNAP-CBL-144EUC
A,1-60
PON360P,61-144

PRINT 3

845C
5
HH-3X5X3
1 EXEMPT MATERIAL ONLY
1 SVA ONLY - PLACE/REPLACE

845C
6
CPLM6/ATW
2 EXEMPT MATERIAL ONLY
2 SVA ONLY - PLACE PEDESTAL

845C
7
EVOLV6/10OTIP
2 EXEMPT MATERIAL ONLY
2 PLACE FLEXNAP TERMINAL, I

8645C
8
CPLM6/ATW
2 EXEMPT MATERIAL ONLY
2 SVA ONLY - PLACE BURIED S

845C
9
GRD-ROD
1 EXEMPT MATERIAL ONLY
1 SVA ONLY - FURNISH AND PL

6.2 (PPA) 845C 1635
FNAP-CBL-024EUC
PON360P,61-84

845C
1
FNAP-CBL-024EUC
1635 MATERIAL ONLY
1635 SVA ONLY - PLACE ITEM IN

8645C
12
INNERDUCT1-2"
1635 EXEMPT MATERIAL ONLY
1635 SVA ONLY - BORE - INCL PU

6.1 (PPA) 845C 1435
FNAP-CBL-024EUC
PON360P,85-108

845C
2
FNAP-CBL-024EUC
1435 MATERIAL ONLY
1435 SVA ONLY - PLACE ITEM IN

845C
10
CONT-PL-CABLE
100 EXEMPT MATERIAL ONLY
100 SVA ONLY - PLACE ITEM IN

8645C
13
INNERDUCT1-2"
1435 EXEMPT MATERIAL ONLY
1435 SVA ONLY - BORE - INCL PU

6.3 80' INNERDUCT1-1.25 (PPA) 8645C

8645C
3
INNERDUCT1-1.25
80 EXEMPT MATERIAL ONLY
80 SVA ONLY - BORE ? INCLUDE

6.4 237' INNERDUCT1-1.25 (PPA) 8645C

8645C
4
INNERDUCT1-1.25
237 EXEMPT MATERIAL ONLY
237 SVA ONLY - BORE ? INCLUDE

6.5 50' INNERDUCT1-2" (PPA) 845C

845C
11
INNERDUCT1-2"
50 EXEMPT MATERIAL ONLY
50 SVA ONLY - BORE ? INCLUDE

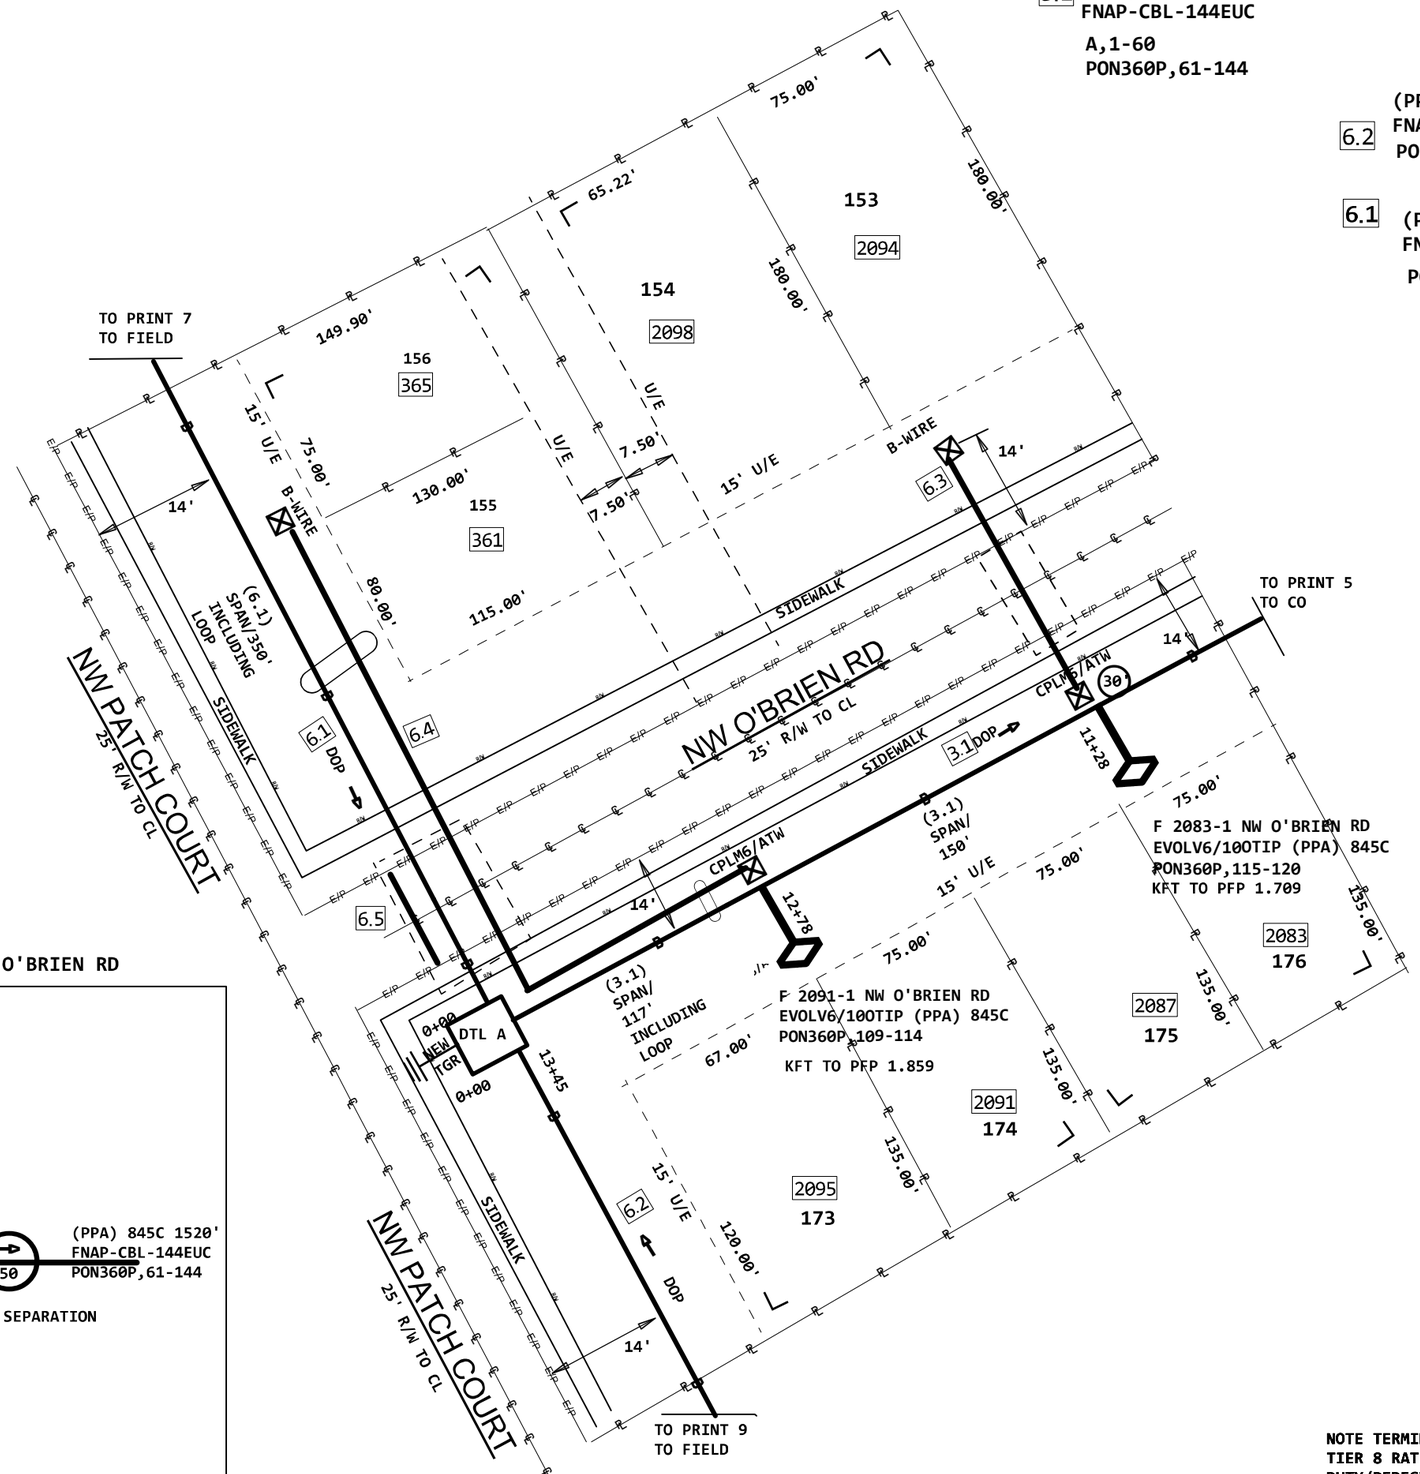

DTL A HH @ 2095 NW O'BRIEN RD

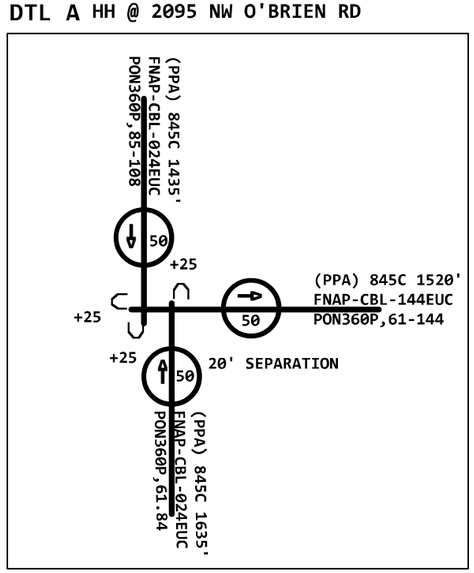

PEDESTAL
TYPICAL PLACEMENT

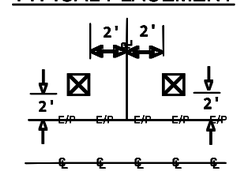

TYPICAL BORE

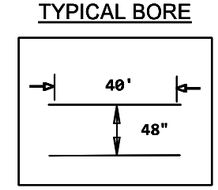

NOTE TERMINAL HH'S ON THIS PRINT ARE TIER 8 RATED, ALL FLOWER POTS ARE LIGHT DUTY/PEDESTRIAN RATED, AND SPLICE HH ARE TIER 15 RATED.

PROJECT # A02J111		DATE SVC REQ'D 04/01/2023
NPANNX 816524	GEO LOC EE4160	CLLI KSCYMO41
PRIMARY ENGR.: PEDERSEN, CHARLES M		
ENGR. ID: CP861N	PERMIT REQ'D.	N
PHONE #: 8168133667	PRINT 6 OF 11	

AT&T Proprietary (Internal Use Only.) Not for use or disclosure outside of AT&T companies except under written agreement.

EXISTING CABLES ARE NOT SHOWN FOR PRINT CLARITY, CALL FOR LOCATE

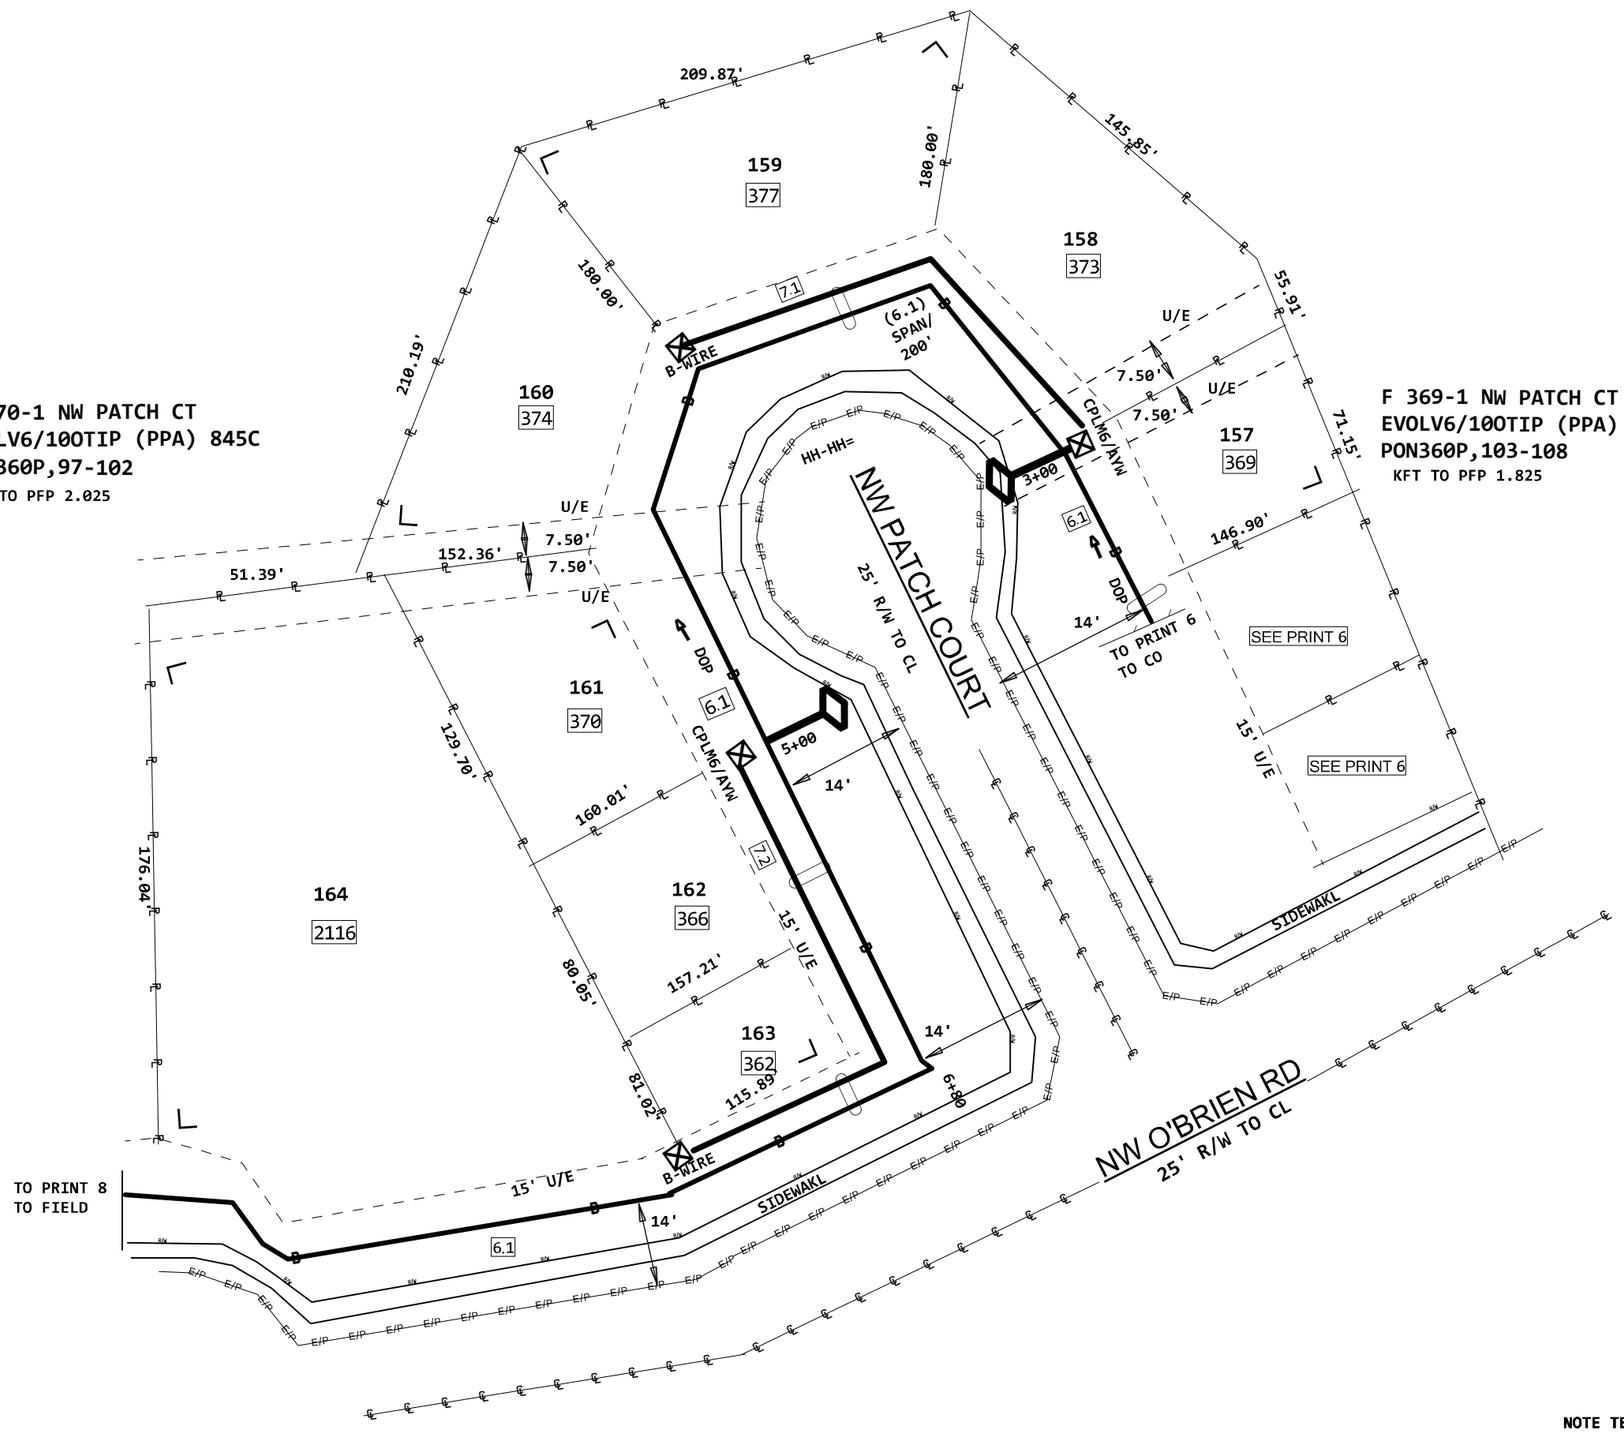

6.1 (PPA) 845C
FNAP-CBL-024EUC
PON360P,85-108

PRINT 6

7.1 94' INNERDUCT1-1.25 (PPA) 8645C

8645C
1
INNERDUCT1-1.25
94 EXEMPT MATERIAL ONLY
94 SVA ONLY - BORE ? INCLUDE

7.2 317' INNERDUCT1-1.25 (PPA) 8645C

8645C
2
INNERDUCT1-1.25
317 EXEMPT MATERIAL ONLY
317 SVA ONLY - BORE ? INCLUDE

845C
3
CPLM6/ATW
2 EXEMPT MATERIAL ONLY
2 SVA ONLY - PLACE PEDESTAL

845C
4
EVOLV6/10OTIP
2 EXEMPT MATERIAL ONLY
2 PLACE FLEXNAP TERMINAL, I

8645C
5
CPLM6/ATW
2 EXEMPT MATERIAL ONLY
2 SVA ONLY - PLACE BURIED S

PEDESTAL
TYPICAL PLACEMENT

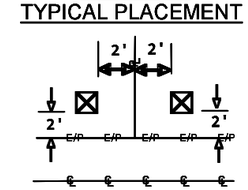

TYPICAL BORE

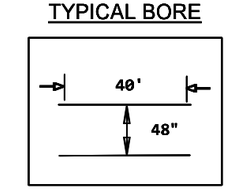

NOTE TERMINAL HH'S ON THIS PRINT ARE TIER 8 RATED, ALL FLOWER POTS ARE LIGHT DUTY/PEDESTRIAN RATED, AND SPLICE HH ARE TIER 15 RATED.

PROJECT #		DATE SVC REQ'D
A02J111		04/01/2023
NPANNX 816524	GEO LOC EE4160	CLLI KSCYMO41
PRIMARY ENGR.: PEDERSEN, CHARLES M		
ENGR. ID: CP861N	PERMIT REQ'D.	N
PHONE #: 8168133667	PRINT 7 OF 11	

AT&T Proprietary (Internal Use Only.) Not for use or disclosure outside of AT&T companies except under written agreement.

EXISTING CABLES ARE NOT SHOWN FOR PRINT CLARITY, CALL FOR LOCATE

6.1 (PPA) 845C
FNAP-CBL-024EUC
PON360P,85-108

PRINT 6

8.1 94' INNERDUCT1-1.25 (PPA) 8645C

8.2 140' INNERDUCT1-1.25 (PPA) 8645C

1 8645C
INNERDUCT1-1.25
94 EXEMPT MATERIAL ONLY
94 SVA ONLY - BORE ? INCLUDE

2 8645C
INNERDUCT1-1.25
140 EXEMPT MATERIAL ONLY
140 SVA ONLY - BORE ? INCLUDE

3 845C
CPLM6/ATW
2 EXEMPT MATERIAL ONLY
2 SVA ONLY - PLACE PEDESTAL

4 845C
EVOLV6/10OTIP
2 EXEMPT MATERIAL ONLY
2 PLACE FLEXNAP TERMINAL, I

5 8645C
CPLM6/ATW
2 EXEMPT MATERIAL ONLY
2 SVA ONLY - PLACE BURIED S

6 845C
GRD-ROD
1 EXEMPT MATERIAL ONLY
1 SVA ONLY - FURNISH AND PL

F 2120-1 NW O'BRIEN RD
EVOLV6/10OTIP (PPA) 845C
PON360P,91-96
KFT TO PFP 2.635

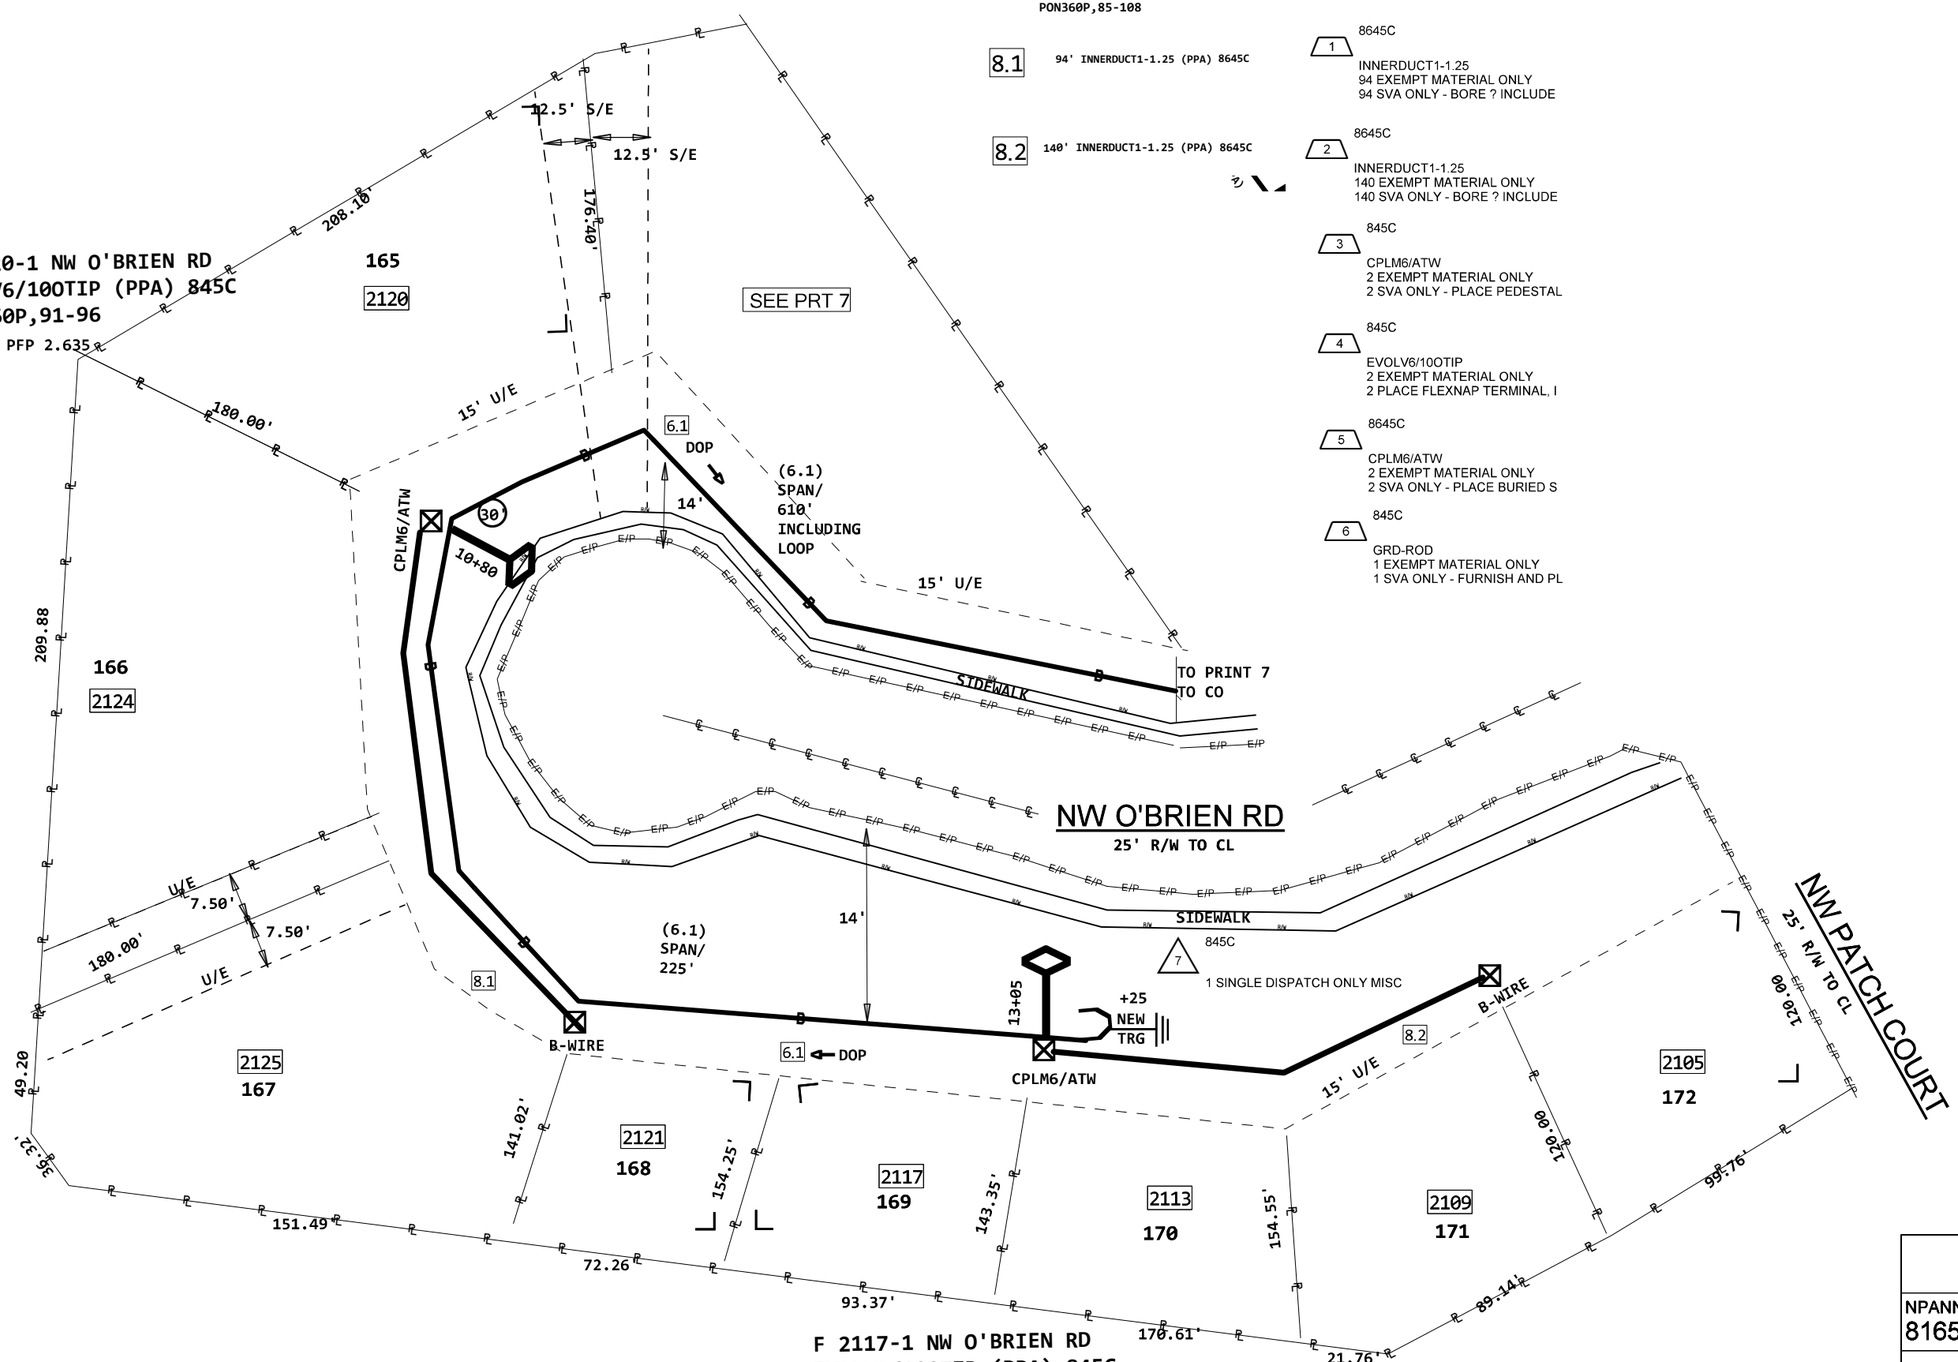

F 2117-1 NW O'BRIEN RD
EVOLV6/10OTIP (PPA) 845C
PON360P,85-90
KFT TO PFP 2.860

NOTE TERMINAL HH'S ON THIS PRINT ARE TIER 8 RATED, ALL FLOWER POTS ARE LIGHT DUTY/PEDESTRIAN RATED, AND SPLICE HH ARE TIER 15 RATED.

PEDESTAL
TYPICAL PLACEMENT

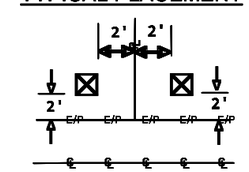

TYPICAL BORE

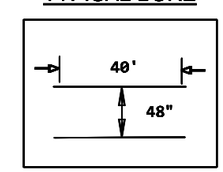

PROJECT # A02J111		DATE SVC REQ'D 04/01/2023
NPANNX 816524	GEO LOC EE4160	CLLI KSCYMO41
PRIMARY ENGR.: PEDERSEN, CHARLES M		
ENGR. ID: CP861N	PERMIT REQ'D.	N
PHONE #: 8168133667	PRINT 8 OF 11	

AT&T Proprietary (Internal Use Only.) Not for use or disclosure outside of AT&T companies except under written agreement.

EXISTING CABLES ARE NOT SHOWN FOR PRINT CLARITY, CALL FOR LOCATE

6.2 **(PPA) 845C**
FNAP-CBL-024EUC
PON360P,61-84

PRINT 6

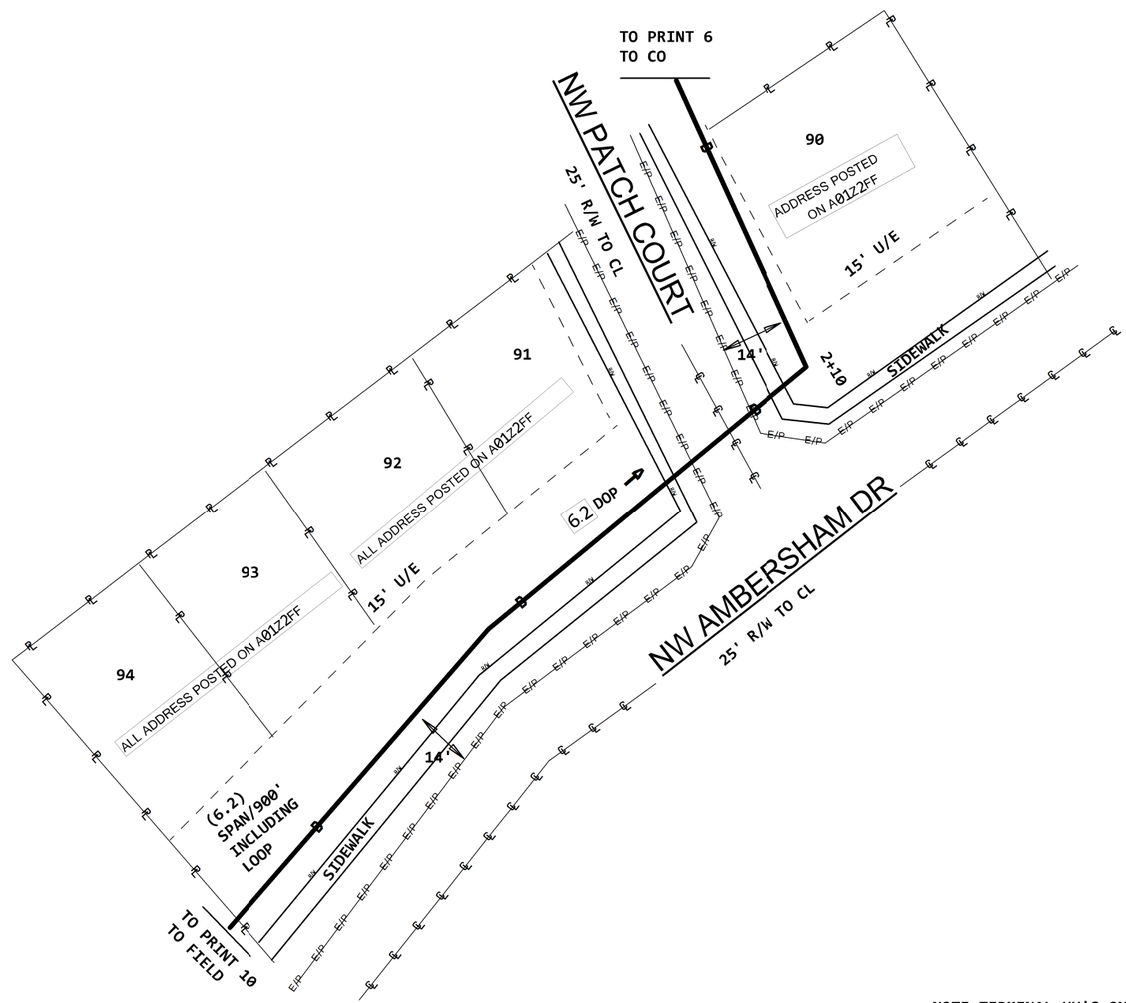

PEDESTAL
TYPICAL PLACEMENT

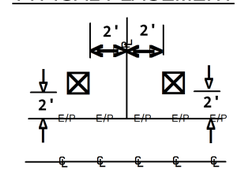

TYPICAL BORE

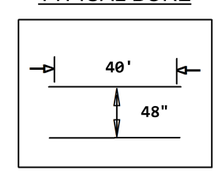

NOTE TERMINAL HH'S ON THIS PRINT ARE TIER 8 RATED, ALL FLOWER POTS ARE LIGHT DUTY/PEDESTRIAN RATED, AND SPLICE HH ARE TIER 15 RATED.

PROJECT # A02J111		DATE SVC REQ'D 04/01/2023
NPANNX 816524	GEO LOC EE4160	CLLI KSCYMO41
PRIMARY ENGR.: PEDERSEN, CHARLES M		
ENGR. ID: CP861N	PERMIT REQ'D.	N
PHONE #: 8168133667	PRINT 9 OF 11	

AT&T Proprietary (Internal Use Only.) Not for use or disclosure outside of AT&T companies except under written agreement.

EXISTING CABLES ARE NOT SHOWN FOR PRINT CLARITY, CALL FOR LOCATE

6.2 (PPA) 845C
FNAP-CBL-024EUC
PON360P,61-84

PRINT 7

10.1 38' INNERDUCT1-1.25 (PPA) 8645C

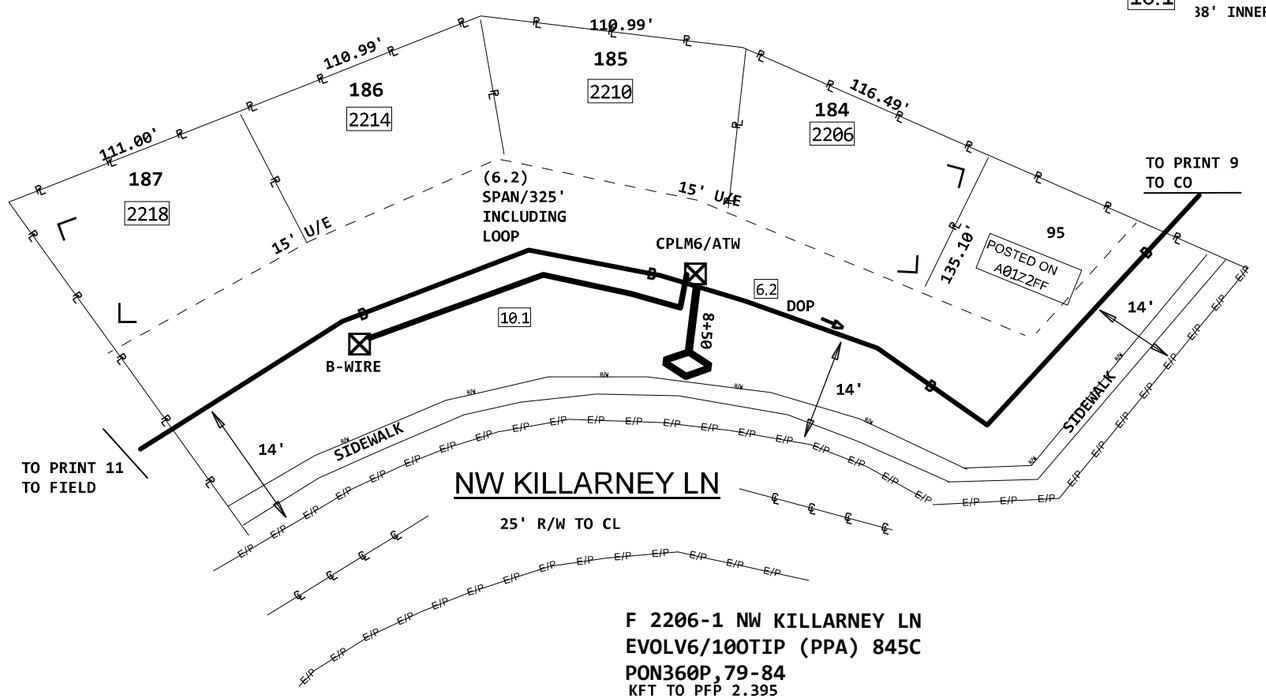

F 2206-1 NW KILLARNEY LN
EVOLV6/10OTIP (PPA) 845C
PON360P,79-84
KFT TO PFP 2.395

1 8645C
INNERDUCT1-1.25
138 EXEMPT MATERIAL ONLY
138 SVA ONLY - BORE ? INCLUDE

2 845C
CPLM6/ATW
1 EXEMPT MATERIAL ONLY
1 SVA ONLY - PLACE PEDESTAL

3 845C
EVOLV6/10OTIP
1 EXEMPT MATERIAL ONLY
1 PLACE FLEXNAP TERMINAL, I

4 8645C
CPLM6/ATW
1 EXEMPT MATERIAL ONLY
1 SVA ONLY - PLACE BURIED S

PEDESTAL
TYPICAL PLACEMENT

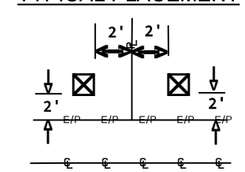

TYPICAL BORE

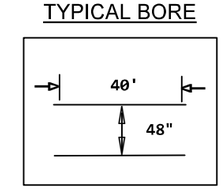

NOTE TERMINAL HH'S ON THIS PRINT ARE TIER 8 RATED, ALL FLOWER POTS ARE LIGHT DUTY/PEDESTRIAN RATED, AND SPLICE HH ARE TIER 15 RATED.

PROJECT # A02J111		DATE SVC REQ'D 04/01/2023
NPANNX 816524	GEO LOC EE4160	CLLI KSCYMO41
PRIMARY ENGR.: PEDERSEN, CHARLES M		
ENGR. ID: CP861N	PERMIT REQ'D.	N
PHONE #: 8168133667	PRINT 10 OF 11	

AT&T Proprietary (Internal Use Only.) Not for use or disclosure outside of AT&T companies except under written agreement.

EXISTING CABLES ARE NOT SHOWN FOR PRINT CLARITY, CALL FOR LOCATE

11.1 **145' INNERDUCT1-1.25 (PPA) 8645C**

1 8645C
INNERDUCT1-1.25
145 EXEMPT MATERIAL ONLY
145 SVA ONLY - BORE ? INCLUDE

11.2 **120' INNERDUCT1-1.25 (PPA) 8645C**

2 8645C
INNERDUCT1-1.25
120 EXEMPT MATERIAL ONLY
120 SVA ONLY - BORE ? INCLUDE

11.3 **66' INNERDUCT1-1.25 (PPA) 8645C**

3 8645C
INNERDUCT1-1.25
66 EXEMPT MATERIAL ONLY
66 SVA ONLY - BORE ? INCLUDE

4 845C
CPLM6/ATW
3 EXEMPT MATERIAL ONLY
3 SVA ONLY - PLACE PEDESTAL

5 845C
EVOLV6/10OTIP
3 EXEMPT MATERIAL ONLY
3 PLACE FLEXNAP TERMINAL, I

6 8645C
CPLM6/ATW
3 EXEMPT MATERIAL ONLY
3 SVA ONLY - PLACE BURIED S

7 845C
GRD-ROD
1 EXEMPT MATERIAL ONLY
1 SVA ONLY - FURNISH AND PL

8 845C
1 SINGLE DISPATCH ONLY MISC

6.2 **(PPA) 845C**
FNAP-CBL-024EUC
PON360P,61-84

1 PRINT 6

F 2226-1 NW KILLARNEY LN
EVOLV6/10OTIP (PPA) 845C
PON360P,73-78
KFT TO PFP 2.720

TO PRINT 10
TO CO

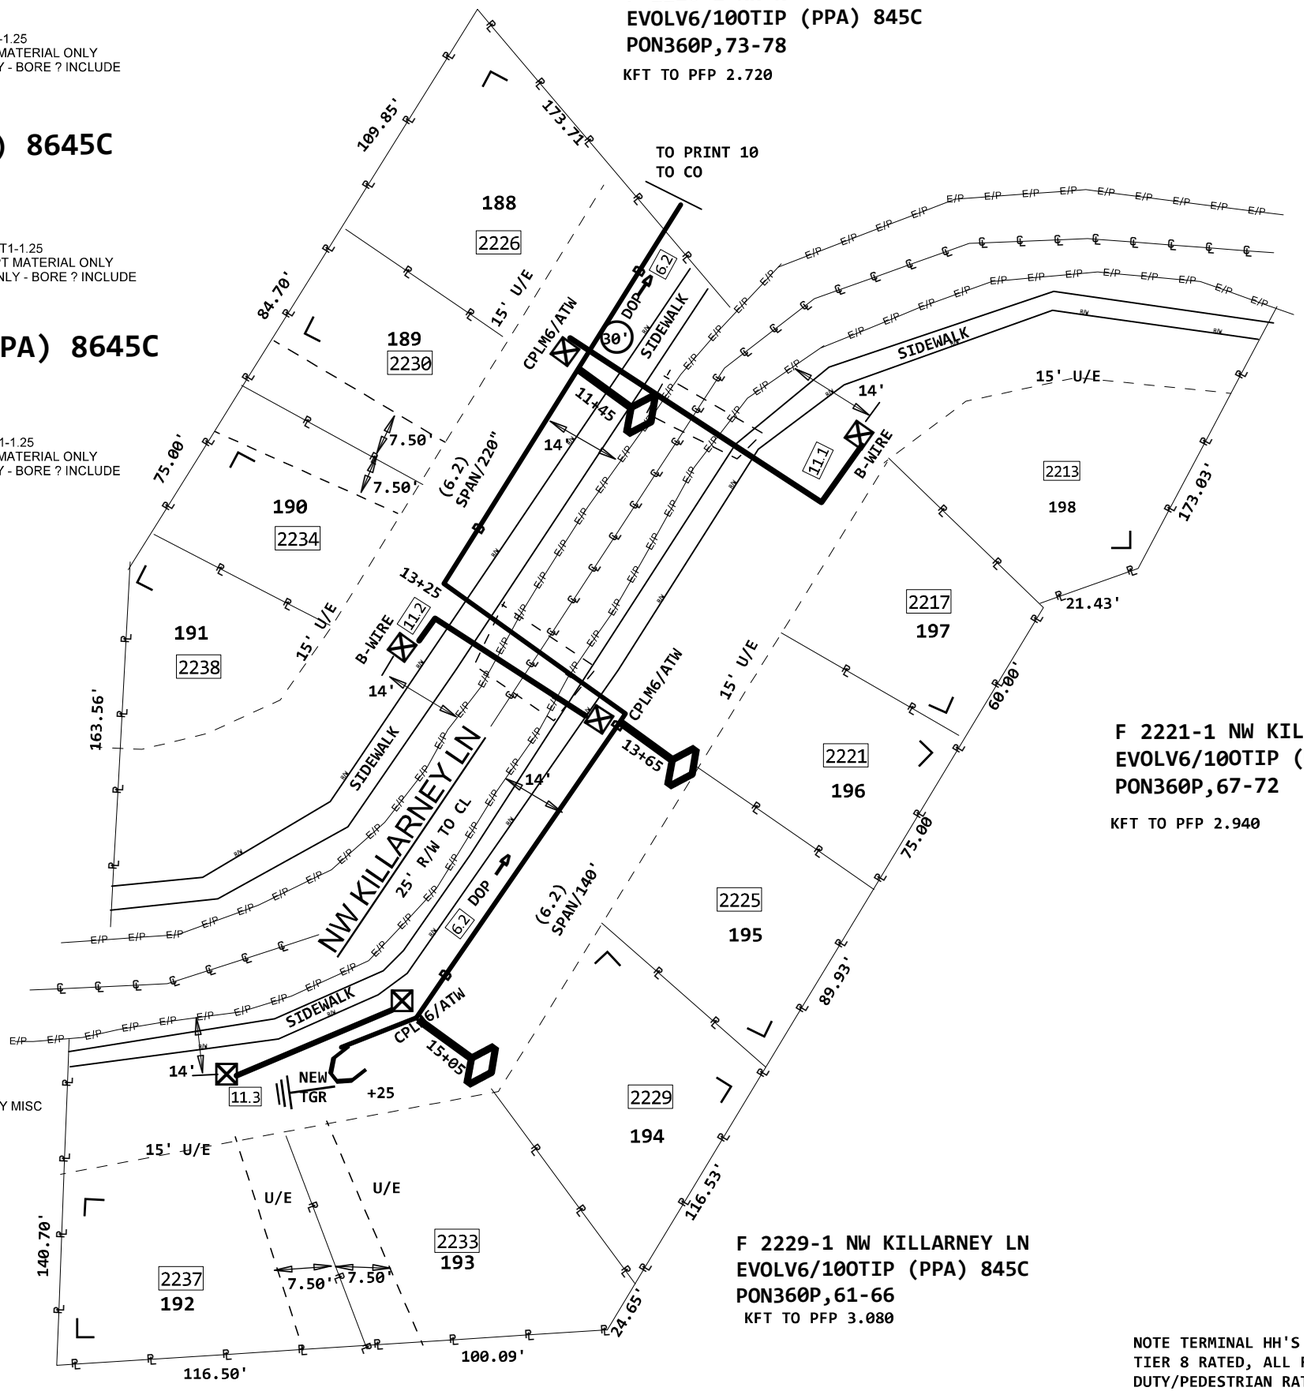

F 2221-1 NW KILLARNEY LN
EVOLV6/10OTIP (PPA) 845C
PON360P,67-72
KFT TO PFP 2.940

F 2229-1 NW KILLARNEY LN
EVOLV6/10OTIP (PPA) 845C
PON360P,61-66
KFT TO PFP 3.080

PEDESTAL
TYPICAL PLACEMENT

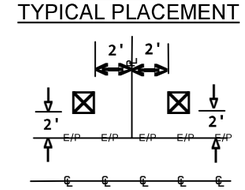

TYPICAL BORE

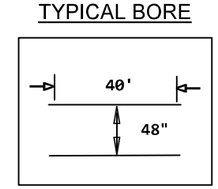

NOTE TERMINAL HH'S ON THIS PRINT ARE TIER 8 RATED, ALL FLOWER POTS ARE LIGHT DUTY/PEDESTRIAN RATED, AND SPLICE HH ARE TIER 15 RATED.

PROJECT # A02J111		DATE SVC REQ'D 04/01/2023
NPANNX 816524	GEO LOC EE4160	CLLI KSCYMO41
PRIMARY ENGR.: PEDERSEN, CHARLES M		
ENGR. ID: CP861N	PERMIT REQ'D.	N
PHONE #: 8168133667	PRINT 11 OF 11	

AT&T Proprietary (Internal Use Only.) Not for use or disclosure outside of AT&T companies except under written agreement.