I:\PROJECTS\2020\20-199\3.0 Design\20-199 PLOT PLANS.dwg, 4/22/2021 11:47:55 AM, 1:1

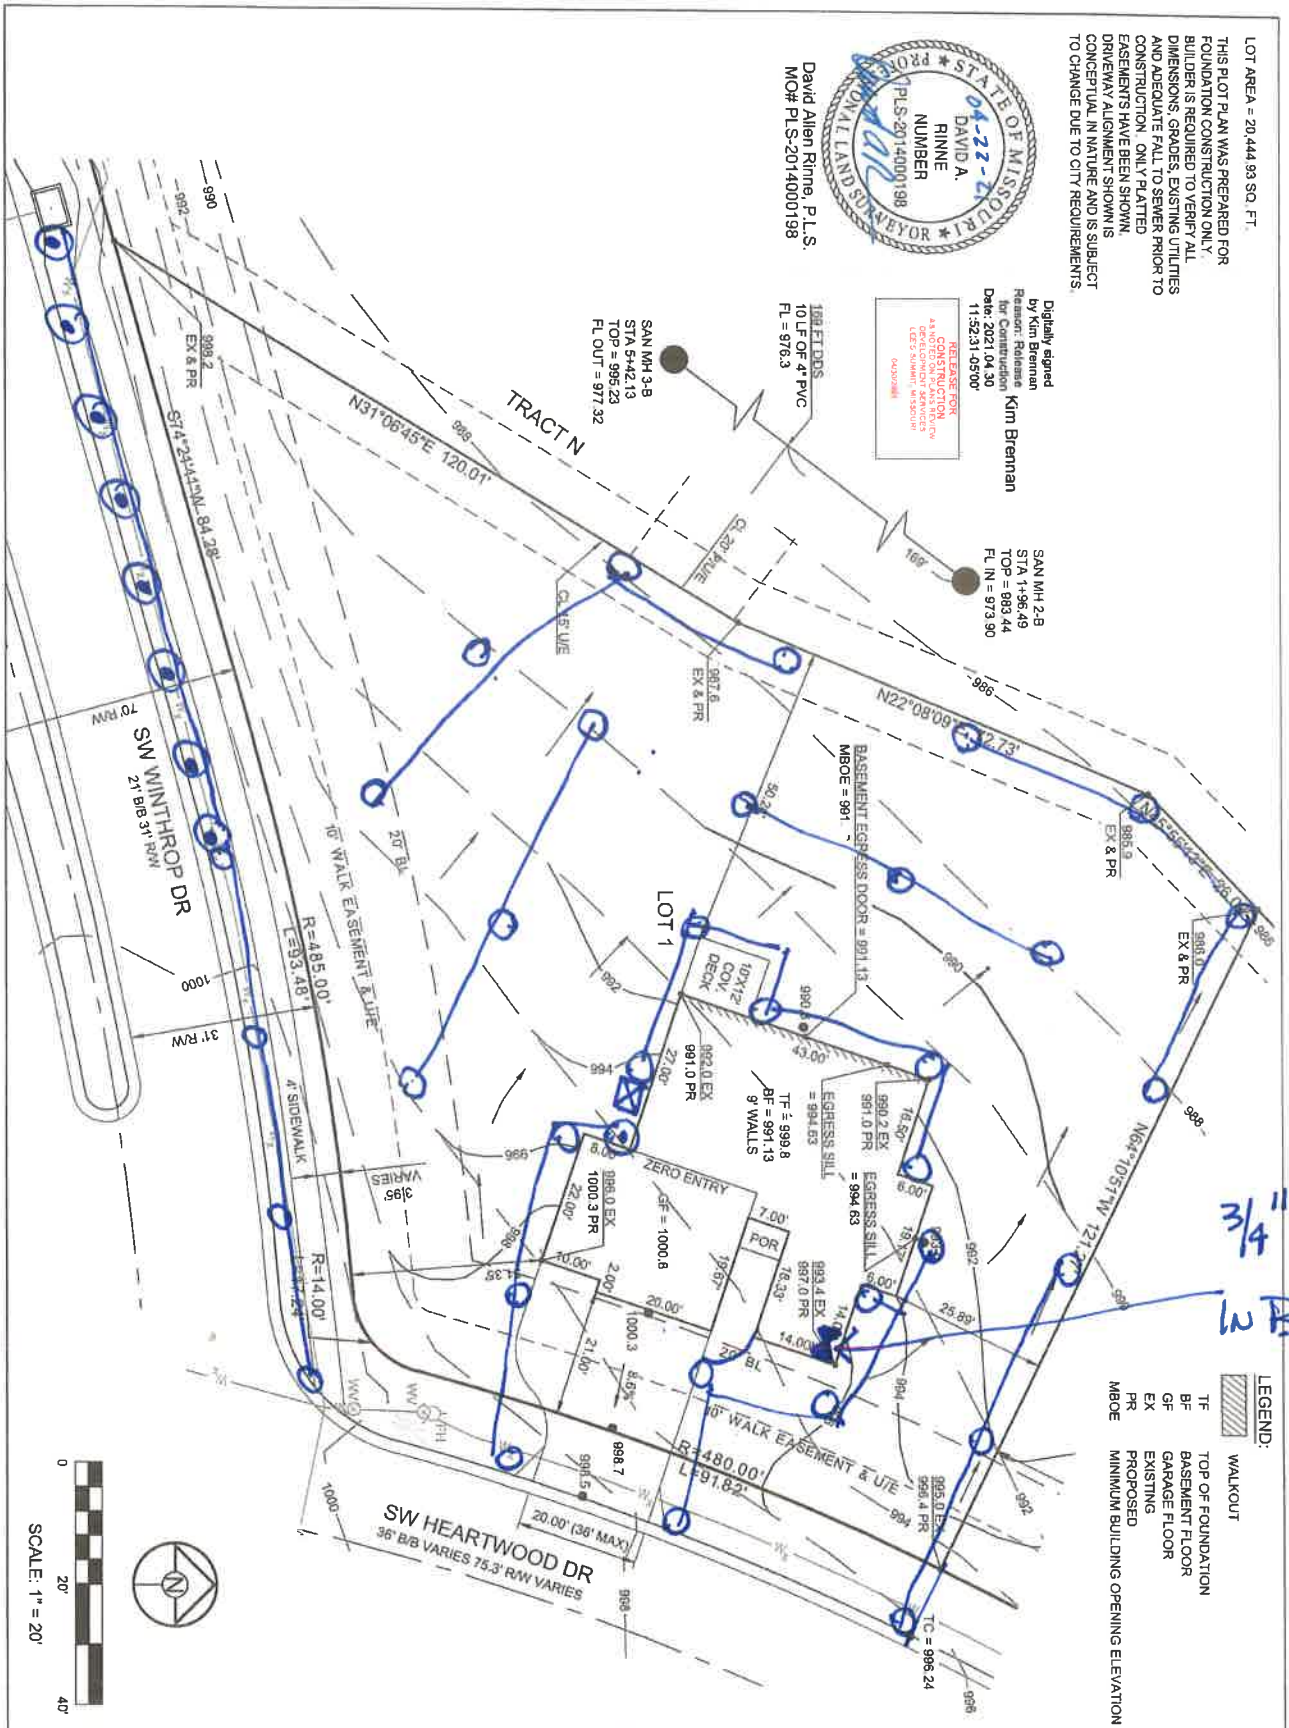

SHEET 1	PLOT PLAN	DRAWN BY: AC DATE PREPARED: 04.22.21 PROJ. NUMBER: 20-199

LOT 1
WOODLAND GLEN, 1ST ADDITION,
BLOCK 1, LOTS 1 AND 2 AND TRACT N
1518 SW HEARTWOOD DR
LEE'S SUMMIT, MO

SCHLAGEL
ENGINEERS PLANNERS SURVEYORS LANDSCAPE ARCHITECTS
14920 West 107th Street Lenexa, Kansas 66215
(913) 492-5158 Fax: (913) 492-8400
WWW.SCHLAGELASSOCIATES.COM
Kansas State Certificates of Authority
#E-296 #LA-29 #LS-54