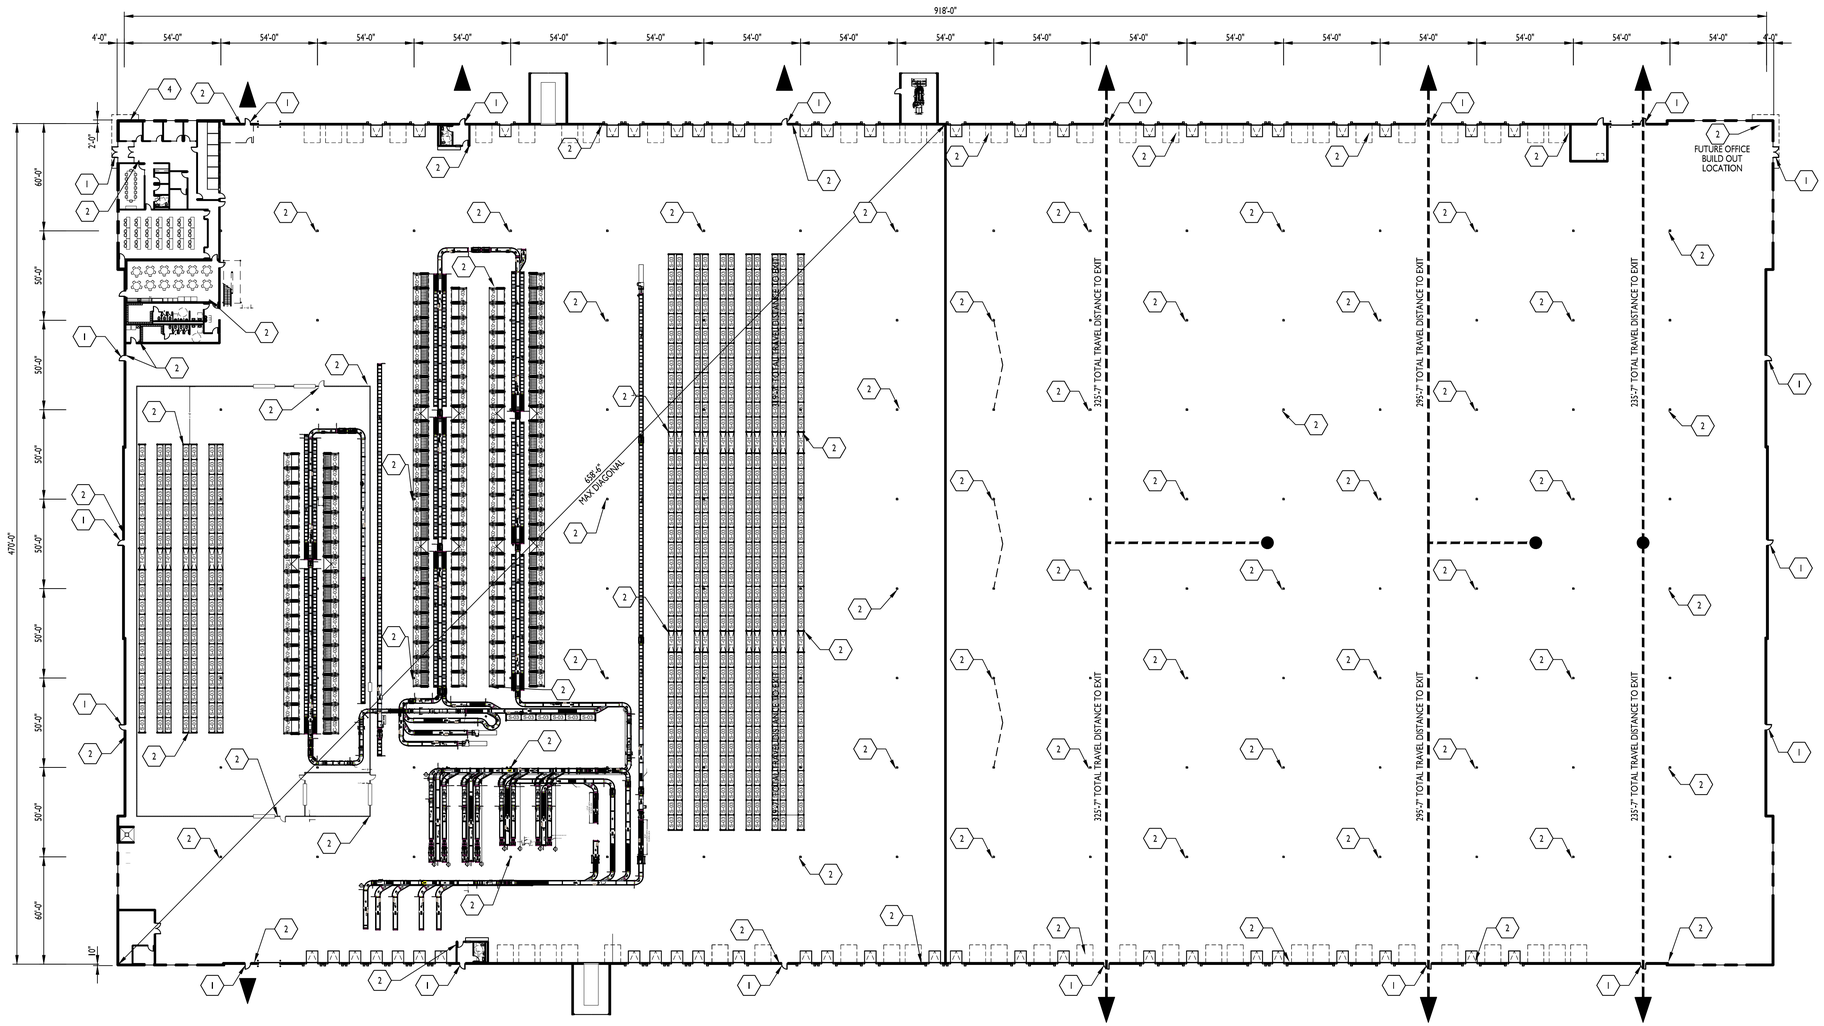

LIFE SAFETY PLAN 1" = 40'

KEYED NOTES

1. EXIT, EXIT SIGN, AND EMERGENCY LIGHTING ABOVE DOOR INTERIOR WITH BATTERY BACKUP. EXTERIOR EGRESS LIGHTING ABOVE DOOR TIED TO BATTERY BACK UP.
2. PROPOSED FIRE EXTINGUISHER LOCATION. VERIFY WITH FIRE MARSHAL. FINAL QUANTITY AND LOCATIONS TO BE DETERMINED WITH FINAL RACKING PLAN AND FIRE DEPARTMENT REVIEW.
3. SEE CIVIL PLANS AND FIRE PROTECTION PLANS FOR FIRE DEPARTMENT CONNECTION POINTS AND FIRE LINE LEAD INS THIS LOCATION.
4. PROVIDE BUILDING ADDRESS SIGNAGE THIS LOCATION. SIGNAGE TO BE 12" BELOW TOP OF PARAPET. SEE DOOR ID NOTES THIS SHEET. STREET NAME AND NUMBER TO BE PROVIDED.
5. THIS DOOR LABELED "PUMP ROOM". SEE DOOR ID NOTES.
6. ONE-HOUR RATED PUMP ROOM. SEE FLOOR PLAN AND WALL TYPES.

CURRAN
ARCHITECTURE
5719 LAWTON LOOP E. DR. #212
INDIANAPOLIS, IN 46216
O :: 317 . 288 . 0681
F :: 317 . 288 . 0753

SCANNELL PROPERTIES

CERTIFICATION

STATE OF MISSOURI
SHAWN M. CURRAN
NUMBER A-8207
REGISTERED ARCHITECT

THIS DRAWING AND THE IDEAS, DESIGNS AND CONCEPTS CONTAINED HEREIN ARE THE EXCLUSIVE INTELLECTUAL PROPERTY OF CURRAN ARCHITECTURE, AND ARE NOT TO BE USED OR REPRODUCED, WHOLE OR IN PART, WITHOUT THE WRITTEN CONSENT OF CURRAN ARCHITECTURE.
© COPYRIGHT 2021, CURRAN ARCHITECTURE

PROJECT INFORMATION

LEE'S SUMMIT LOGISTICS BUILDING A LOT 1

NW CORNER OF
NE TUDOR RD & MAIN ST
LEE'S SUMMIT, MO 64086

ISSUE DATES

PERMIT SET	02.18.22

210300

LIFE SAFETY PLAN

A100

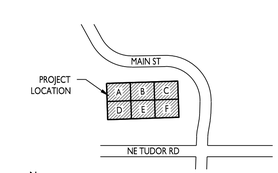

KEY PLAN