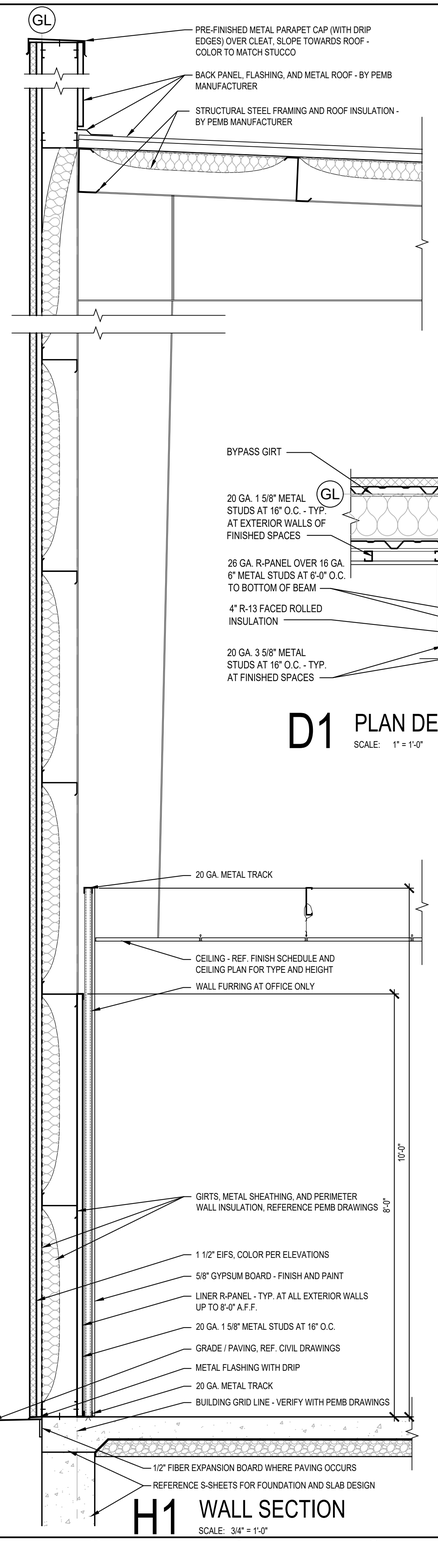

H1 WALL SECTION
SCALE: 3/4" = 1'-0"

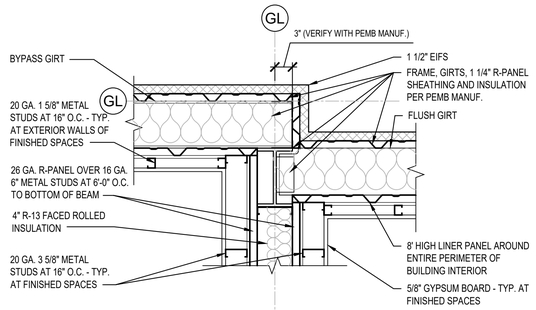

D1 PLAN DETAIL AT OFFSET
SCALE: 1" = 1'-0"

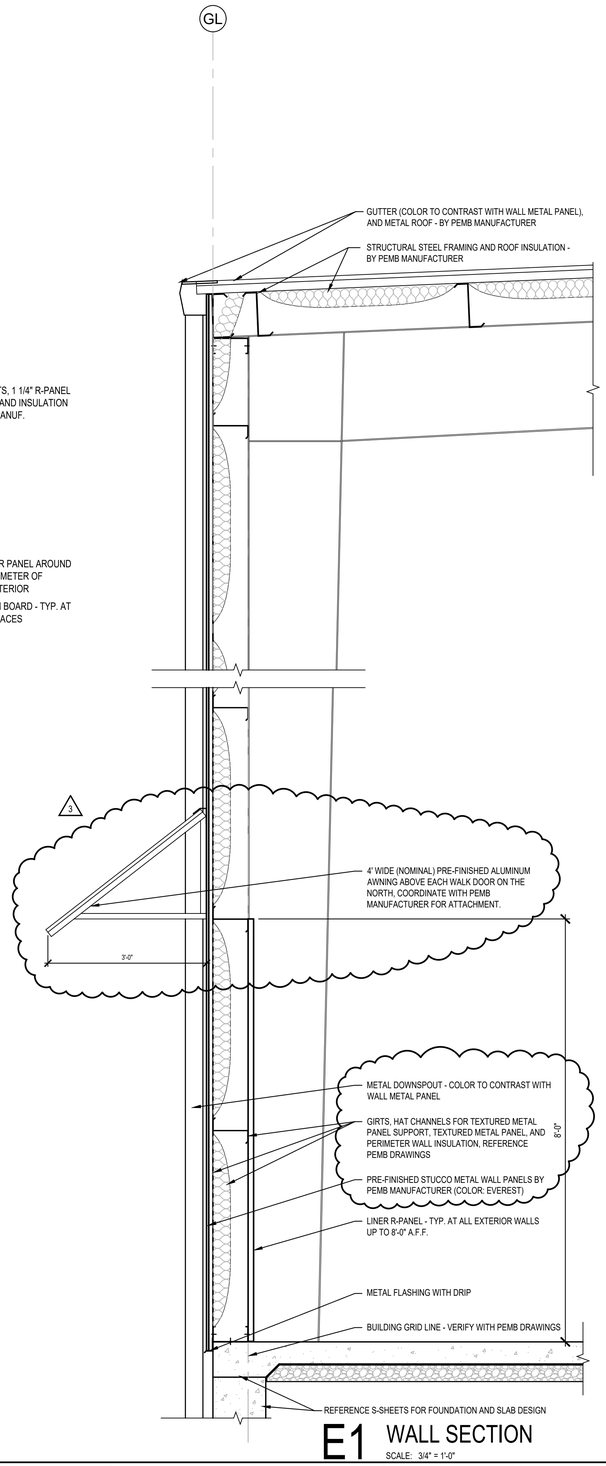

E1 WALL SECTION
SCALE: 3/4" = 1'-0"

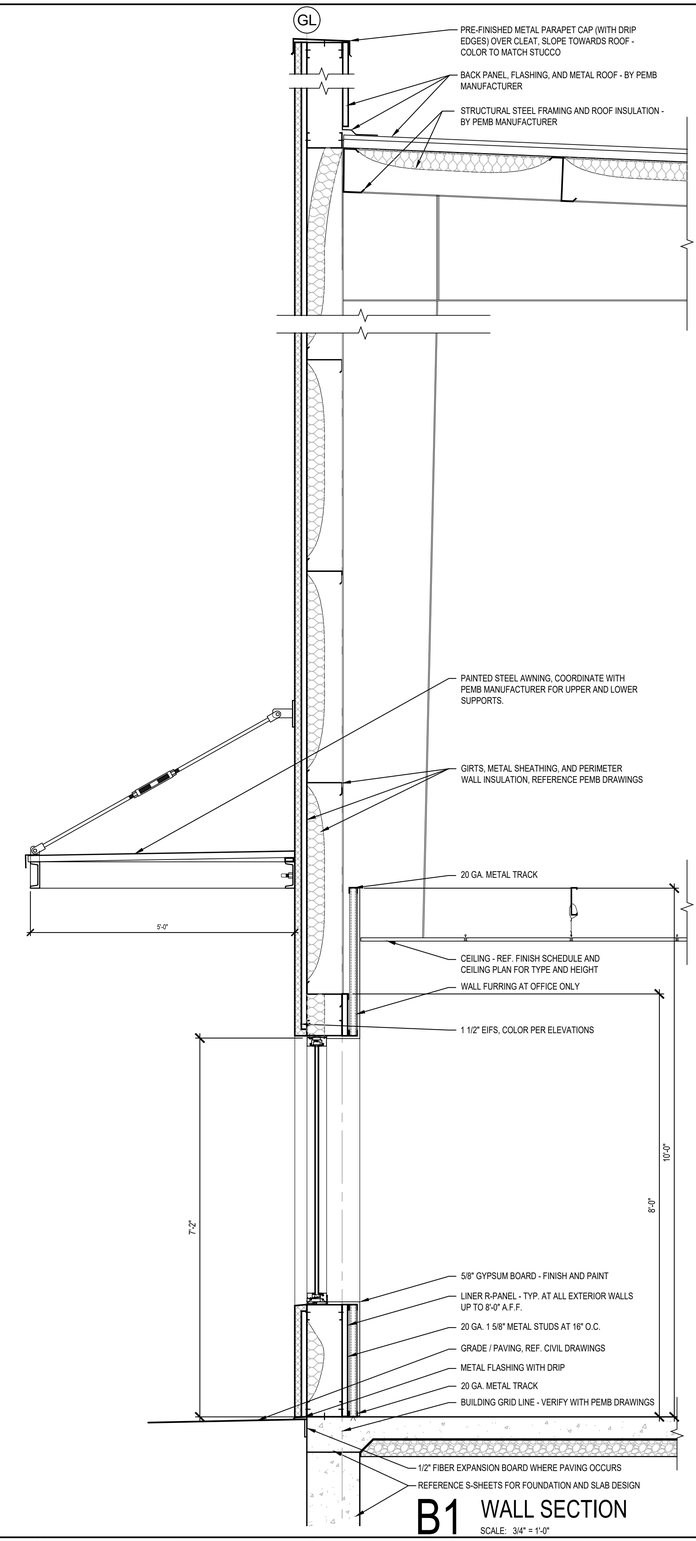

B1 WALL SECTION
SCALE: 3/4" = 1'-0"

Architect:
MIDWEST ARCHITECTS
1120 NW Eagle Ridge Blvd.
Grain Valley, Missouri 64029
t: (816) 229-8115

Client:
Ward Development
1120 NW Eagle Ridge Blvd.
Grain Valley, Missouri 64029
t: (816) 229-8115

Consultants:

Civil Engineering:
Engineering Solutions
50 SE 30th Street
Lee's Summit, Missouri 64082
t: (816) 623-9888

Structural Engineering:
Structura Logica
18901 E. 299th Street
Harrisonville, MO 64701
t: (816) 872-4883

MEP Engineering:
JSC Engineers
1925 Central Street, Suite 201
Kansas City, MO 64108
t: (816) 272-5289

Revisions to technical submissions which are not made or approved by the licensee are prohibited.

Seal:
STATE OF MISSOURI
MICHAEL MOORES
NUMBER A-2009032812
ARCHITECT
01.31.24
Michael Moores, MO Architect #2009032812

Project Number: 2307
Project Type: NEW CONSTRUCTION
Project Name and Address:

LAKEWOOD BUSINESS CENTER, LOT 1
NE Maguire Blvd
Lee's Summit, Missouri 64064

Issue:	Date:
Permit Set	08.31.23
Plan Review Comments 1	12.07.23
Plan Review Comments 2	12.21.23
Planning Comments 3	01.31.24

Sheet Title:
WALL SECTIONS AND PLAN DETAIL

A-300