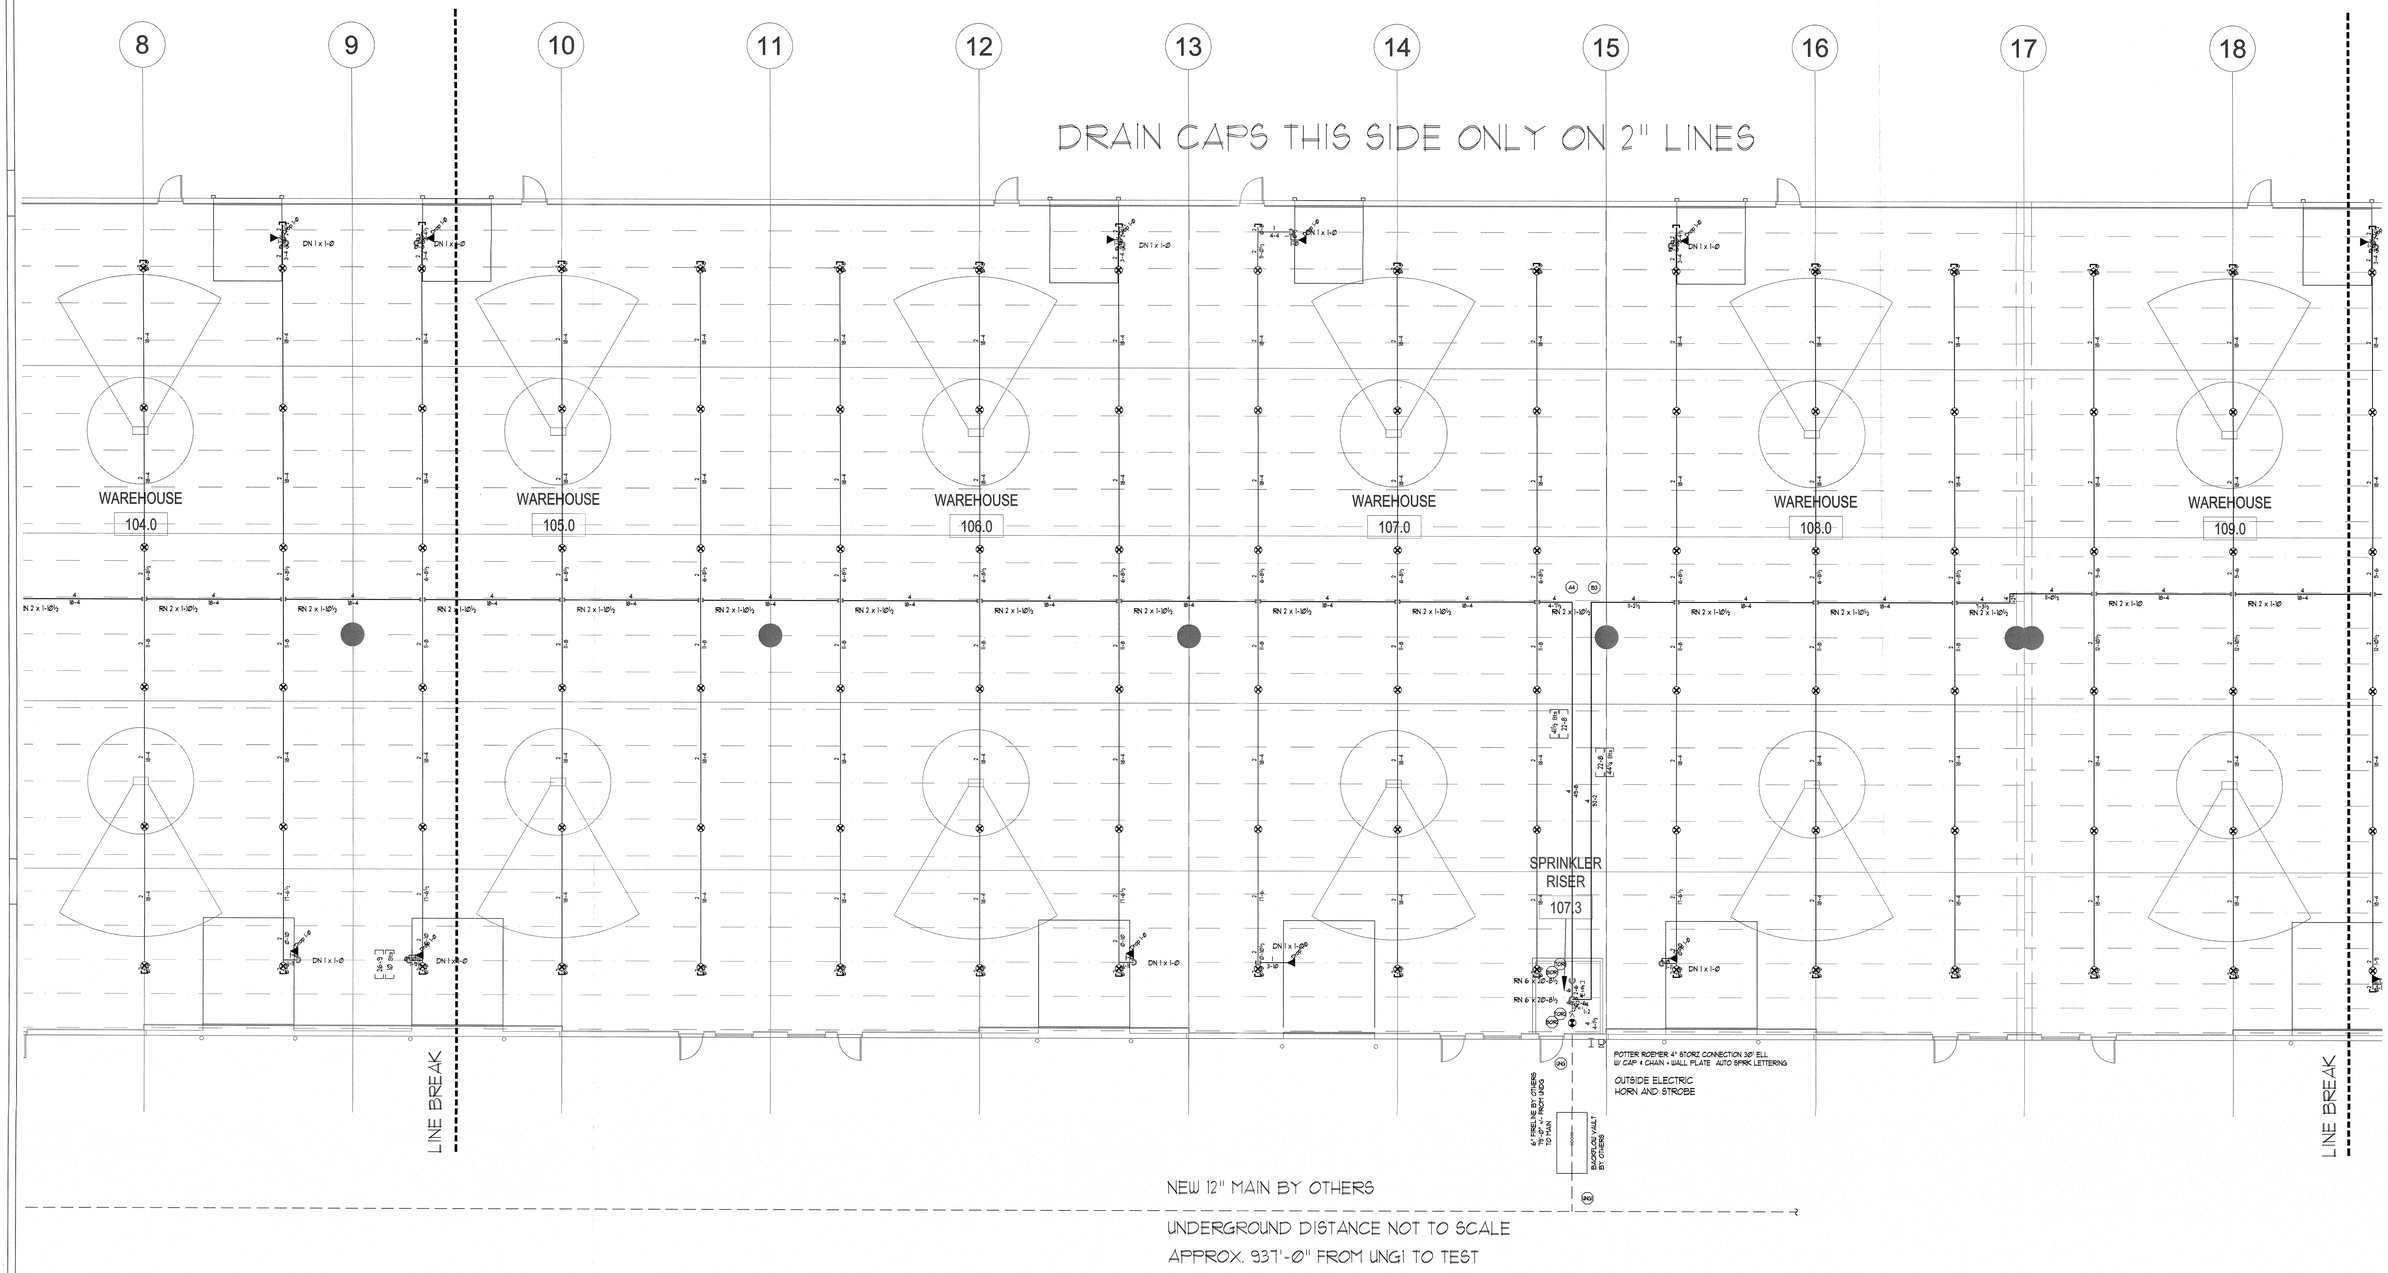

*SEE PAGE 1 FOR GENERAL NOTES

STATE OF MISSOURI
TOM R. HUTTON
E-10848
PROFESSIONAL ENGINEER
4/26/24

FIRE SPRINKLER CENTER

LAKEWOOD BUSINESS CENTER
LOT 1
NE MAGUIRE BLVD.
LEE'S SUMMIT, MO 64064

SCALE 1/8"=1'-0" SCALE 1/4"=1'-0"

N

CONSTRUCTION:
INSULATED METAL DECK ROOF ON STEEL BEAMS & BAR JOIST @ ELEV. AS NOTED ON PLAN

PIPE TYPE:
SCREWED 2" AND SMALLER TO BE SCH. 40 PIPE. WELDED 2" AND LARGER TO BE SCH. 10 PIPE.

DESIGN CRITERIA:
PER NFPA #13, ORDINARY HAZARD GR II, .0210 GPM/SQFT FOR 1500 SQFT. OPERATING
MAX 130 SQFT/HEAD SPACING + 250 GPM FOR HOSE ALLOWANCE.

FLOW TEST DATA:

STATIC :	105	PSI
RESIDUAL:	76	PSI
W/	2300	GPM

CONDUCTED BY LS WATER
ON 8-10-2023 10:30AM
HYDRANTS Ø14-Ø11 AND Ø14-Ø13

DATE	REVISION
4-15-2024	SYSTEM NOW INCLUDES SPRS SAFETY

Symbols

Symbol	Description
○	Hydraulic Reference Points
℄=0'-0"	Elev. Below Top of Steel
EL=0'-0"	Elev. Above Finished Floor
+TOS 0'-0"	Elev. of Top of Steel
(8'-0")	Ceiling Height
	Denotes Hanger Location
o	Rise up or down

ALL PIPE CUTS ARE CENTER TO CENTER

Sprinkler Head Summary

Symbol	Count	NPT	Orif.	Make	Model	Finish	Style	Temp.	K=	SIN
⊗	84	3/4"	3/4"	RELIABLE	SR	BRASS	UPRIGHT GPR VELO ECOH	212°	14	R16553
◀	8	1/2"	1/2"	VIKING	QR	BRASS	HOR SIDEWALL	200°	5.6	VK305

NOTICE OF NONRESPONSIBILITY

THIS DRAWING SHALL BE USED AS A CONSTRUCTION GUIDE ONLY. ADVANTAGE FIRE PROTECTION SYSTEMS, INC. ASSUMES NO RESPONSIBILITY FOR UNAUTHORIZED USE OF THESE DRAWINGS. THE USE OF THIS DRAWING FOR STRUCTURAL OR ARCHITECTURAL PURPOSES IS NOT AUTHORIZED. THIS PRINT IS THE EXCLUSIVE PROPERTY OF;

ADVANTAGE FIRE PROTECTION SYSTEMS, INC

ADVANTAGE
FIRE PROTECTION SYSTEMS INC.
"We are your Advantage"
404B N.W. 11th Street
Blue Springs, MO. 64015
Tel. (816) 224-3400

REVIEWING AUTHORITY	LS FIRE DEPT.
HEADS THIS SHEET	92
TOTAL HEADS FOR JOB	260
SCALE	1/8" = 1'-0"
DRAWN BY	DANIAL LOGSTON
REVISION DATE	4-4-2024
DATE DRAWN	1-16-2024
CONTRACT NUMBER	J-2351
DRAWING NUMBER	3 OF 4