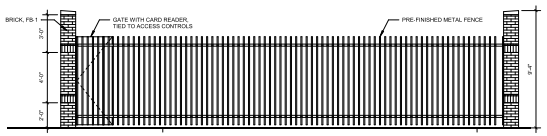

E6 MECHANICAL YARD WEST ELEVATION
1/4" = 1'-0"

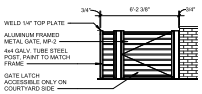

E4 STAFF PATIO GATE
1/4" = 1'-0"

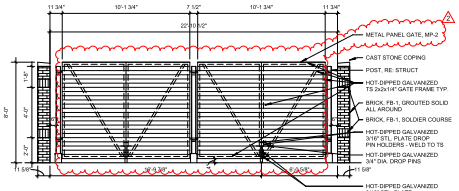

E3 TRASH ENCLOSURE FRONT ELEVATION
1/4" = 1'-0"

KEYNOTE LEGEND - C&S

Key Value	Keynote Text
K-1	ROOF ACCESS HATCH AND LADDER
K-4	FLOOR MOUNTED MECHANICAL EQUIPMENT, RE: MEP
K-5	MANUFACTURED METAL BOLLARDS
K-6	EXTENTS OF CANOPY ABOVE
K-7	KNOX BOX

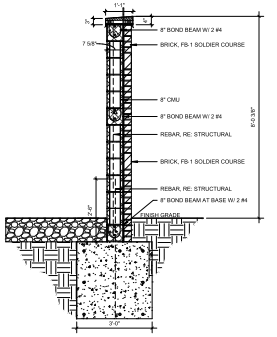

D6 TRASH ENCLOSURE WALL SECTION
1/2" = 1'-0"

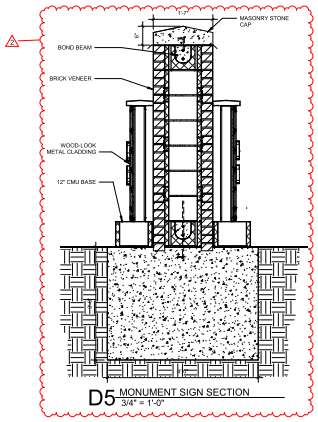

D5 MONUMENT SIGN SECTION
3/4" = 1'-0"

C6 MONUMENT SIGN WEST
1/4" = 1'-0"

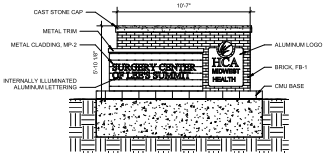

C5 MONUMENT SIGN - EAST
1/4" = 1'-0"

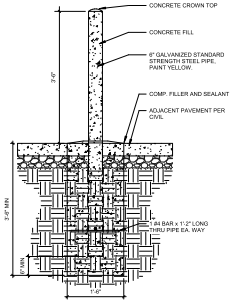

B6 BOLLARD DETAIL
3/4" = 1'-0"

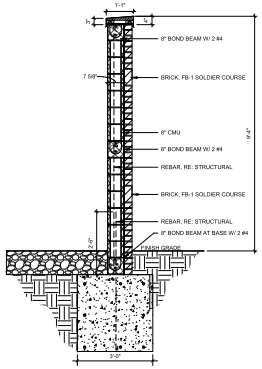

B5 MECHANICAL YARD WALL SECTION
1/2" = 1'-0"

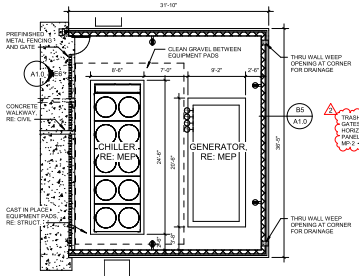

A6 MECH YARD
1/8" = 1'-0"

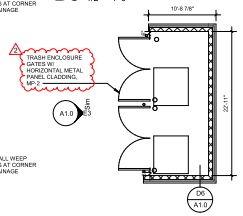

A5 DUMPSTER ENCLOSURE
1/8" = 1'-0"

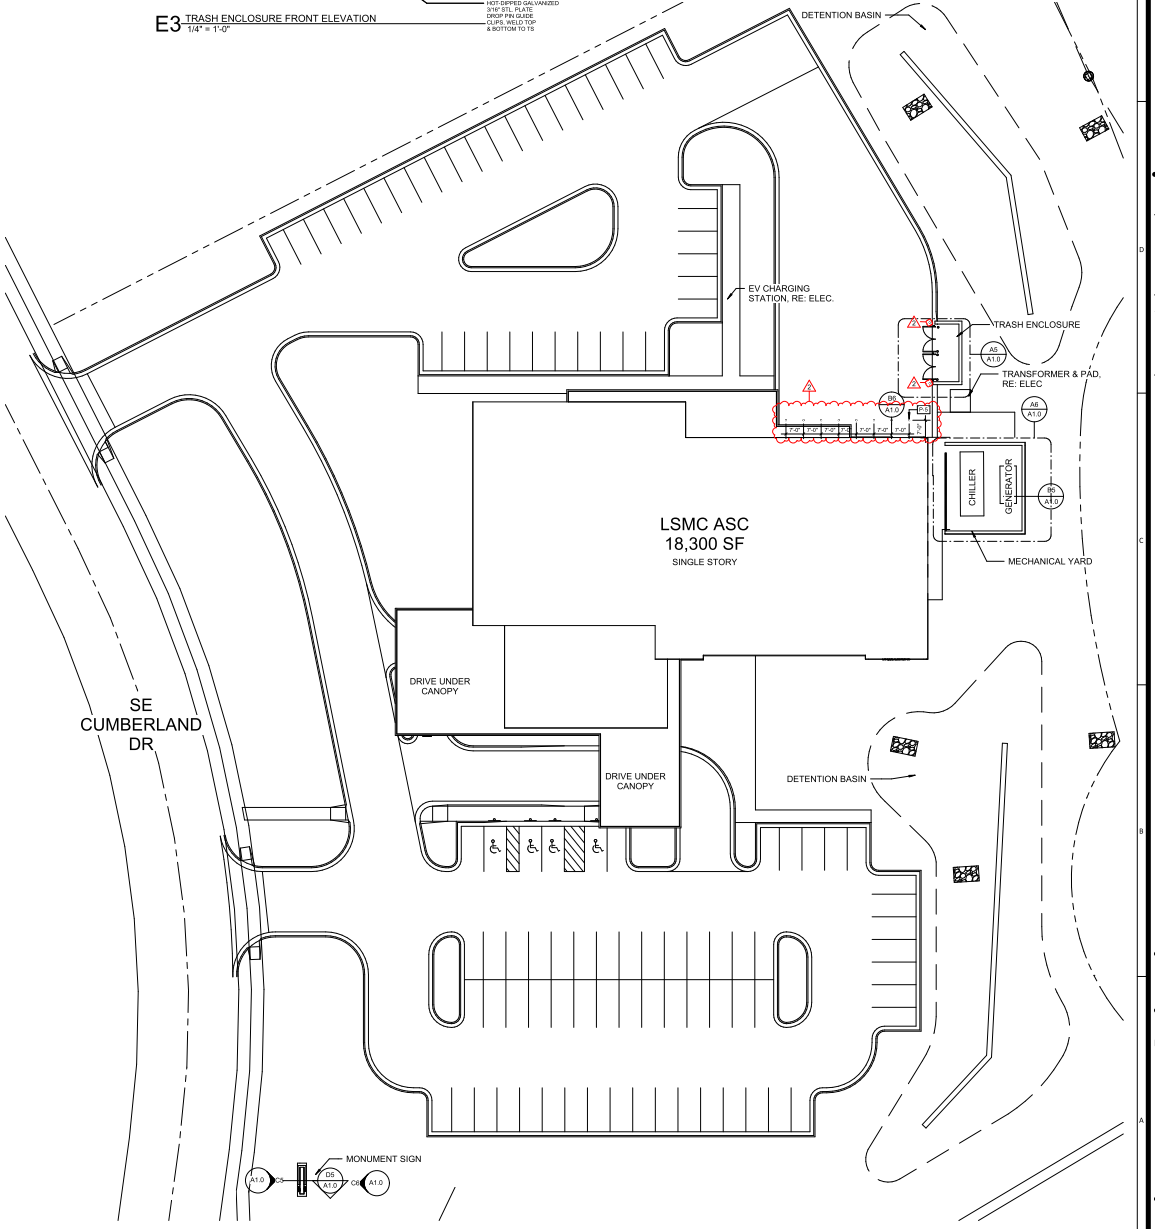

A1 ARCHITECTURAL SITE PLAN
1" = 20'-0"

NORTH

RELEASED FOR CONSTRUCTION
Development Services Department
Lee's Summit, Missouri
11/15/2023

2/8/2023

Samuel K. Beckman - Architect
License - Missouri #A-2011012130

ACI BOLAND ARCHITECTS
1710 Wyandotte
Kansas City, MO 64108
T: 816.763.9600

ACI/Boland, Inc.
Kansas City | St. Louis
Licensee's Certificate of Authority Number:

CIVIL CONSULTANT
BHC
7101 College Blvd. Ste. 400
Overland Park, KS 66210
913.663.1900

STRUCTURAL CONSULTANT
Bob D. Campbell & Co.
4138 Bellevieve
Kansas City, MO 64111
816.531.4144

MEP CONSULTANT
Branch Pattern
1508 Grand Boulevard
Kansas City, MO 64108
913.951.8311

Surgery Center of Lee's Summit
1950 SE Shenandoah Drive
Lee's Summit, MO 64063

Date	02/08/23
Job Number	3-22030
Drawn By	Author
Checked By	Checker

Revision

Number	Date	Description
2	2/20/23	Addendum #2

A1.0

© 2022 ACI/BOLAND, Inc

ARCHITECTURAL SITE PLAN & DETAILS

2/27/2023 11:48:14 PM
BIM 360://3-22030 HCA LSMC ASC/3-22030 HCA LSMC_Arch_R21.rvt