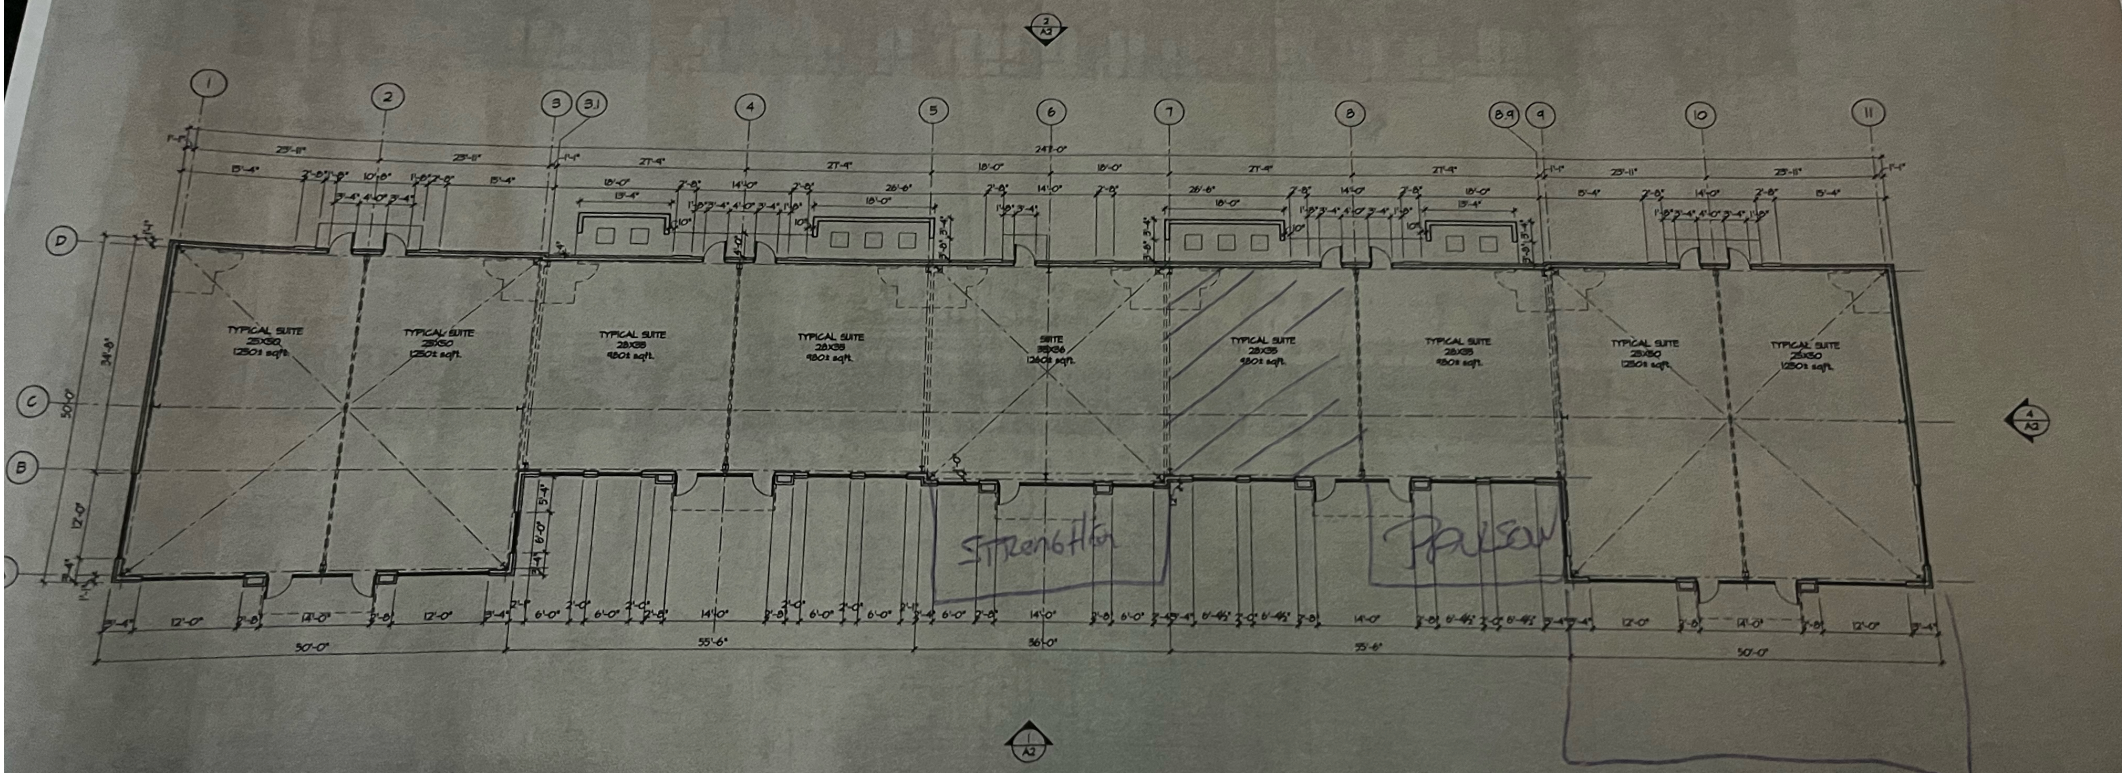


1 FLOOR PLAN (10,230 SQ. FT. BUILDING)
3/32"=1'-0"

PRE ENGINEERED STRUCTURE WITH BRICK / BLOCK AND GLASS SKIN

NORTH