LEGEND:

DAYLIGHT

WALKOUT

TF	TOP OF FOUNDATION
BF	BASEMENT FLOOR
GF	GARAGE FLOOR
EX	EXISTING
PR	PROPOSED

HUB ELEVATIONS AS STAKED:

HUB (1)	996.99 EX	F-3.01 TF
HUB (2)	998.98 EX	F-1.02 TF
HUB (3)	998.88 EX	F-1.12 TF
HUB (4)	997.07 EX	F-2.93 TF

RELEASE FOR CONSTRUCTION
AS NOTED ON PLANS REVIEW
DEVELOPMENT SERVICES
LEE'S SUMMIT, MISSOURI
06/27/2024 9:01:59

Andrea Sessler
Digitally signed by Andrea Sessler
DN: CN=Andrea Sessler, OU=Development, OU=LS Users, DC=COLS, DC=LOC
Date: 2024.06.27 09:02:47-05'00'

STATE OF MISSOURI
06-20-24
DAVID ALLEN RINNE
NUMBER
PLS-2014000198
PROFESSIONAL LAND SURVEYOR

David Allen Rinne, P.L.S.
MO# PLS-2014000198

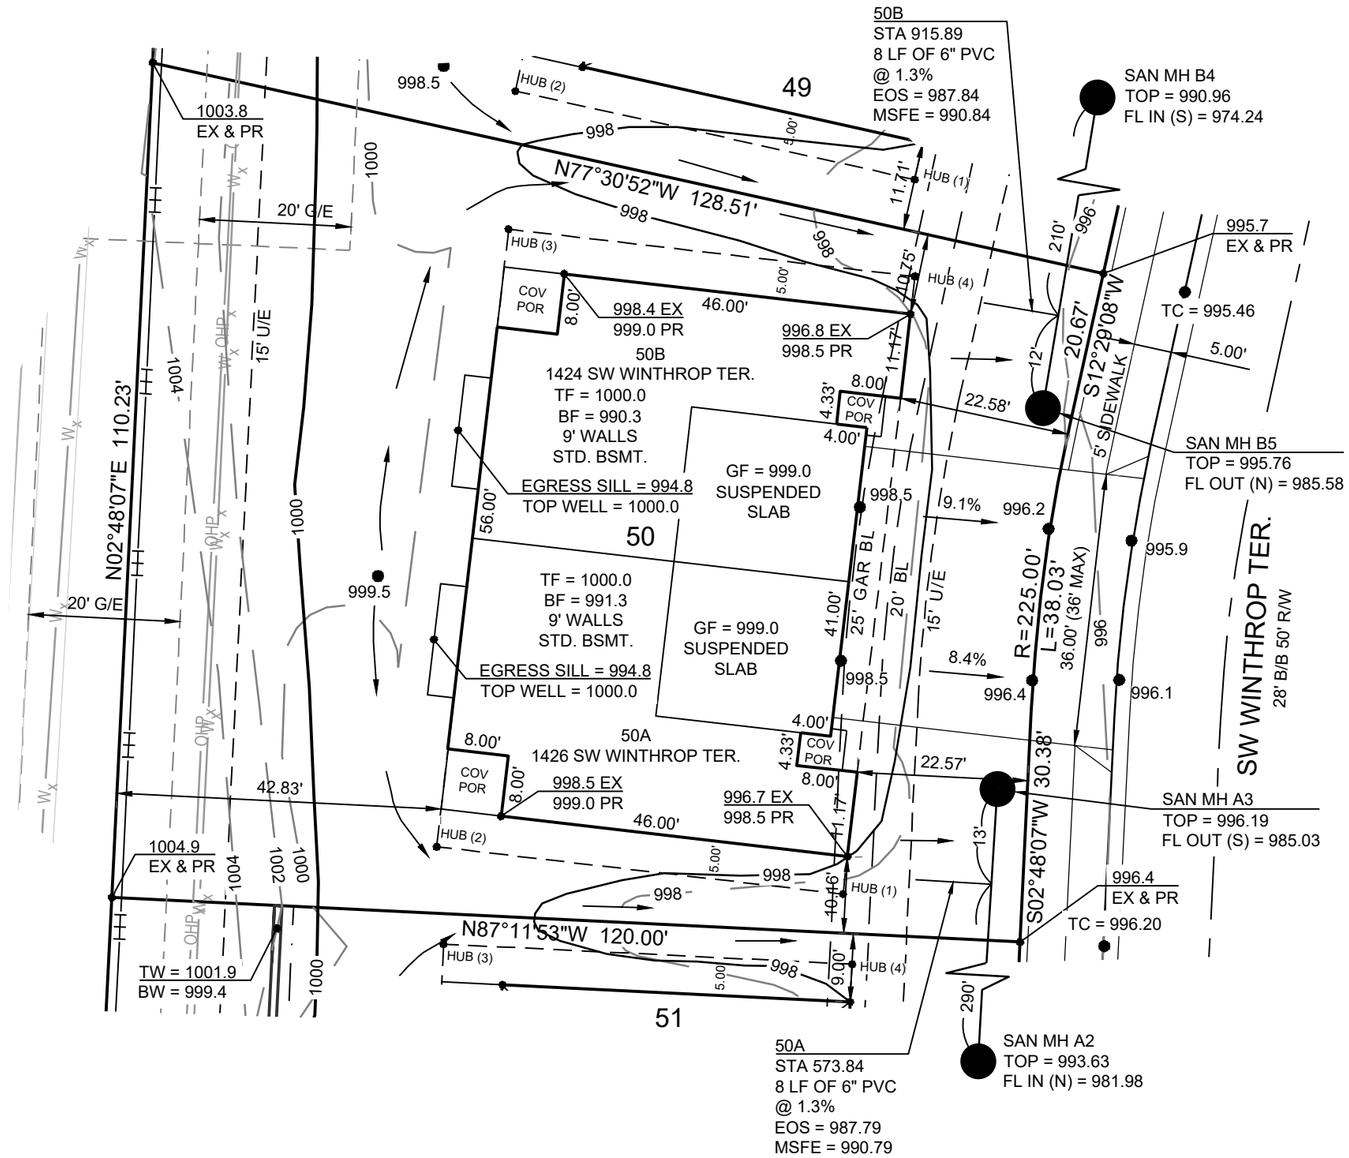

LOT AREA = 12,143.63 SQ. FT.

NOTES:

1. THIS PLOT PLAN WAS PREPARED FOR FOUNDATION CONSTRUCTION ONLY.

2. BUILDER IS REQUIRED TO VERIFY ALL DIMENSIONS, GRADES, EXISTING UTILITIES AND ADEQUATE FALL TO SEWER PRIOR TO CONSTRUCTION.

3. WALL HEIGHTS AND LOCATIONS SHOWN ARE APPROXIMATE. BUILDER TO VERIFY WALL HEIGHTS AND LOCATIONS WITH EXCAVATOR AND FOUNDATION CONTRACTOR.

4. ONLY PLATTED EASEMENTS HAVE BEEN SHOWN. NO TITLE INFORMATION WAS FURNISHED, THEREFORE, NOT RESPONSIBLE FOR UNPLATTED EASEMENTS.

5. DRIVEWAY ALIGNMENT SHOWN IS CONCEPTUAL IN NATURE AND IS SUBJECT TO CHANGE DUE TO CITY REQUIREMENTS.

0 20' 40'

SCALE: 1" = 20'

SCHLAGEL
ENGINEERS PLANNERS SURVEYORS LANDSCAPE ARCHITECTS
14920 West 107th Street Lenexa, Kansas 66215
(913) 492-5158 Fax: (913) 492-8400
WWW.SCHLAGELASSOCIATES.COM
Missouri State Certificates of Authority
#E2002003800-F #LAC2001005237 #LS2002008859-F

LOT 50
WOODLAND GLEN
2ND PLAT
1424 / 1426 SW WINTHROP TER.
LEE'S SUMMIT, MO

DRAWN BY:	AJC
DATE PREPARED:	06.19.24
PROJ. NUMBER:	24-070

PLOT PLAN

SHEET 1

I:\PROJECTS\2024\24-068\3.0 Design\24-068 to 24-073.dwg, 24-070_LOT 50, 6/19/2024 4:26:58 PM, 1:1