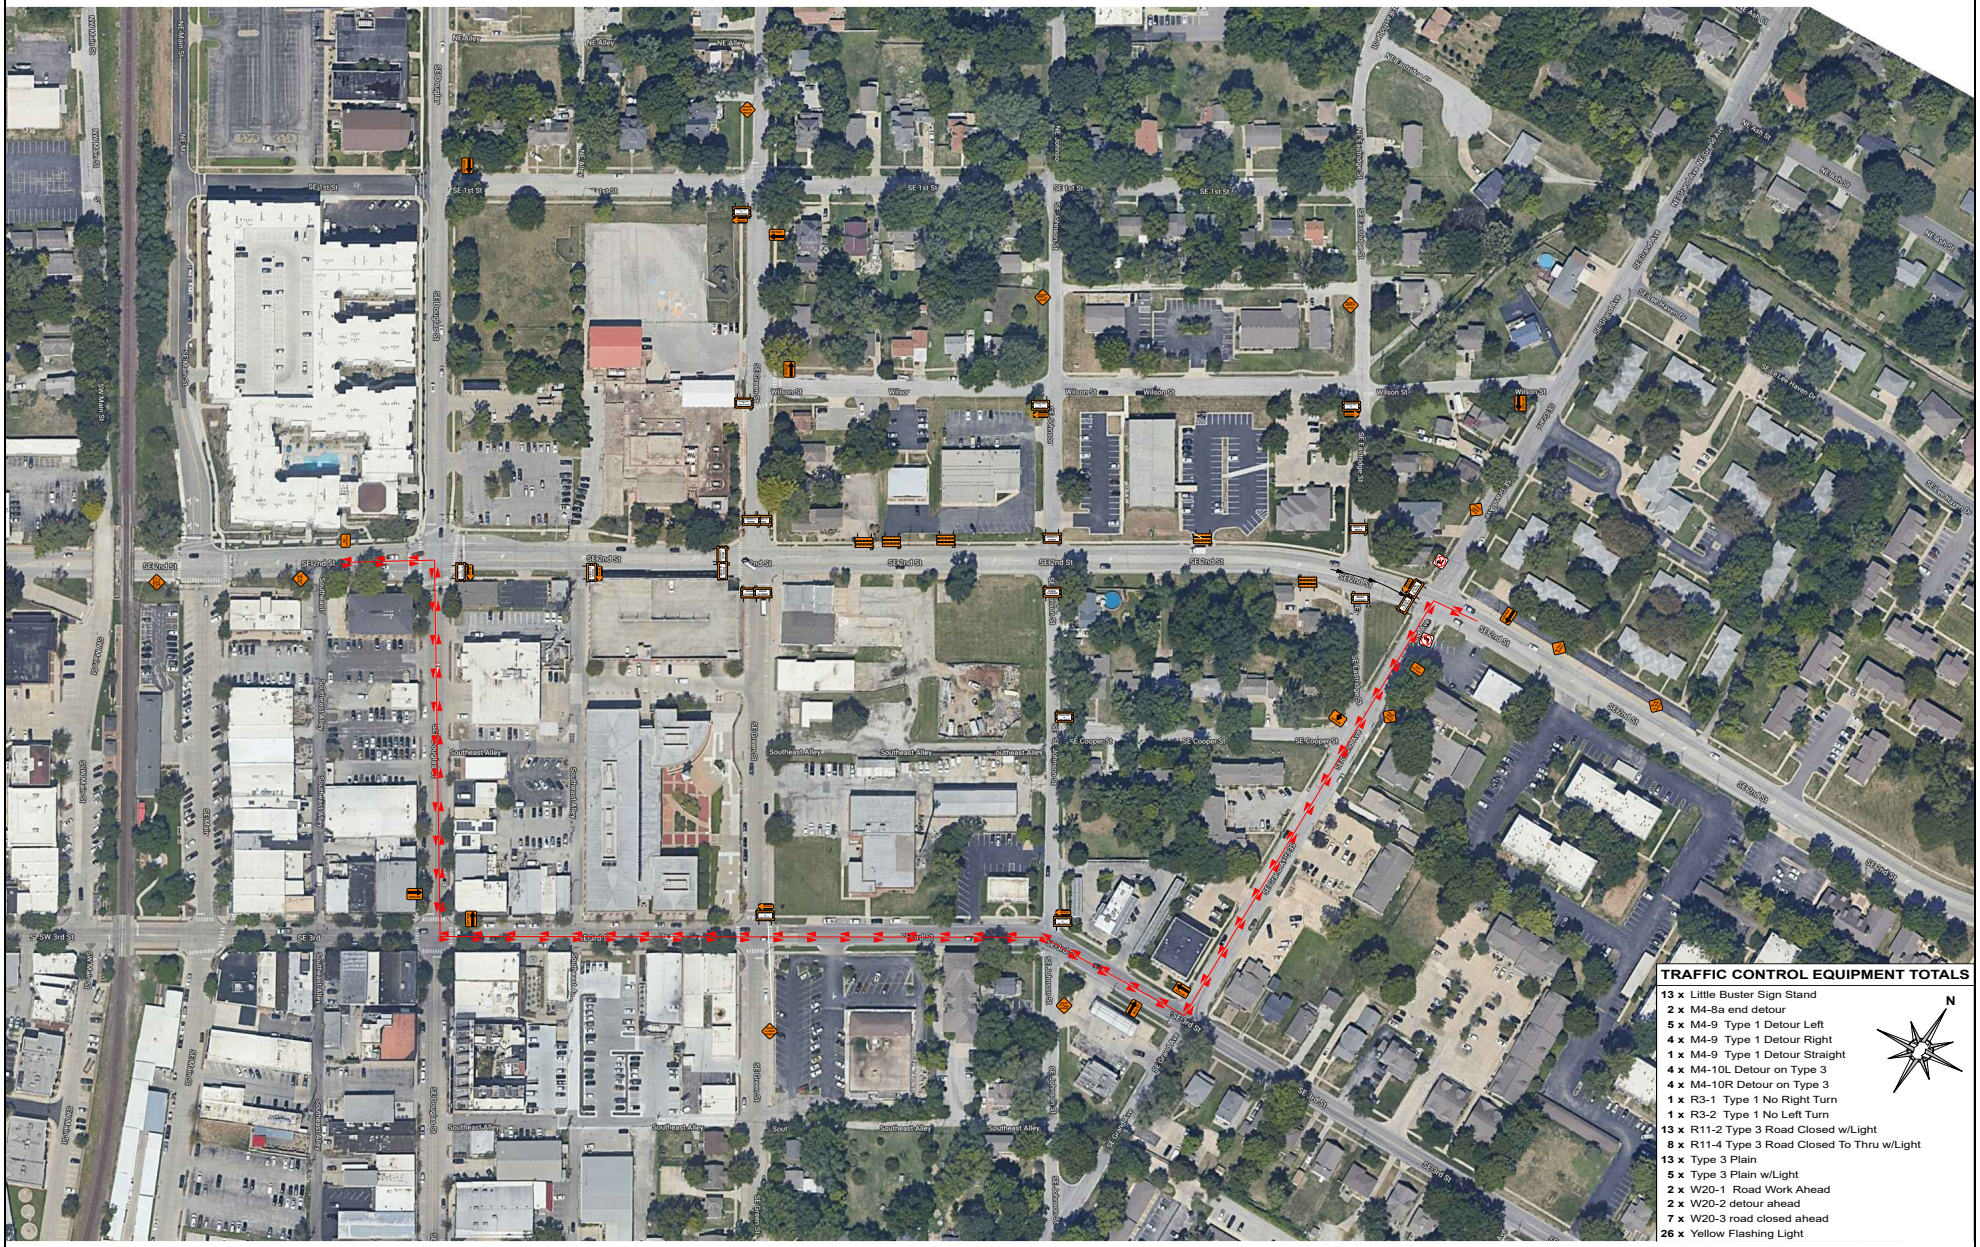
TRAFFIC CONTROL EQUIPMENT TOTALS
13 x Little Buster Sign Stand
2 x M4-8a end detour
5 x M4-9 Type 1 Detour Left
4 x M4-9 Type 1 Detour Right
1 x M4-9 Type 1 Detour Straight
4 x M4-10L Detour on Type 3
4 x M4-10R Detour on Type 3
1 x R3-1 Type 1 No Right Turn
1 x R3-2 Type 1 No Left Turn
13 x R11-2 Type 3 Road Closed w/Light
8 x R11-4 Type 3 Road Closed To Thru w/Light
13 x Type 3 Plain
5 x Type 3 Plain w/Light
2 x W20-1 Road Work Ahead
2 x W20-2 detour ahead
7 x W20-3 road closed ahead
26 x Yellow Flashing Light
N