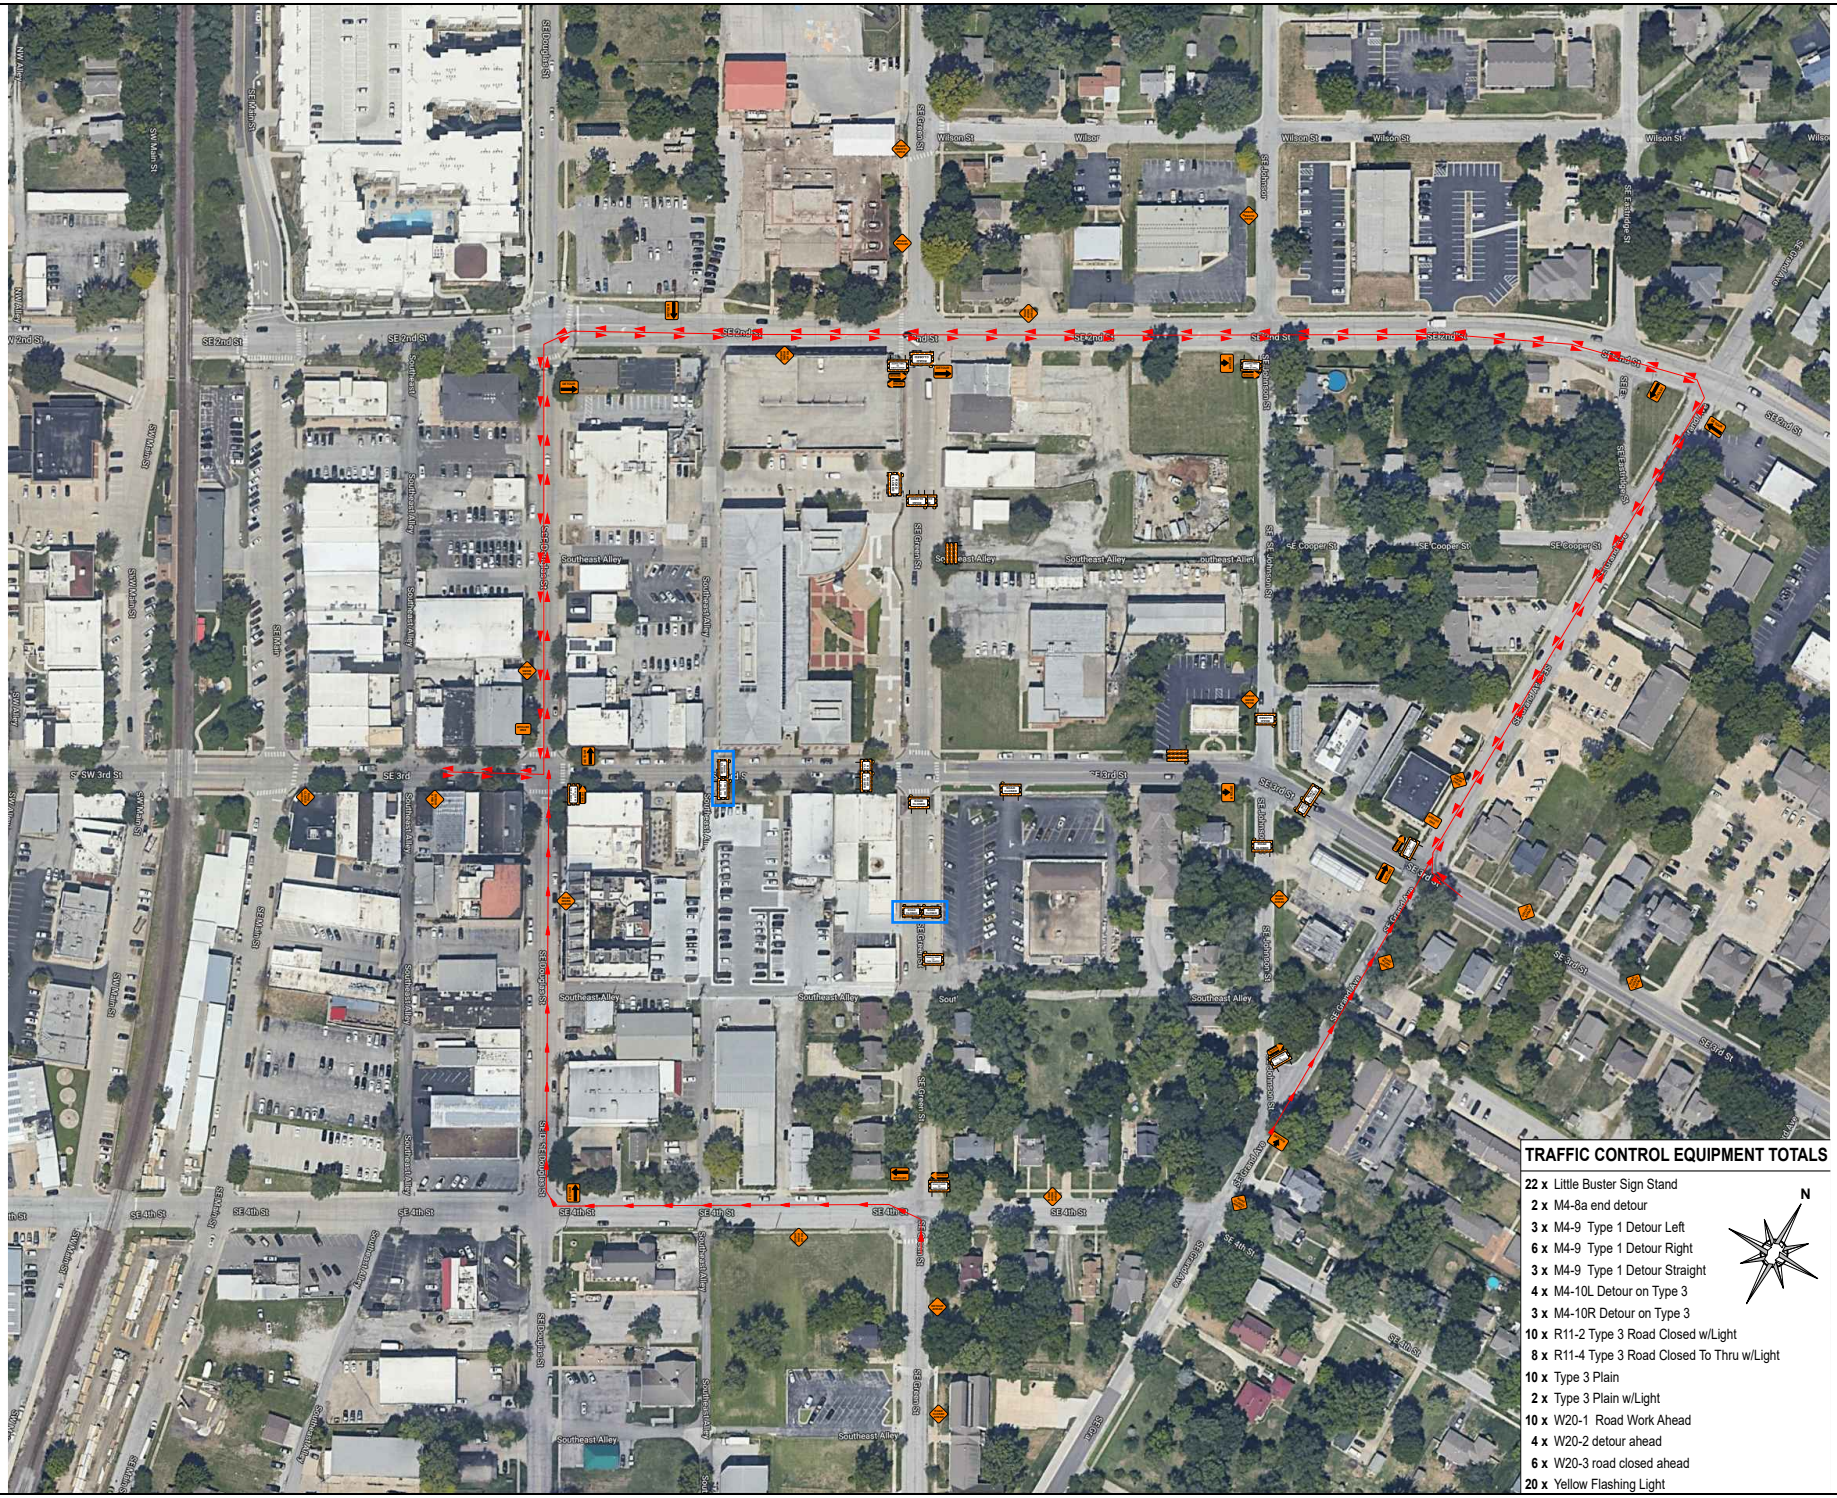

TRAFFIC CONTROL EQUIPMENT TOTALS

22 x	Little Buster Sign Stand
2 x	M4-8a end detour
3 x	M4-9 Type 1 Detour Left
6 x	M4-9 Type 1 Detour Right
3 x	M4-9 Type 1 Detour Straight
4 x	M4-10L Detour on Type 3
3 x	M4-10R Detour on Type 3
10 x	R11-2 Type 3 Road Closed w/Light
8 x	R11-4 Type 3 Road Closed To Thru w/Light
10 x	Type 3 Plain
2 x	Type 3 Plain w/Light
10 x	W20-1 Road Work Ahead
4 x	W20-2 detour ahead
6 x	W20-3 road closed ahead
20 x	Yellow Flashing Light