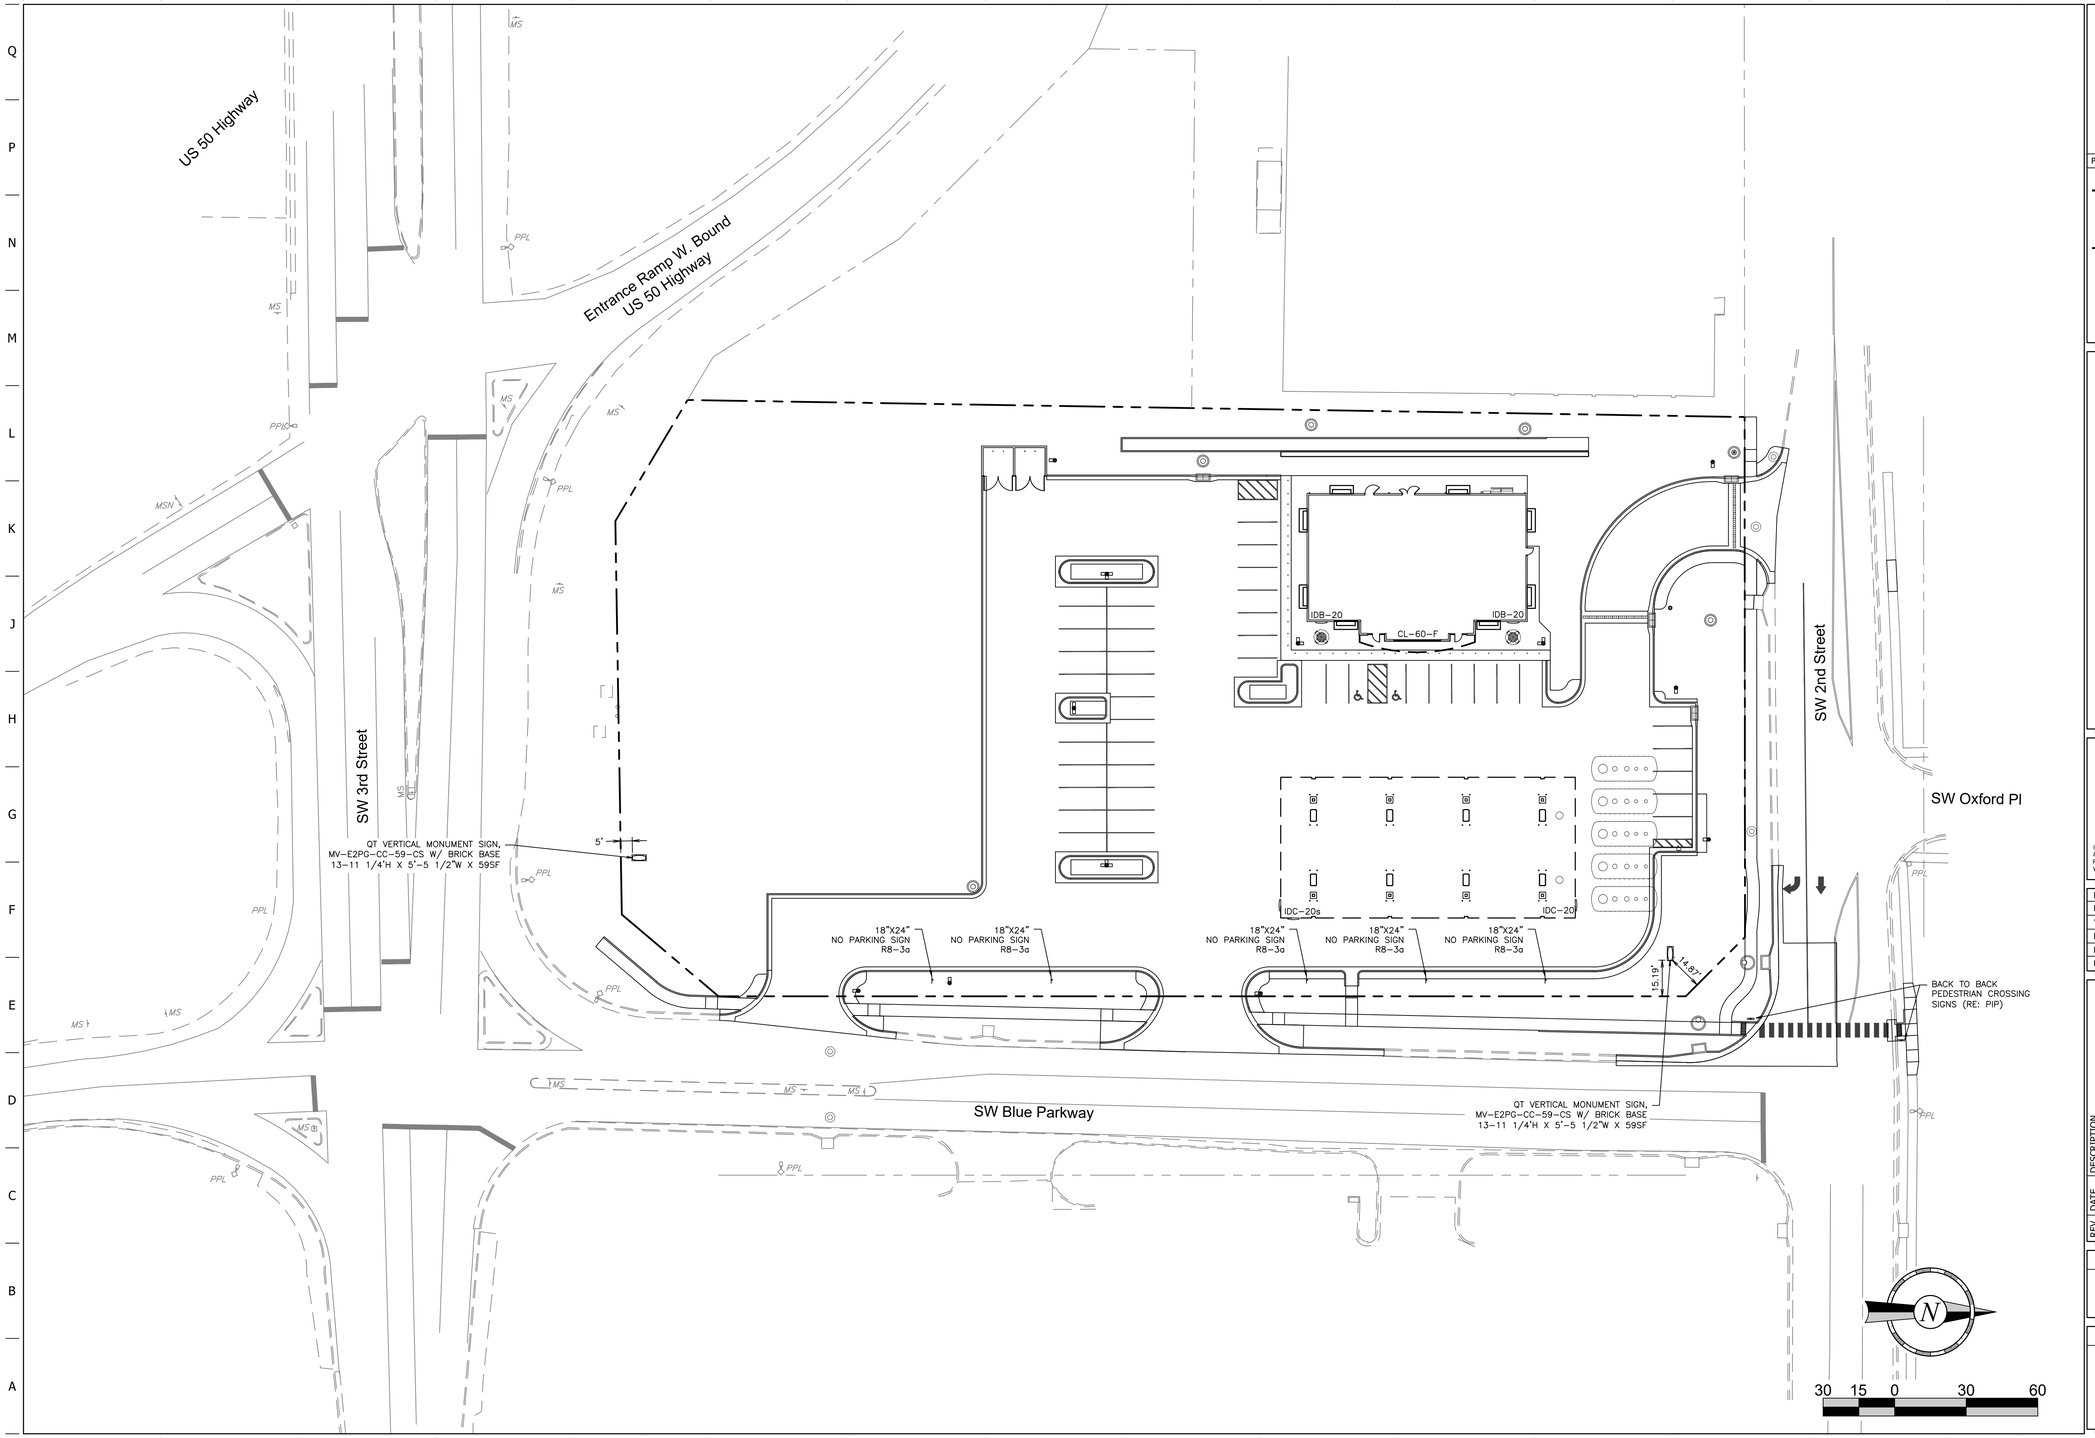

STATE OF MISSOURI
CONNOR S. HOLMAN
NUMBER PE-2021004771
REGISTERED PROFESSIONAL ENGINEER

PROJECT NO.:02-0183

MDG
Midwest Design Group
Kansas City

PO Box 860015
Shawnee, KS 66286-0015
P 913.248.9385

QuikTrip No. 0183R

1001 SW BLUE PARKWAY
LEE'S SUMMIT, JACKSON CO., MO 64063

© COPYRIGHT QUIKTRIP CORPORATION 2011
ANY UNAUTHORIZED USE, REPRODUCTION, PUBLICATION, DISTRIBUTION, OR SALE IN WHOLE OR IN PART, IS STRICTLY FORBIDDEN.

PROTOTYPE: P-120
DIVISION: 02
VERSION: 001
DESIGNED BY: CSH
DRAWN BY: CSH
REVIEWED BY: TRW

REV	DATE	DESCRIPTION

ORIGINAL ISSUE DATE: 06/03/2025

SHEET TITLE:
SIGNAGE PLAN

SHEET NUMBER:
C101

FILE LOCATION:C:\Civil 3D Projects\QT183 Lee's Summit, MO\02-0183 Civil.dwg TAB NAME:Signage USER:csh SAVED:8/22/2025 8:28 AM PLOTTED:8/26/2025 9:39 AM