1 CANOPY AND DISPENSER ISLAND

SCALE: 1/4" = 1'-0"

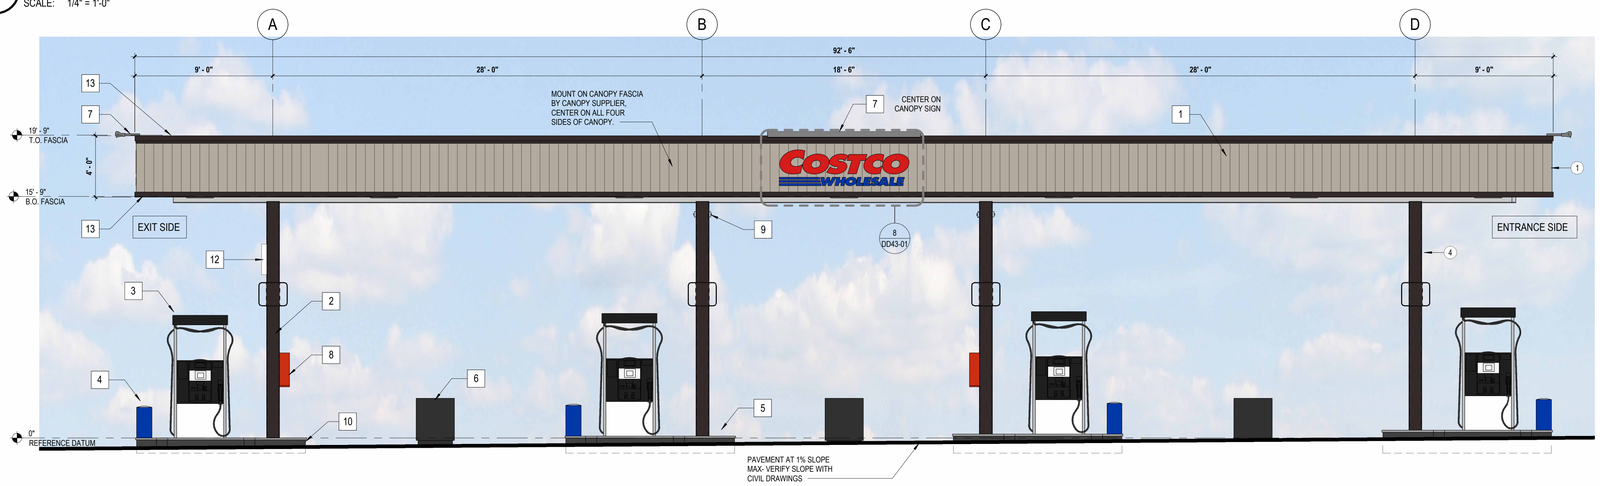

2 CANOPY AND DISPENSER ISLAND

SCALE: 1/4" = 1'-0"

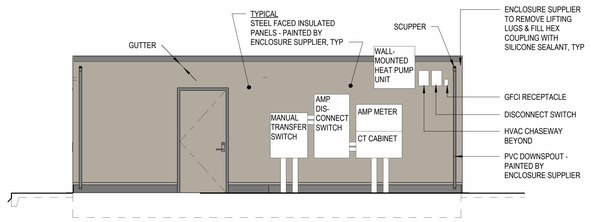

3 SIDE FACING AWAY FROM CANOPY

SCALE: 1/4" = 1'-0"

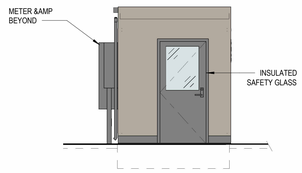

4 ELECTRICAL ENTRY

SCALE: 1/4" = 1'-0"

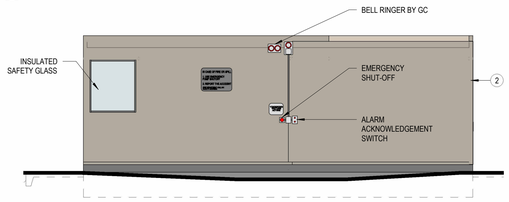

5 SIDE FACING CANOPY

SCALE: 1/4" = 1'-0"

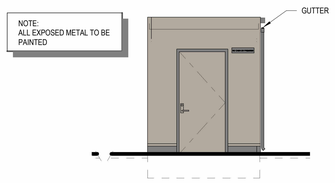

6 STORAGE ENTRY

SCALE: 1/4" = 1'-0"

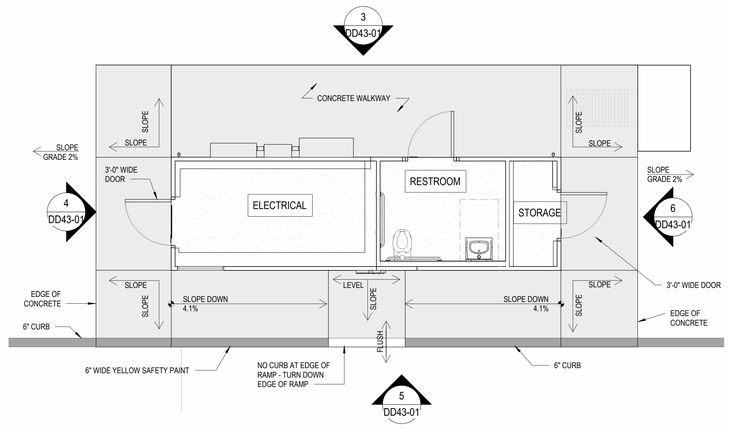

7 CONTROLLER ENCLOSURE PLAN

SCALE: 1/4" = 1'-0"

SIGNAGE SHALL NOT PROJECT GREATER THAN 12" FROM WALL SURFACE

8 CANOPY SIGNAGE

SCALE: 1/2" = 1'-0"

EXTERIOR FINISH SCHEDULE

#	ITEM	MATERIAL	FINISH	COLOR	MANUFACTURER / NOTES
1	FASCIA	METAL	PRE-FINISED	METALLIC CHAMPAGNE	METAL SPAN - MEGA RIB
2	CONTROLLER ENCLOSURE	METAL	KYNAR 500	GRAYSTONE PCTT20154	PPG
3	ROOF	METAL	POWDER COATED	YELLOW GREY RAL 7034	PPG
4	COLUMN	METAL	POWDER COATED	DARK BRONZE	PPG

SIGNAGE AREA TABULATION (WALL SIGNS)

QTY	SIGN	SIZE	AREA (SF) EA	TOTAL SF
1	COSTCO WHOLESALE (EAST FACADE)	2'-5 1/4" x 8'-6 5/8"	20.85 SF	20.85 SF
1	COSTCO WHOLESALE (WEST FACADE)	2'-5 1/4" x 8'-6 5/8"	20.85 SF	20.85 SF
1	COSTCO WHOLESALE (NORTH FACADE)	2'-5 1/4" x 8'-6 5/8"	20.85 SF	20.85 SF
1	COSTCO WHOLESALE (SOUTH FACADE)	2'-5 1/4" x 8'-6 5/8"	20.85 SF	20.85 SF
4			**TOTAL SIGNAGE AREA**	**83.40 SF**

KEYNOTES

1. PRE-FINISHED METAL FASCIA PANEL, COLOR METALLIC CHAMPAGNE - SUPPLIED AND INSTALLED BY CANOPY SUPPLIER UNDER SEPARATE CONTRACT
2. COLUMN - SUPPLIED AND INSTALLED BY CANOPY SUPPLIER UNDER SEPARATE CONTRACT. SEE EXTERIOR FINISH SCHEDULE.
3. ACCESSIBLE MULTIPRODUCT DISPENSER
4. CONCRETE-FILLED METAL FORMED GUARD AT ENDS OF ISLANDS - TOP OF GUARD AT 30" ABOVE TRAFFIC SURFACE - PAINT SIDES ONLY WITH GLOSS BLUE.
5. RAISED CONCRETE ISLAND WITH METAL EDGE FORM - PAINT SIDES ONLY WITH GLOSS BLACK.
6. WASTE RECEPTOR, BOLT DOWN, CENTER OF EACH ISLAND (SOIC)
7. CANOPY FASCIA SIGN LIGHT FIXTURE (SOIC)
8. FIRE EXTINGUISHER AND CABINETS MOUNTED ON ENTRANCE SIDE OF COLUMNS - FIRE EXTINGUISHER CABINET TO BE: BROOKS MODEL # MARK II, RED CABINET WITH CLEAR COVER (OR EQUAL) - FIRE EXTINGUISHER AND CABINET, BY GC
9. VIDEO CAMERA - VERIFY LOCATION WITH OWNER CONSTRUCTION PROJECT MANAGER. GC SHALL RUN CONDUIT AND INSTALL 3" ROUND OR OCTAGONAL J-BOX FOR MOUNTING CAMERAS.
10. CAULK PERIMETER OF DISPENSER BASE WITH PETROLEUM RESISTANT SEALANT, TYPICAL
11. RAIN LEADERS
12. FUEL INDICATOR LIGHT SYSTEM (SOIC)
13. COPING BOTTOM AND TOP OF FASCIA PANEL - COLOR DARK BRONZE

COSTCO WHOLESALE

LEE'S SUMMIT, MO

FUEL ELEVATIONS

AUGUST 8, 2025

COSTCO WHOLESALE

LEE'S SUMMIT, MO

8444 Westpark Dr, Ste 120
McLean, VA 22102
703 564 8484
MG2.com

MG2

23-5753-01
AUGUST 8, 2025

FUEL ELEVATIONS

DD43-01

© MG2, Inc. All rights reserved. No part of this document may be reproduced in any form or by any means without permission in writing from MG2.