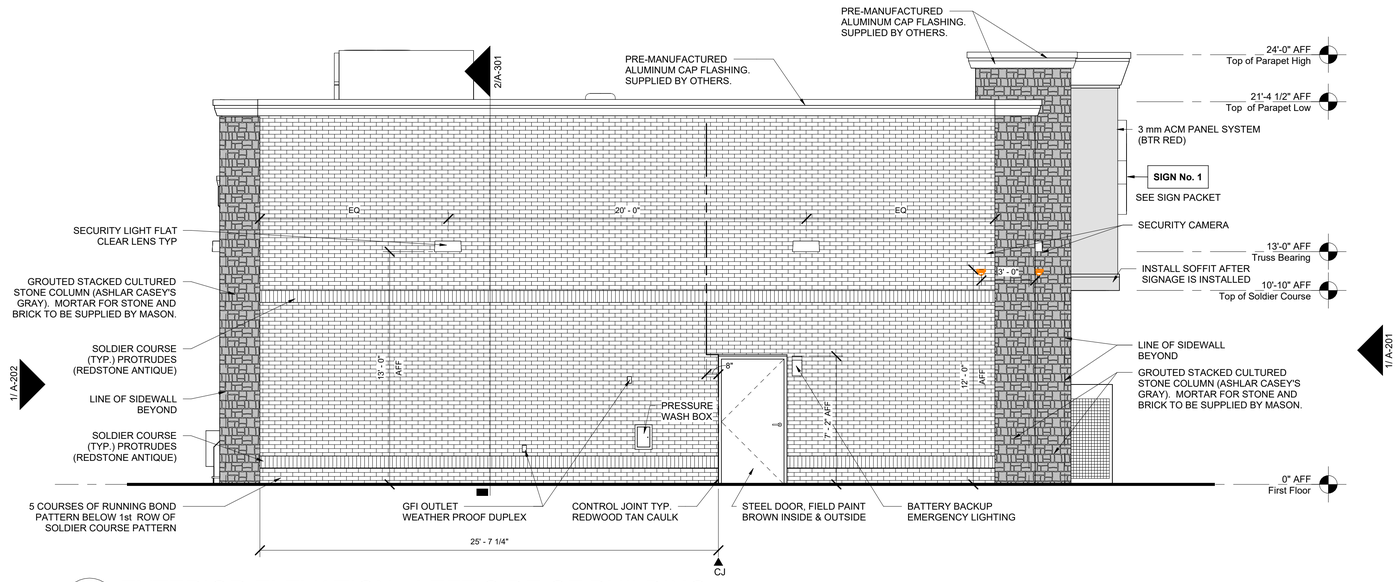

2 EXTERIOR ELEVATION - LEFT SIDE OF BUILDING

1/4" = 1'-0"

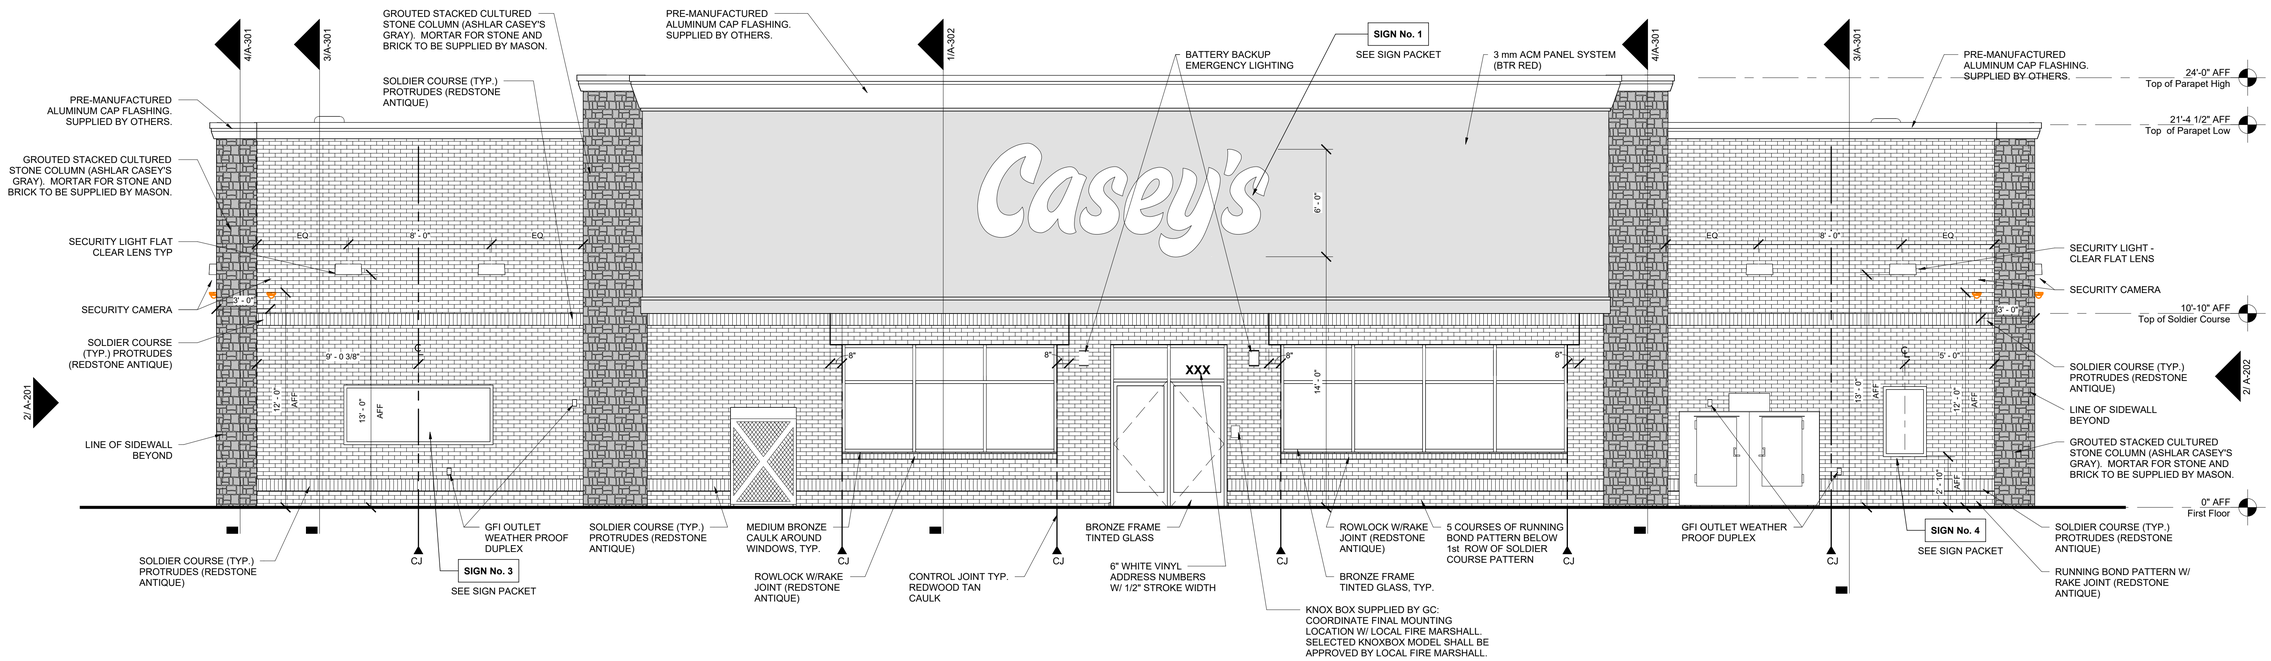

1 EXTERIOR ELEVATION - FRONT OF BUILDING

1/4" = 1'-0"

General Notes

1. REVIEW AND COORDINATE WITH ALL DETAIL PAGES REFERENCED ON THIS PLAN, NOTIFY ARCHITECT AND OWNER OF DISCREPANCIES
2. **RELATED DRAWING SHEETS**: REFER TO THE FOLLOWING:
   AL-601: FOR INFORMATION RELATING TO SIGNAGE
   A-101: PRIMARY FLOOR PLAN FOR CONSTRUCTION LAYOUT
   A-121: ROOF PLAN/ROOFTOP EQUIPMENT
   A-601: DOOR & WINDOW SCHEDULES AND NOTES
   S-101: FOOTINGS AND FOUNDATIONS
   S-102: ROOF TRUSSES
3. **WORKING POINT**: THE WORKING POINT (***WP***) INDICATED ON THE DRAWINGS IS RELATIVE TO THE FACE OF SHEATHING ON THE EXTERIOR WALL AND IS A COMMON POINT OF REFERENCE WHERE EVER USED IN THESE DRAWINGS
4. ALL VENT PENETRATIONS ON BACK OF BACKSIDE OF ROOF.

CITY, STATE
STREET ADDRESS

2026-U5-REVIT-V.01

CASEY'S CONSTRUCTION DIVISION
One Convenience Blvd., P.O. Box 3001
Ankeny, IA 50021
(515) 965-6100

DRAWN BY: ARLON GOFORTH III

PUBLISHED DATE: DECEMBER 19, 2025

Revisions	
No.	Revision Date

SEAL

EXTERIOR ELEVATIONS

A-201

LOGO