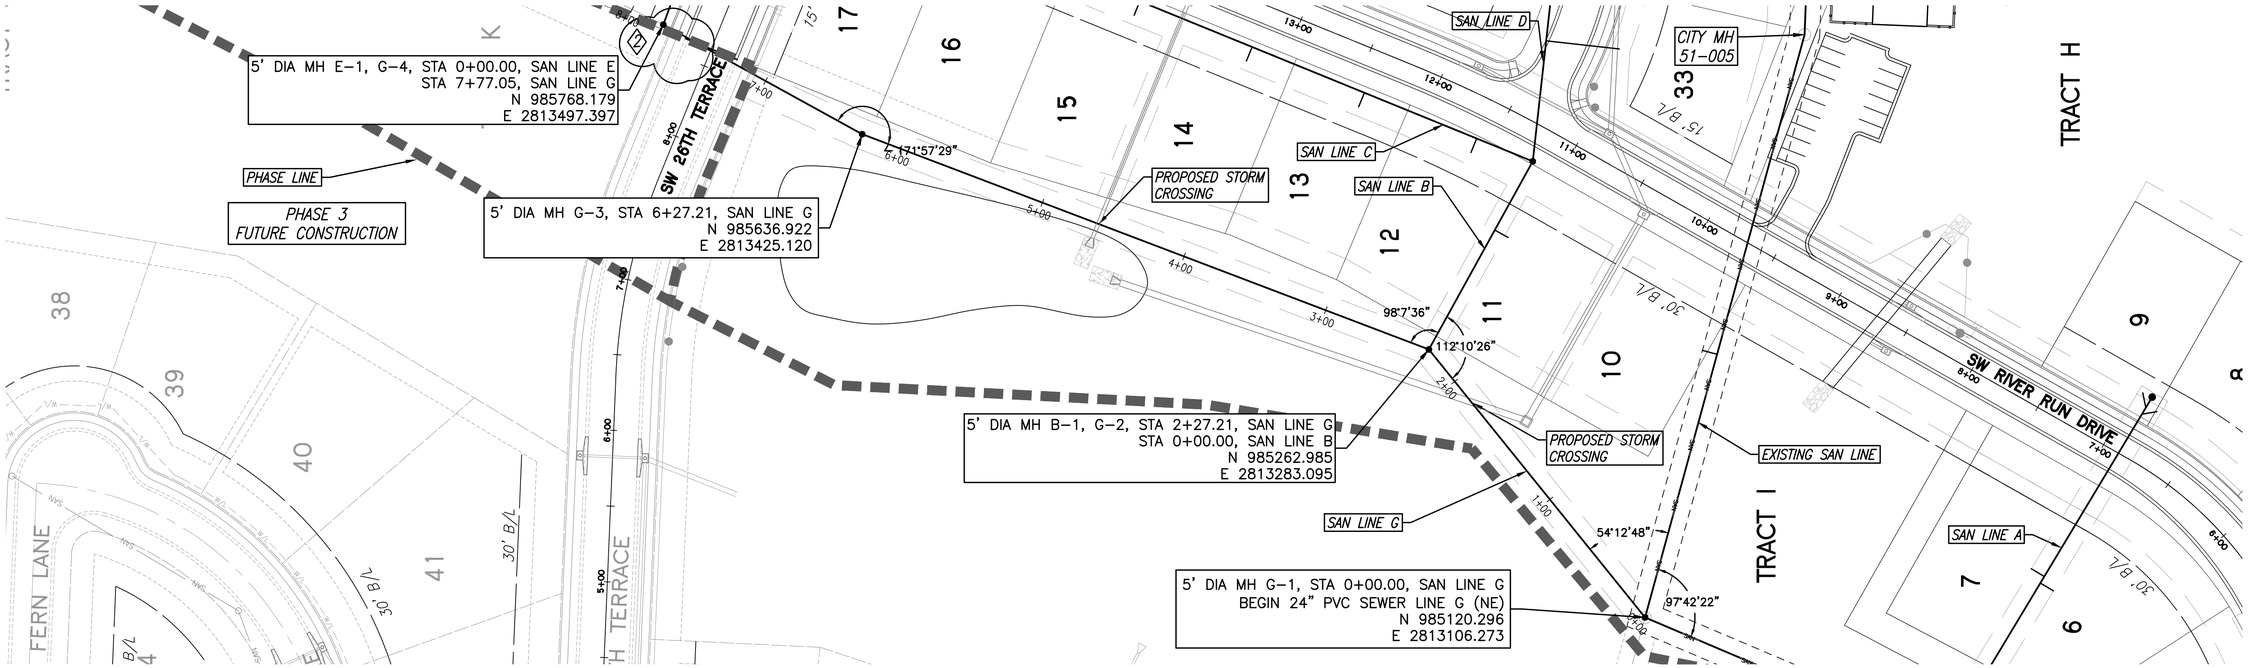

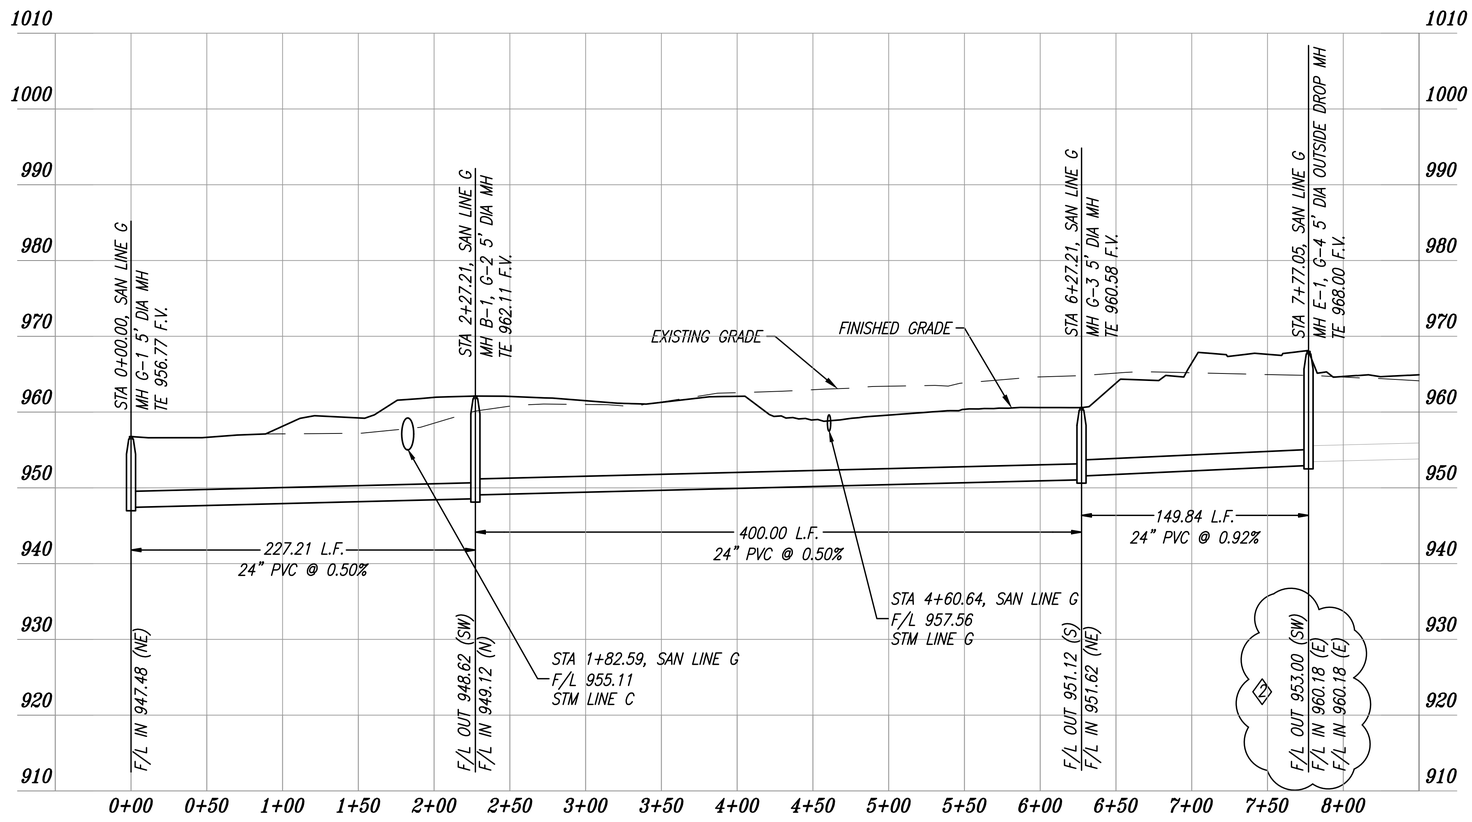

PROPOSED 24" SANITARY LINE G

50 0 50
SCALE IN FEET

10 0 10
VERTICAL SCALE IN FEET

NOTE:
F.V.= FIELD VERIFY

NOTE:
FUTURE SANITARY EXTENSIONS TO BE CORE-DRILLED – NO STUB-OFFS ALLOWED

REVISION

1 REVISED ON 02-15-18: SANITARY STUBS SHOWN IN PLAN VIEW; ADDED LABELS; ADDED DEFLECTION ANGLES & CROSSING CALLOUTS

2 REVISED ON 02-26-18: MH STUBS REMOVED

THE SEAL(S) AND SIGNATURE(S) APPLY ONLY TO THE DOCUMENT TO WHICH THEY ARE AFFIXED. ANY REUSE WITHOUT WRITTEN VERIFICATION OR ADAPTATION BY PHOENIX ENGINEERING & SURVEYING, LLC FOR THE SPECIFIC PURPOSE INTENDED WILL BE AT USER'S SOLE RISK AND WITHOUT LIABILITY TO PHOENIX ENGINEERING & SURVEYING, LLC. ESTIMATES, REPORTS, OR OTHER DOCUMENTS OR INSTRUMENTS RELATING TO OR INTENDED TO BE USED FOR ANY PART OR PARTS OF THE ENGINEERING OR SURVEYING PROJECT.

ENGINEER'S SEAL
STATE OF MISSOURI
BRIAN L. GLENN
NUMBER PE-2010011667
PROFESSIONAL ENGINEER
02-27-2018

BRIAN L. GLENN
MO PE-2010011667
PHOENIX ENGINEERING & SURVEYING, LLC

PHOENIX ENGINEERING & SURVEYING, LLC
3855 S. NORTHERN BLVD.
INDEPENDENCE, MO 64052
(816) 743-9000 FAX: (816) 743-9700
ENGINEERING CERTIFICATE NO: MO E-2000151302-D KS: E-853
SURVEYING CERTIFICATE NO: MO LS-2000151303-D KS: LS-138

WHISPERING WOODS - 1ST PLAT
LOTS 1 THRU 33
LEE'S SUMMIT, JACKSON COUNTY, MO
SANITARY SEWER PLANS
PLAN & PROFILE

DESIGNED	BLG
DRAWN	JRT
SCALE	NOTED
DATE	09-01-2017
JOB NO.	04078
SHEET	8 OF 10

© PHOENIX ENGINEERING & SURVEYING LLC - 2017

DATE PLOTTED: 2/27/2018 7:42 PM ; LAST SAVE DATE: 2/27/2018 7:41 PM

H:\projects\2004\04078\2 - Whispering Woods Phase 1\dwg\04078 - Sanitary Sewer Plans.dwg