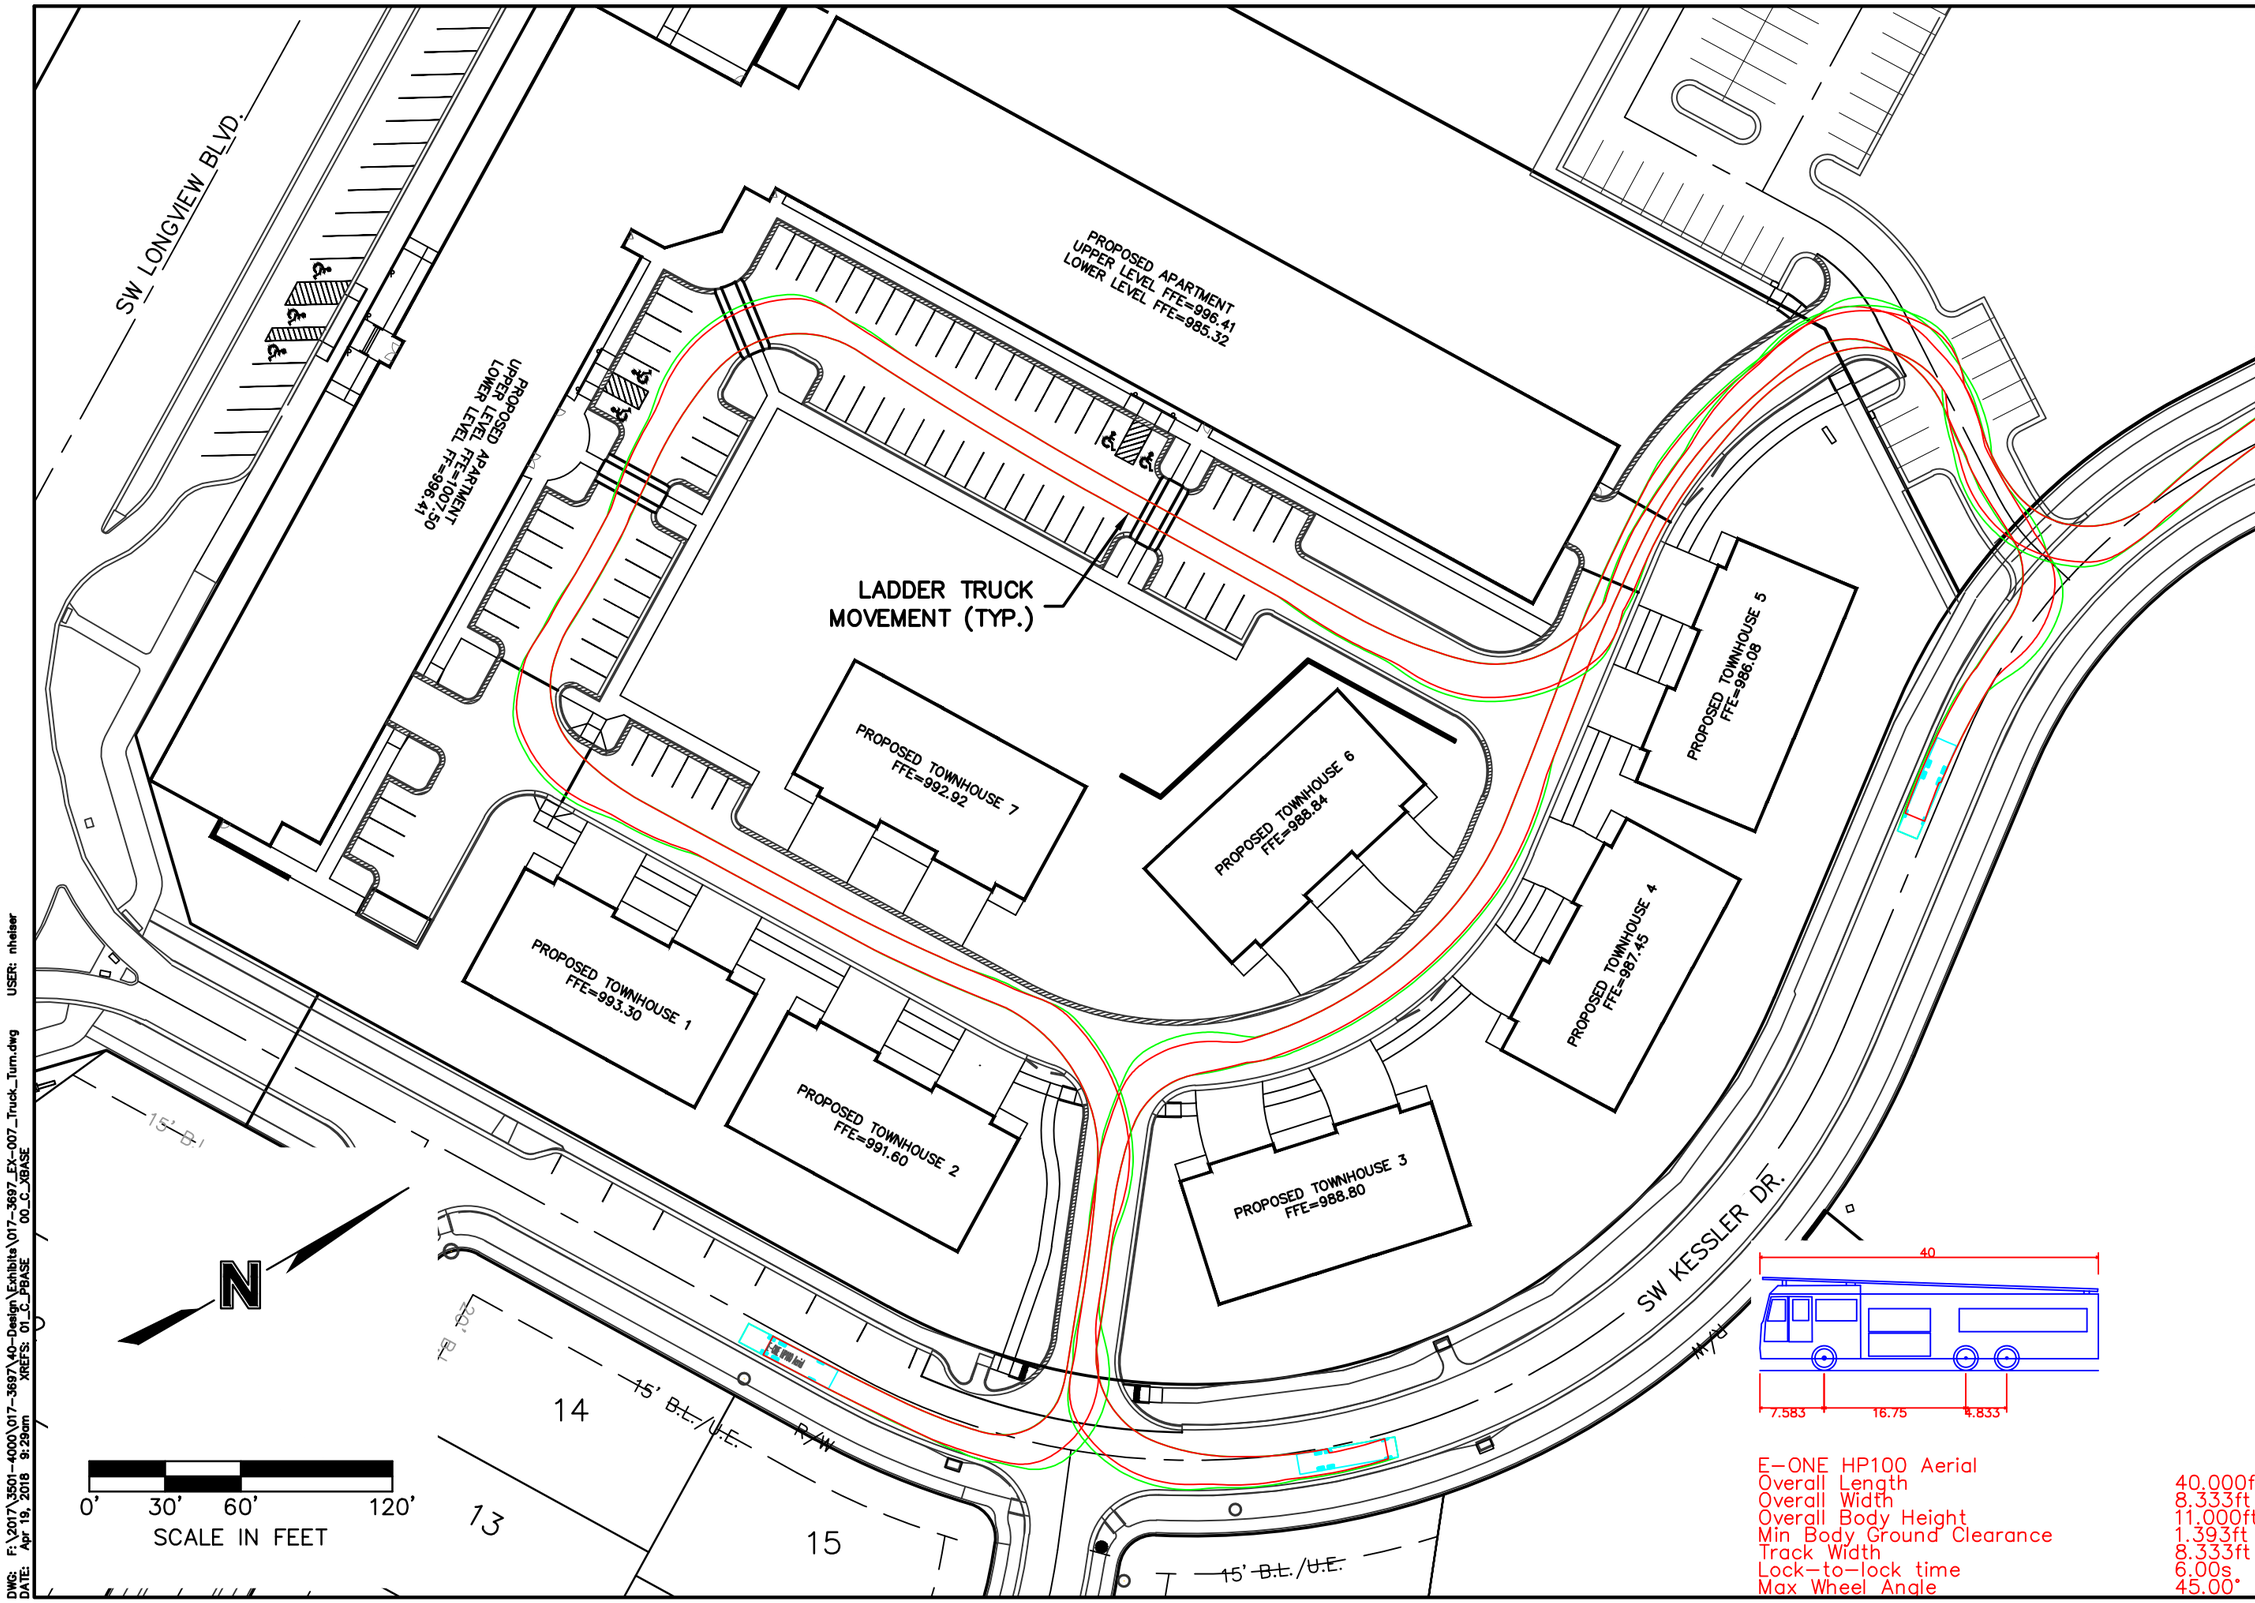

DWG: F:\2017\3501-4000\017-3697\40-Design\Exhibits\017-3697_EX-007_Truck_Turn.dwg USER: nheiser
DATE: Apr 19, 2018 9:29am XREFS: 01_C_PBASE 00_C_XBASE

OLSSON ASSOCIATES

OLSSON ASSOCIATES - CIVIL ENGINEERING
MISSOURI CERTIFICATE OF AUTHORITY #
1251 NW Briarcliff Parkway, Suite 50 TEL 816.361.1177
Kansas City, MO 64116 FAX 816.361.1888 www.olssonassociates.com

REV. NO.	DATE	REVISIONS DESCRIPTION
0	04/19/18	INITIAL ISSUE

REVISIONS

TRUCK TURN

KESSLER RIDGE APARTMENTS

LEE'S SUMMIT, MISSOURI

2018

drawn by: NDH
checked by: NDH
approved by: NDH
project no.: 017-3697
drawing no.: EX-005

SHEET
EX-005