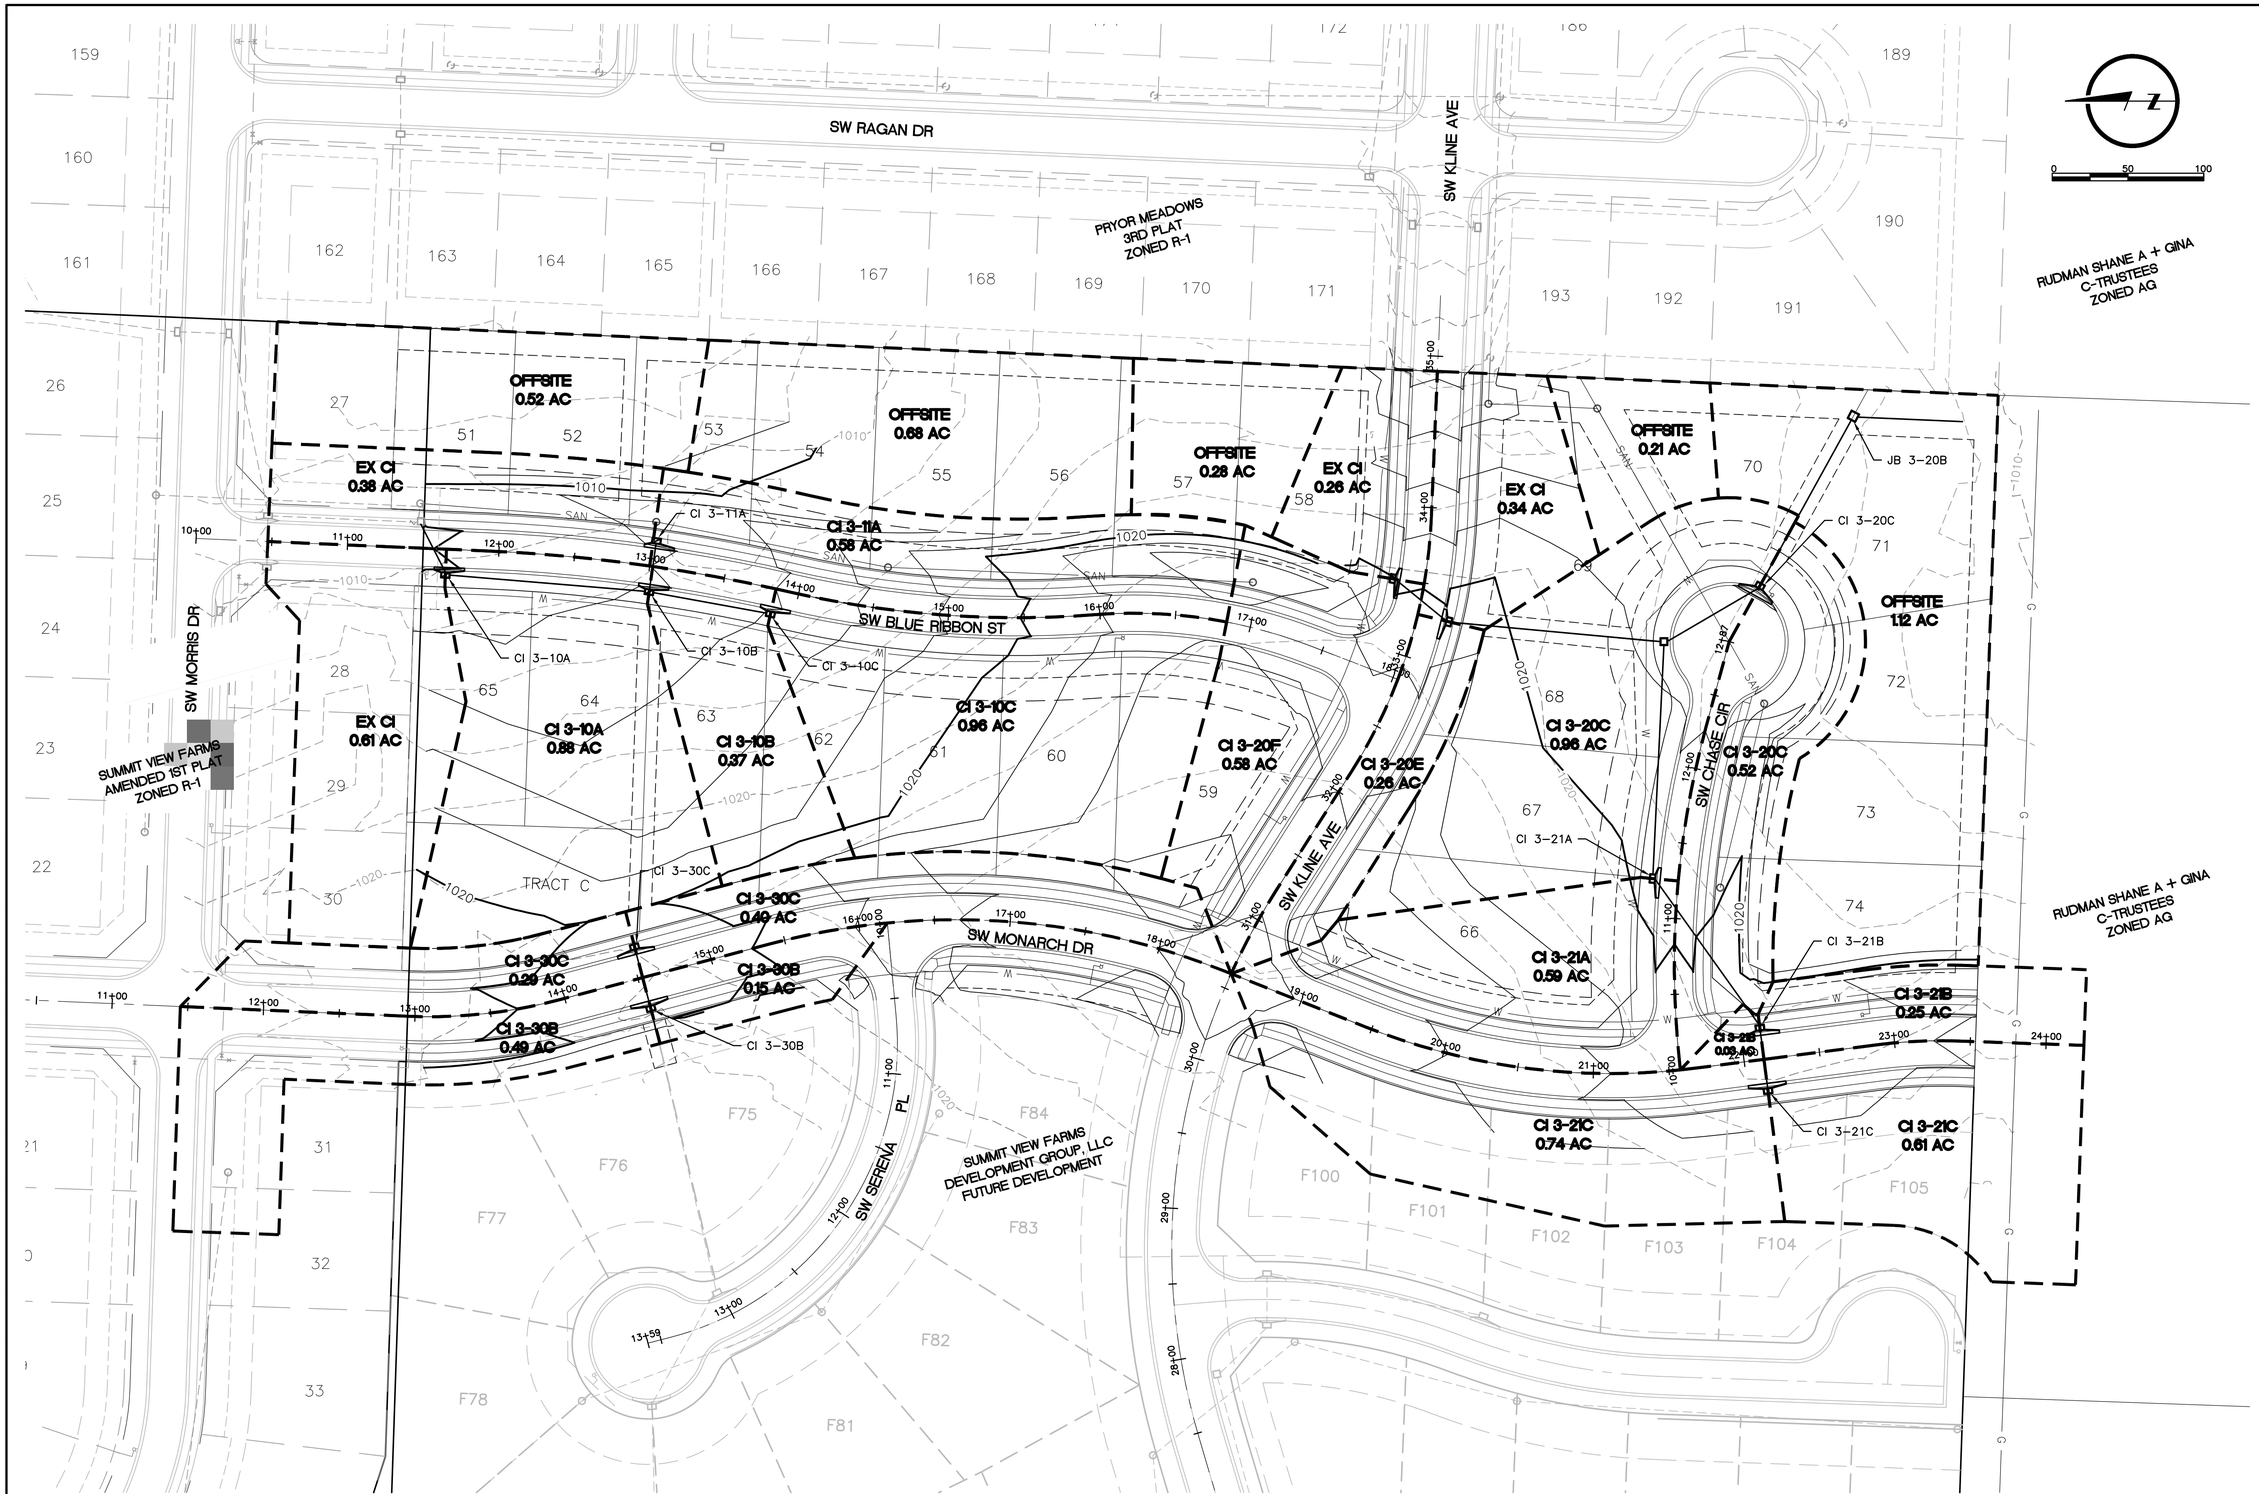

DRAWN BY	AJM
DESIGNED BY	MDM
DATE	JULY 20, 2018
JOB NUMBER-TASK#	0318050.01
BOOK AND PAGE	

REVISIONS

LARKIN LAMP RYNEARSON

9001 State Line Rd., Suite 200 816.361.0440 | P
Kansas City, Missouri 64114 816.361.0045 | F
www.LRA-Inc.com

SUMMIT VIEW FARMS 3RD PLAT
LEE'S SUMMIT, MISSOURI

PAVING, STORM AND SANITARY PLANS

DRAINAGE AREA MAP

LARKIN LAMP RYNEARSON - ENGINEERS
MO Certificate of Authority No. 2013011903

FOR REVIEW

NOT RELEASED FOR CONSTRUCTION

MARK DANIEL MCGHEE JR.
PE - 2008019568

SHEET
11 OF 18

L:\Engineering\0318050 SVFDG Summit View Farms 3rd Plat\DRAWINGS\CONSTRUCTION DRAWINGS\PAV-PLANS\0318050-PAV-DRN-MAP.dwg, 7/20/2018 7:01:13 AM, JAMIE MCMURRY, LARP RYNEARSON & ASSOCIATES