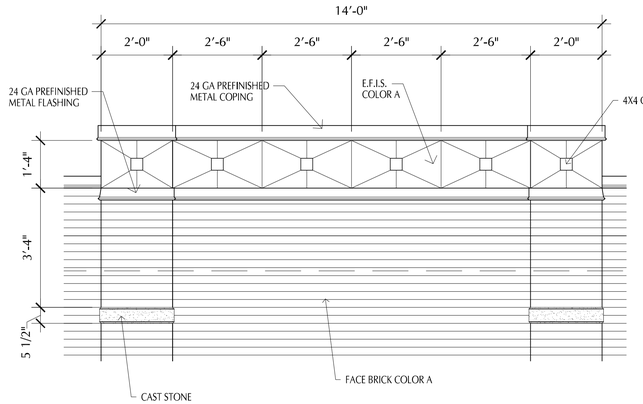

ENLARGED EAST ELEVATION 5

Scale 1/2" = 1'-0"

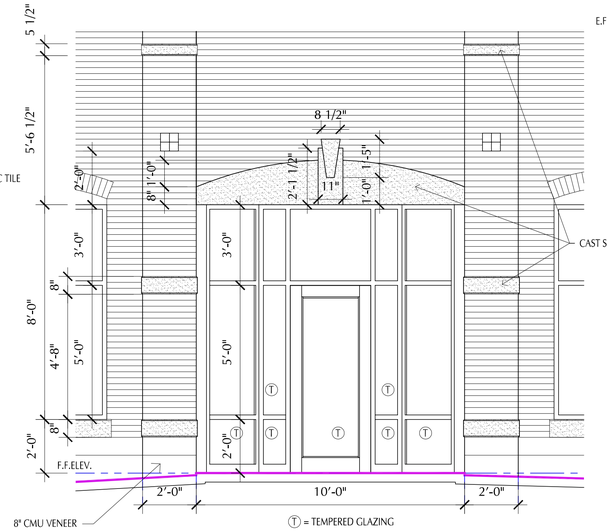

ENLARGED EAST ELEVATION 4

Scale 3/8" = 1'-0"

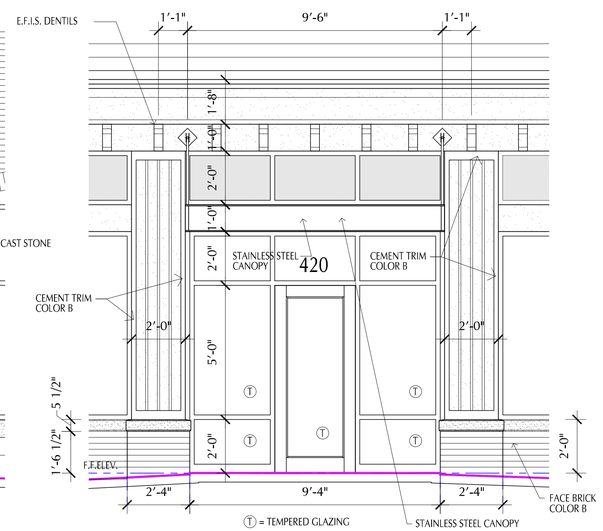

ENLARGED EAST ELEVATION 3

Scale 3/8" = 1'-0"

STOREFRONT DOOR TO HAVE U-FACTOR OF .77 & SHGC.40

STOREFRONT WINDOWS TO HAVE U-FACTOR OF .38 & SHGC.40

EXTERIOR H.M. DOORS TO BE INSULATED U-FACTOR OF .77

NOTE:
ALL EXTERIOR DOORS & WINDOWS TO MEET AT A MIN. 2012 ENERGY CODES

NOTE:
PROVIDE ADDRESS NUMBERS ON STREET SIDE OF BUILDING, MIN. 4" HIGH & .5" WIDE STROKE

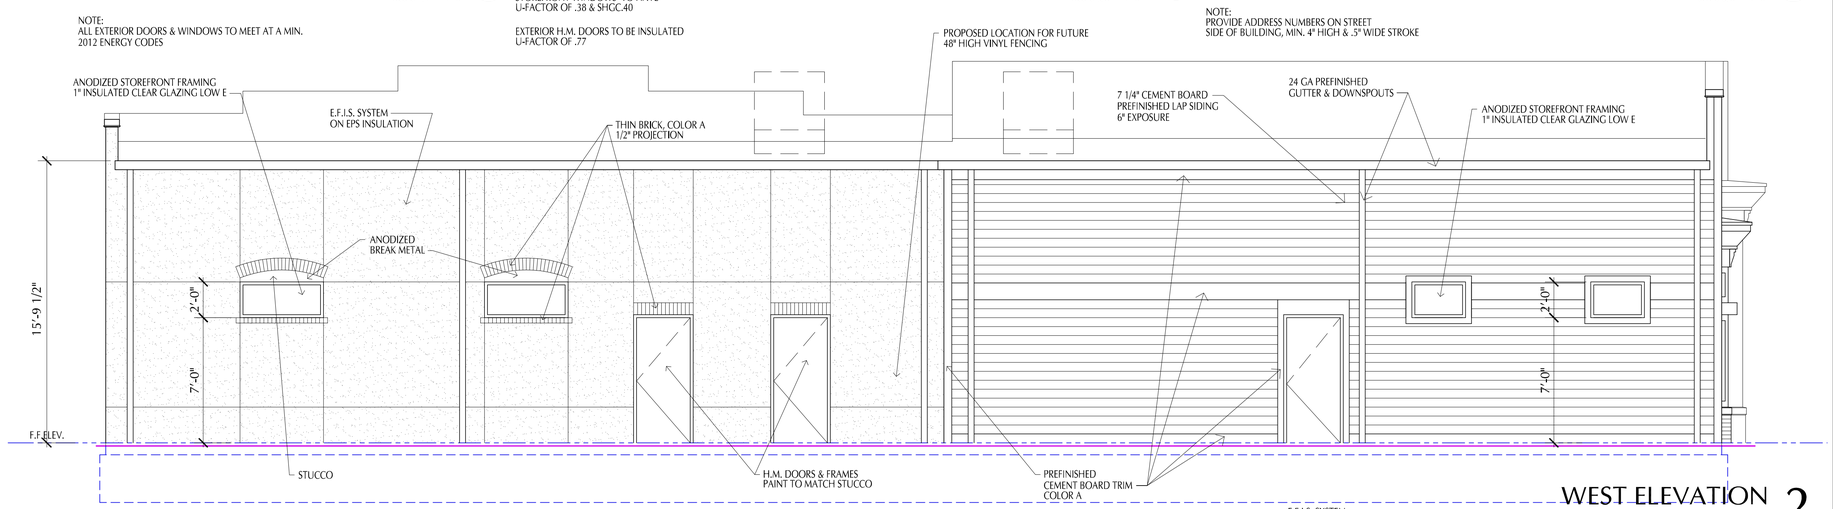

WEST ELEVATION 2

Scale 1/4" = 1'-0"

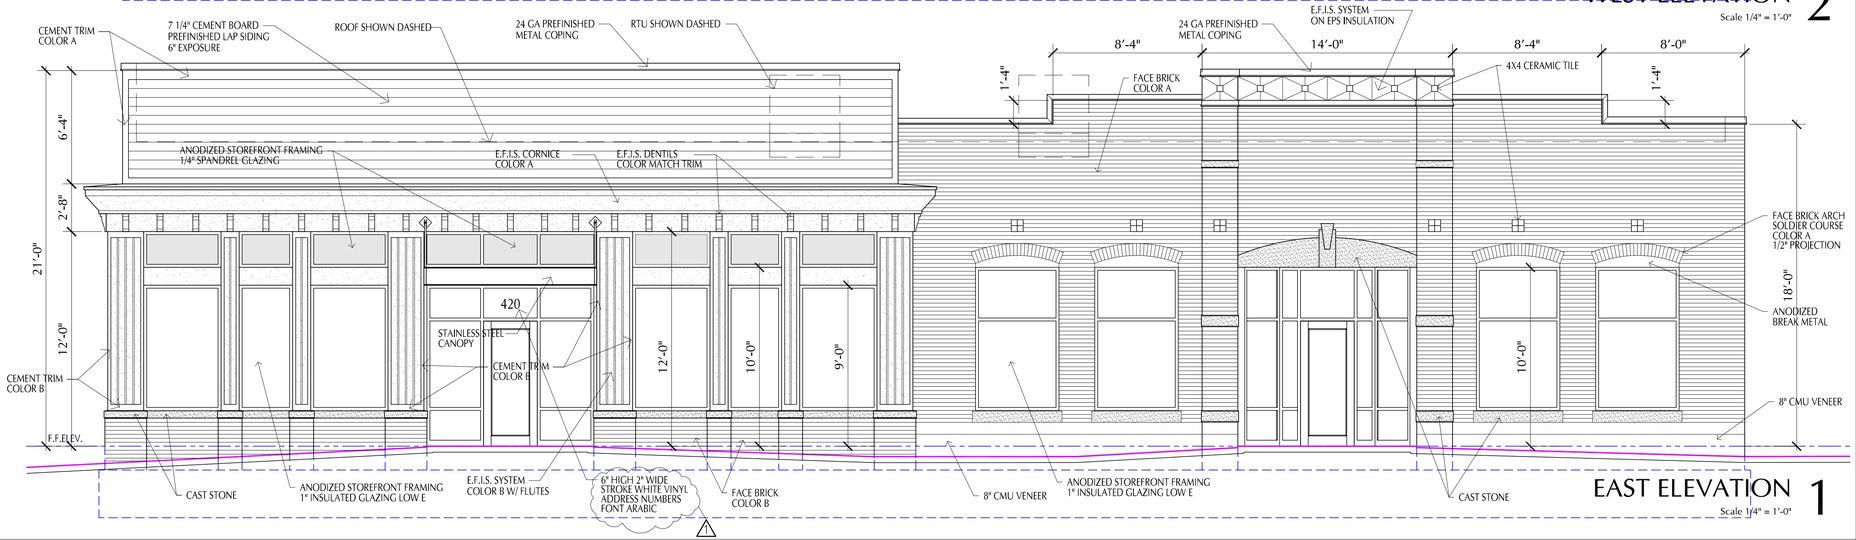

EAST ELEVATION 1

Scale 1/4" = 1'-0"

MATERIAL LIST

MODULAR FACE BRICK COLOR A:
ACME BRICK COMPANY
BURGUNDY HERITAGE TEXTURE
DTP137,127677 OR APPROVED EQUAL

MODULAR FACE BRICK COLOR B:
ACME BRICK COMPANY
INVERNESS HERITAGE TEXTURE
MGP087,782172 OR APPROVED EQUAL

CAST STONE
CONTINENTAL CAST STONE
1100 WHITE STONE

CONCRETE BLOCK COLOR:
MIDWEST BLOCK & BRICK
8"X4"X16" SMOOTH FACE
COLOR: BRONZE

E.F.I.S. COLOR A:
HEAVY TEXTURE
SHERWIN WILLIAMS COLOR
SW 6233 SAMOVAR SILVER

E.F.I.S. COLOR B:
LIGHT MEDIUM TEXURE
SHERWIN WILLIAMS COLOR
SW9142 MOSCOW MIDNIGHT

CEMENT LAP SIDING
JAMES HARDIE LAP SIDING
TEXTURE: CEDARMILL
COLOR: BOOTHBAY BLUE
SIZE: 7.25" X 144", 6" EXPOSURE

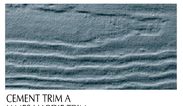

CEMENT TRIM A
JAMES HARDIE TRIM
TEXTURE: SMOOTH
COLOR: PEARL GREY
SIZE AS NOTED ON DRAWINGS

CEMENT TRIM B
JAMES HARDIE TRIM
TEXTURE: SMOOTH
COLOR: IRON GREY
SIZE AS NOTED ON DRAWINGS

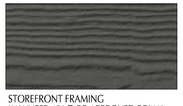

STOREFRONT FRAMING
KAWNEER 451 T OR APPROVED EQUAL BLACK

EXTERIOR GLAZING 1" INSULATED PPG
PACIFICA + SOLARBAN 60
SPANDREL ICD: 6-3130 OCEAN CRUISE

DISCLAIMER
I, CHRISTOPHER L. HERRE, AIA, REGISTERED ARCHITECT AND A REPRESENTATIVE OF ROSE DESIGN GROUP, INC., DO HEREBY ACCEPT PROFESSIONAL RESPONSIBILITY AS REQUIRED BY THE PROFESSIONAL REGISTRATION LAWS OF THIS STATE FOR THE ARCHITECTURAL DESIGN DRAWINGS CONSISTING OF ALL 8 SHEETS. I HEREBY DISCLAIM RESPONSIBILITY FOR ALL OTHER DRAWINGS IN THE CONSTRUCTION DOCUMENT PACKAGE, THEY BEING THE RESPONSIBILITY OF OTHER DESIGN PROFESSIONALS WHOSE SEALS AND SIGNED STATEMENTS MAY APPEAR ELSEWHERE IN THE CONSTRUCTION DOCUMENT PACKAGE.

Christopher L. Herre

STATE OF MISSOURI
CHRISTOPHER LEE HERRE
NUMBER A-5161
REGISTERED ARCHITECT

CHRISTOPHER L. HERRE - ARCHITECT
MO# A-5161

ROSE DESIGN GROUP INC.
ARCHITECTS ■ PLANNERS
A Division of Rose Design Build
913-782-0777 FAX: 913-782-0998
P.O. BOX 100 OLATHE, KS 66051
MISSOURI STATE CERTIFICATE OF AUTHORITY # 2008034845
www.BuildWithRose.com

GoodVets

PROPOSED BUILDING FOR:
GOODVETS
420 SW LONGVIEW BLVD
LEE'S SUMMIT, JACKSON COUNTY, MO

NO.	DESCRIPTION	DATE
1	CITY COMMENT REVISIONS	07-21-18

PROJECT NUMBER 18007
DATE ISSUED: 07 / 11 / 18

SHEET NUMBER
A3.0

BUILDING ELEVATIONS

Aug 06, 2018 – 1:33pm – USER chrisb
T:\Rose\Drawings-Current\18007 GoodVets Lee's Summit\Production\Planning & Zoning\Architectural\A3.0 BUILDING ELEVATIONS.dwg
CONFIDENTIAL AGREEMENT: THIS DOCUMENT IS THE PROPERTY OF ROSE DESIGN GROUP, INC. AND IS SUBJECT TO RETURN UPON REQUEST. THE DOCUMENT INCLUDES CONFIDENTIAL AND PROPRIETARY INFORMATION OF ROSE CONSTRUCTION CO., INC. AND IS LOANED IN CONFIDENCE WITH THE UNDERSTANDING THAT IT WILL NOT BE COPIED OR REPRODUCED WITHOUT THE EXPRESS WRITTEN PERMISSION OF, AND THAT NEITHER THE DOCUMENT NOR THE INFORMATION CONTAINED THEREIN WILL BE REVEALED TO DESIGN GROUP, INC. OR ALL PATENT RIGHTS ARE RESERVED.