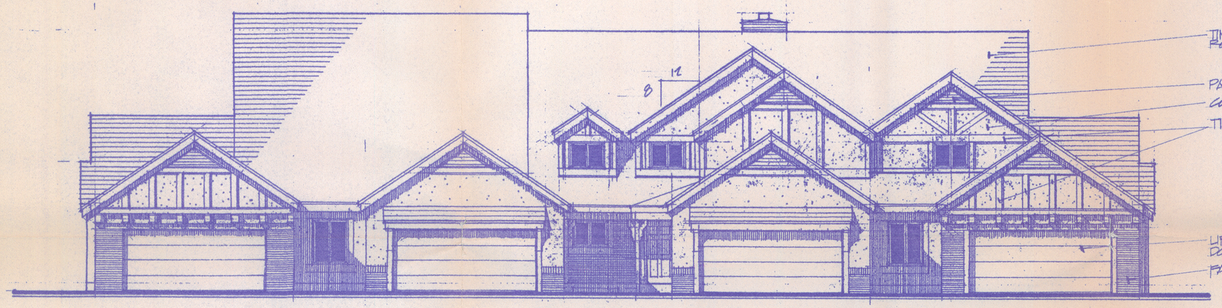

FRONT ELEVATION - FOURPLEX
1/8"=1'-0"

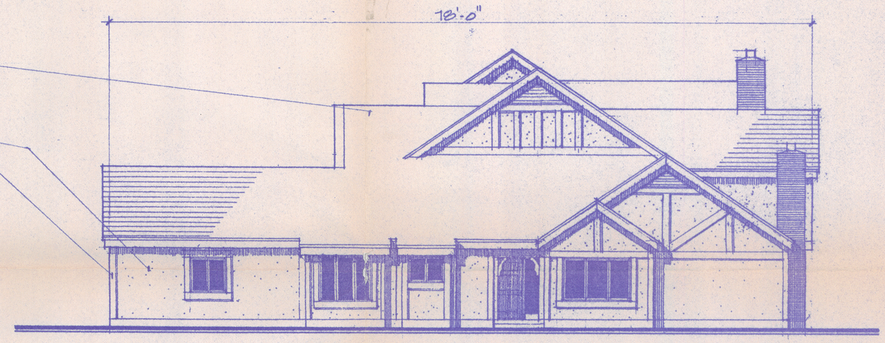

SIDE ELEVATION - RIGHT END
1/8"=1'-0"

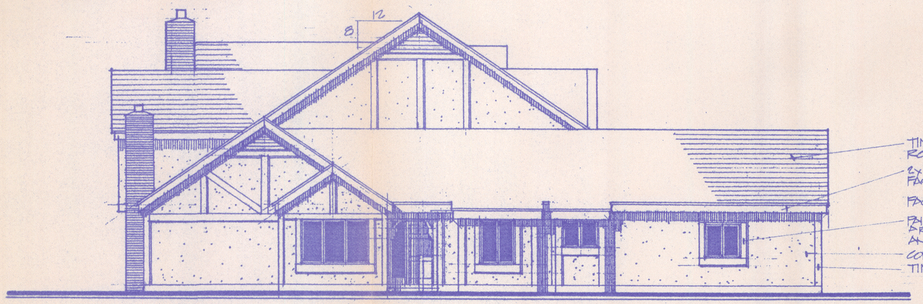

SIDE ELEVATION - LEFT END
1/8"=1'-0"

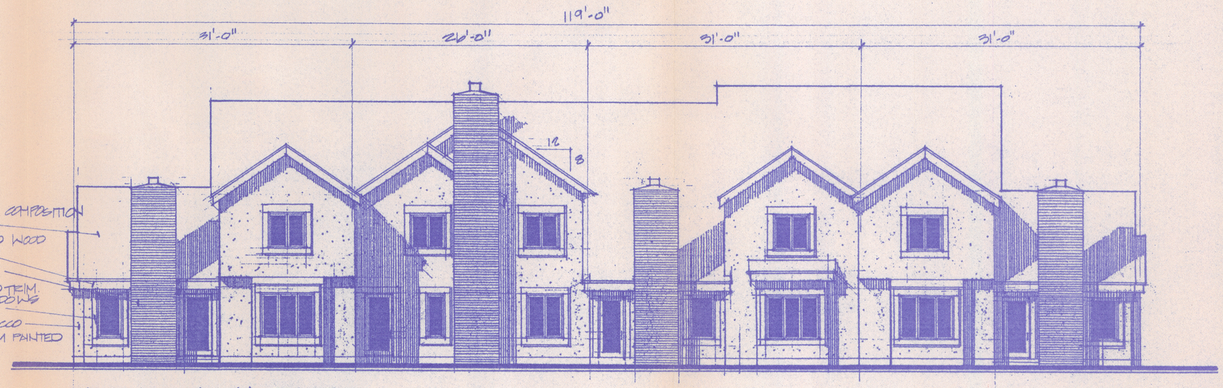

REAR ELEVATION - FOURPLEX
1/8"=1'-0"

2000 001
2000 003
2000 002

RECEIVED
FEB 17 2000
COMMUNITY DEVELOPMENT

FILENAME: CONCEPT4.DWG
PLOT SCALE: 1=100
REV, DRAFTER:
DATE:
XREF NAME: B2CON.DWG
XREF BASE:
XREF ROT.:
LOCATION ON NETWORK:
L:\PROJECT\99118301\CONCEPT4.DWG

No.	DATE	BY	REVISION

DATE: 12/09/99
DESIGNED BY: WAS
DRAWN BY: WAS
CHECKED BY: SAC

E. T. ARCHER CORPORATION

CORPORATE OFFICE: 324 E. 11th ST. Suite 2305
Kansas City, MO. 64106
816-471-1255 • FAX 816-471-1480

- 6300 NALL, P.O. BOX 430, SHAWNEE MISSION, KS 66201 • 913-362-9783 • FAX 913-362-6847
- 187 E. DAVID, P.O. BOX 969, FORSYTH, MO 65653 • 417-546-3218 • FAX 417-546-5324
- 715 MAIN, HIGGINSVILLE, MO 64037 • 816-584-7220 • FAX 816-584-6330
- 355 CARPENTER DRIVE, HOLLISTER, MO 65672 • 417-334-7817 • FAX 417-334-8912
- 306 S.E. WILSON, LEE'S SUMMIT, MO 64063 • 816-525-8741 • FAX 816-525-8631
- 1007 HAUCK DR. SUITE B, P.O. BOX 537, ROLLA, MO 65402 • 314-364-3420 • FAX 314-364-4170
- 255 SO. UNION, SPRINGFIELD, MO 65802 • 417-865-4083 • FAX 417-865-4085
- 2745 W. CLAY, SUITE K, P.O. BOX 937, ST. CHARLES, MO 63302 • 314-940-9922 • FAX 314-940-8930

ELEVATIONS FOR ATTACHED VILLAS
WOODLAND GLEN

FOR:
WOODLAND DEVELOPMENT, L.L.C.

PROJECT NO. 99118301

DRAWING NO. A2

D:\drawing\other\concept4.dwg Wed Dec 15 10:54:54 1999