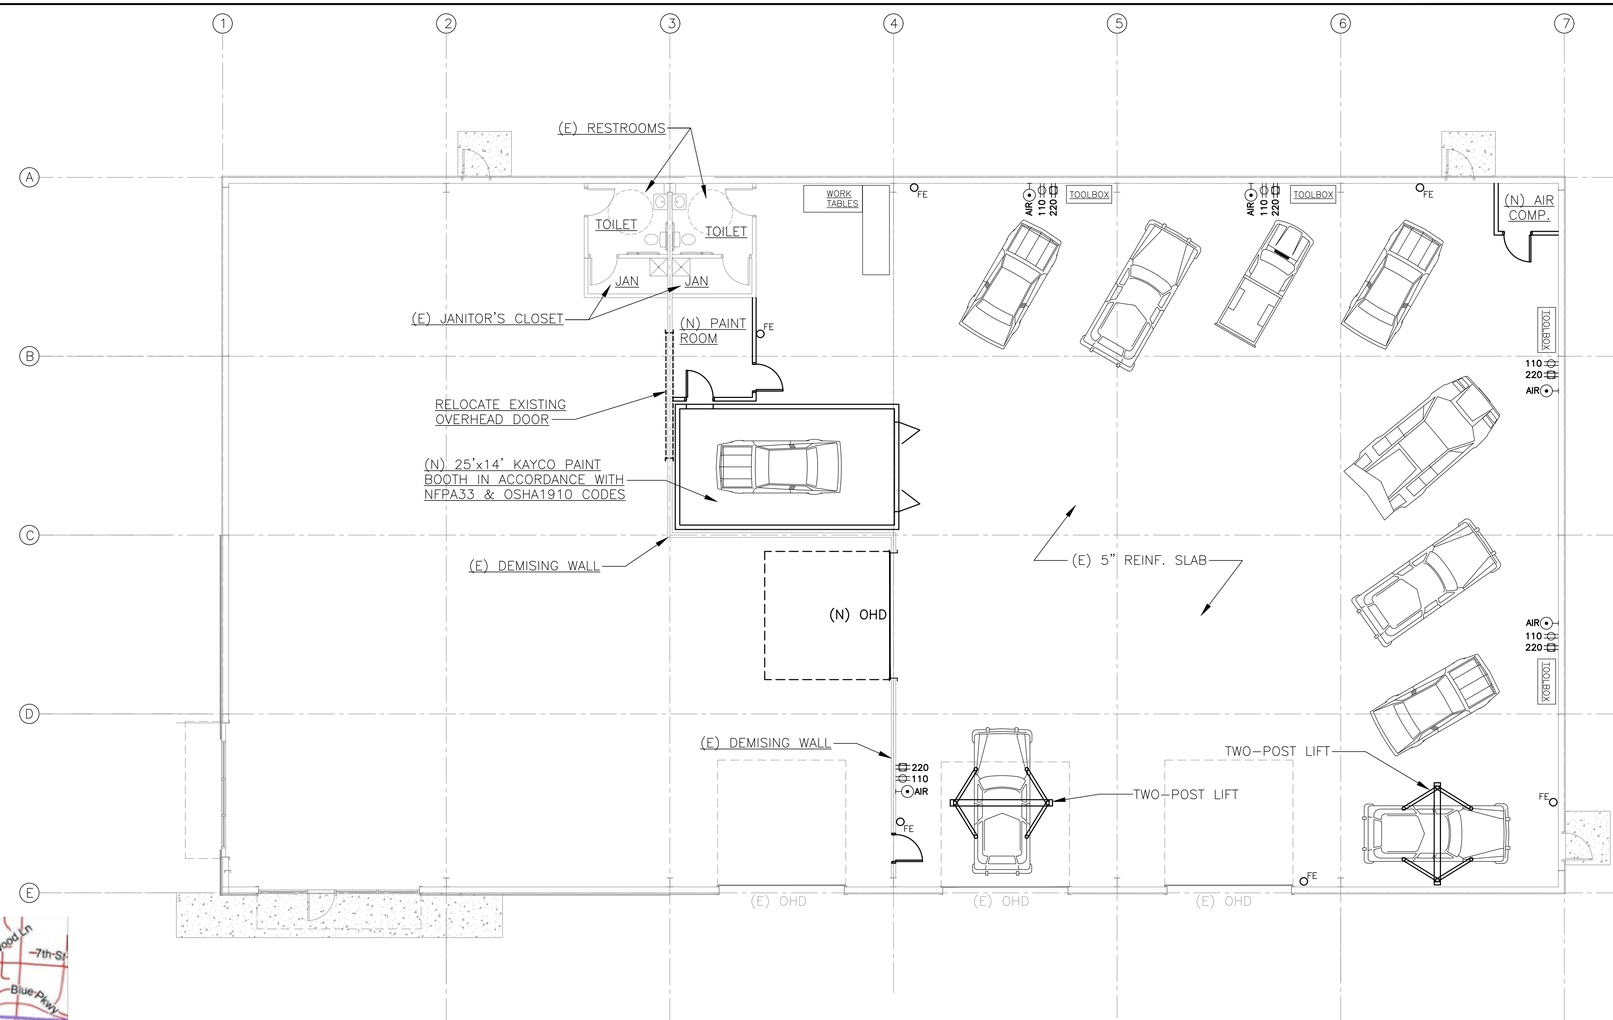

1 NEW TENANT REVISED FLOOR PLAN
1/8" = 1'-0"

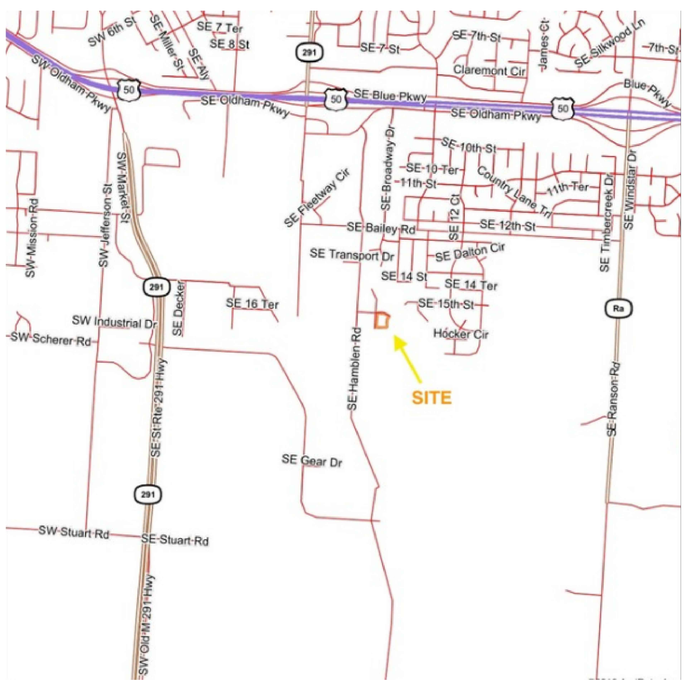

2 LOCATION MAP
NOT TO SCALE

SEAL:

THE RESTOMOD STORE
TENANT FINISH

1510 SE KINGSPOINT DR
LEES SUMMIT, MO 64081

Hirst and Associates P.C.
ARCHITECTS & PLANNERS
C.M. HIRST
3810 Beechwood Dr. – Lee's Summit, MO 64064-1866
Phone: 816-225-2550
Email: sigmirst@sbcglobal.net

NOTICE:

THE PROFESSIONAL SERVICES of the Consultant and or Architect are undertaken for and are performed in the interest of the Project Owner. No contractual obligation is assumed by the Consultant and/or the Architect for the benefit of any other entity involved in this Project.

EXISTING CONDITIONS: The Consultant / Architect disclaims any responsibility for the existing building structure, site conditions, existing construction elements, or any other documents, drawings, or other instruments relotiled to or intended to be used for any part or parts of the project, which do not bear the Architect's seal.

THIS DRAWING has been prepared by the Architect, or under his supervision. This Drawing is provided as an instrument of service by the Consultant / Architect and is intended for use on this project only. Pursuant to the Architectural Works Copyright Protection Act of 1990, all drawings, specifications, ideas and designs, including the overall form, arrangement and combination of spaces and elements appearing herein, constitute the original, copyrighted work of the Consultant/Architect. Any reproduction, use, or disclosure of information collected herein without the prior written consent of the Architect is strictly prohibited. (C) Copyright 2005 Hirst & Associates

GENERAL NOTES:

Comply with all laws, code and ordinances of authorities, authorities having jurisdiction, and with requirement of the Landlord and / or sub-division restrictions if applicable.

Verify actual conditions and dimensions prior to construction.

Commencement of work constitutes verification and acceptance of existing conditions.

Calculate and measure required dimensions, do not scale the drawings unless otherwise directed. Application of a material or equipment item to work installed by others constitutes acceptance of that work, and assumption of responsibility for satisfactory installation.

Dimensions shown are to face of sheathing, unless otherwise indicated.

REVISIONS:

PROJECT NO.:

DATE: 4/29/2019

DRAWN BY: H

CADD FILE: A1

CITY APPLICATION #:

COPYRIGHT © 2005 HIRST AND ASSOCIATES P.C.

SHEET NO.: A1