DRAINAGE MAP

SCALE: 1" = 10'

0 5' 10' 20'

North

LABEL	AREA (AC.)
(1)	0.06
(2)	0.55
(3)	0.04
(4)	0.01
(5)	0.07
(6)	0.03
(7)	0.07
(8)	0.03

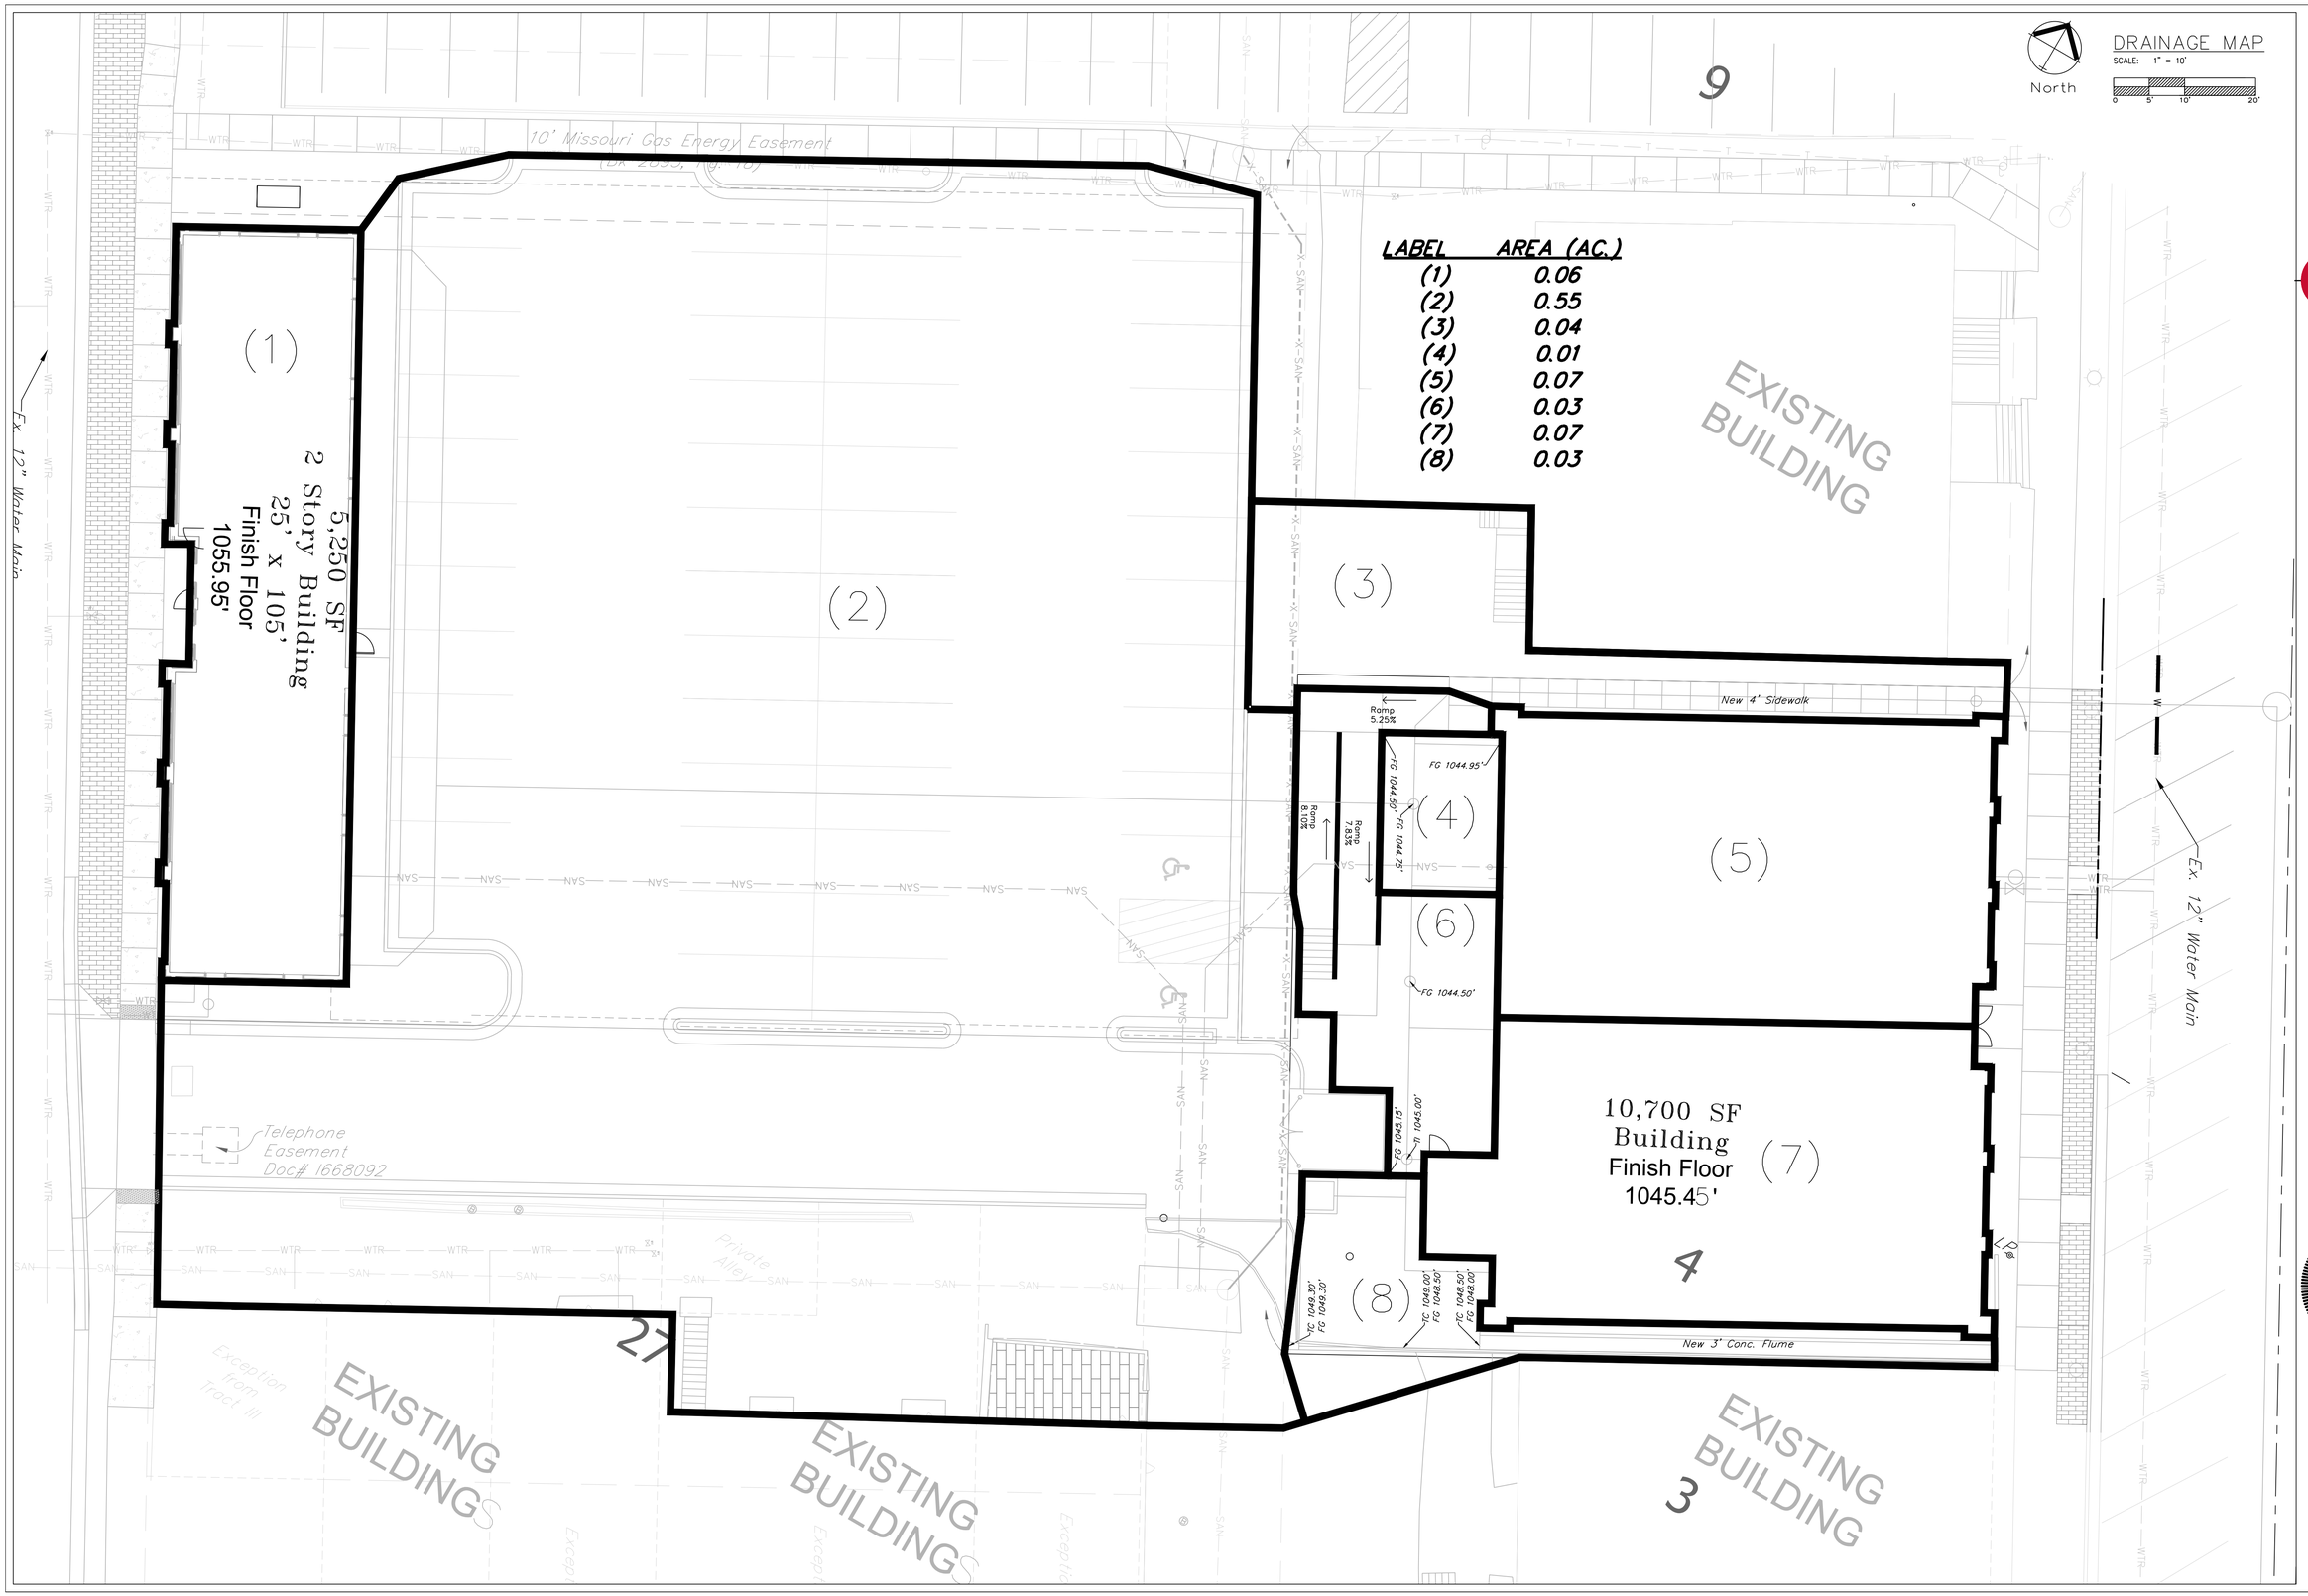

ENGINEERING SOLUTIONS
ENGINEERING & SURVEYING
50 SE 30TH STREET
LEE'S SUMMIT, MO 64082
P:(816) 623-9888 F:(816)623-9849

Professional Registration
Missouri
Engineering 2005002186-D
Surveying 2005008319-D
Kansas
Engineering E-1695
Surveying LS-218
Oklahoma
Engineering 6254
Nebraska
Engineering CA2821

Construction Plans for:
Reece Nichols
Lee's Summit, Jackson County, Missouri

Project: REECE AND NICHOLS, LSMO

Issue Date: January 28, 2019

DRAINAGE MAP
Construction Plans for:
Reece Nichols
Lee's Summit, Jackson County, Missouri

STATE OF MISSOURI
MATTHEW J. SCHLICHT
NUMBER
PE-2006019708
PROFESSIONAL ENGINEER

Matthew J. Schlicht
MO PE 2006019708
KS PE 19071
OK PE 25226

REVISIONS

1 Revised 4/2/19
2 Revised 5/8/19
3 Revised 6/6/19
4 Revised 6/20/19

C.203