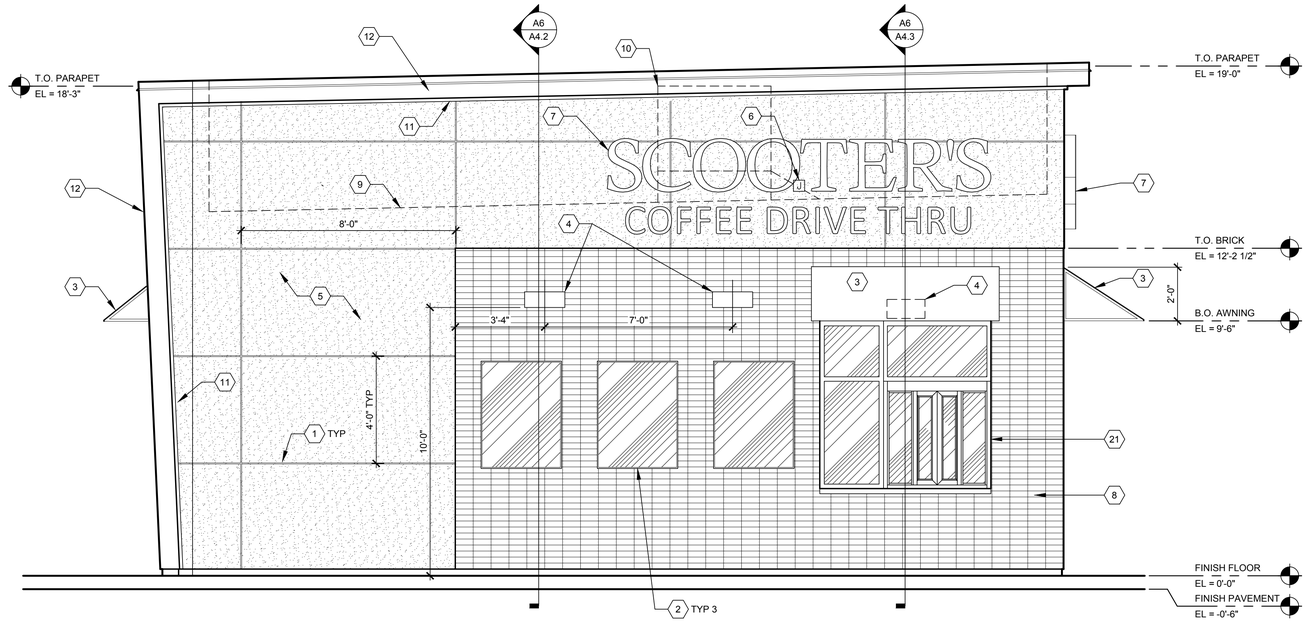

J1 SIDE EXTERIOR ELEVATION

SCALE: 3/8" = 1'-0"

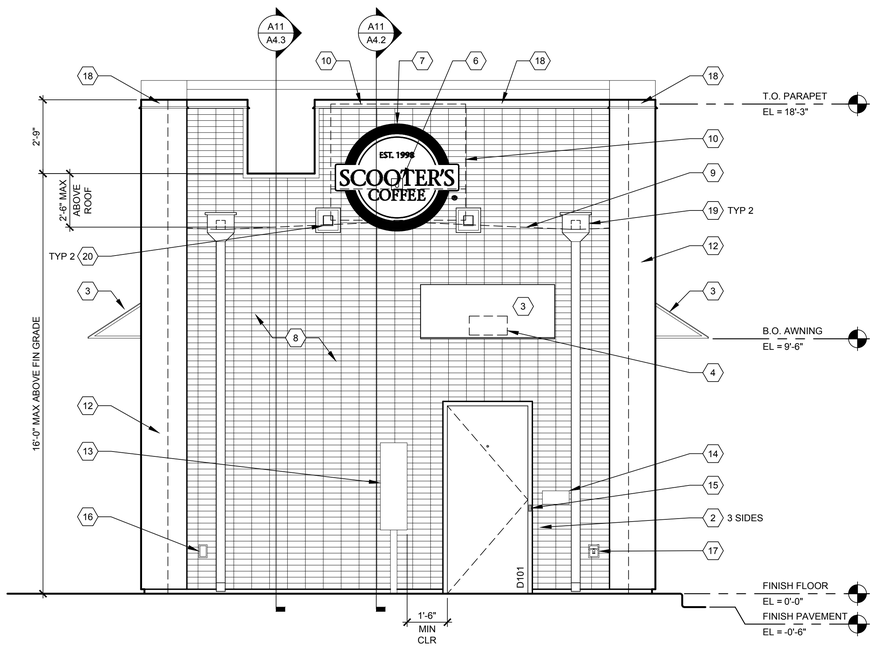

A1 REAR EXTERIOR ELEVATION

SCALE: 3/8" = 1'-0"

SHEET KEYNOTES

1. EIFS AESTHETIC REVEAL
2. 36" x 48" SHADOW BOX DISPLAY CASE.
3. AWNING, COLOR: RED BY OWNER.
4. WALL MOUNTED LIGHT FIXTURE, SEE ELECTRICAL.
5. EXTERIOR INSULATION FINISH SYSTEM, COLOR: SKYLINE STEEL SW1015.
6. CONTRACTOR SHALL PROVIDE POWER FOR EXTERIOR SIGNAGE WIREWAY ON PARAPET WALL INTERIOR
7. SIGNAGE UNDER SEPARATE PERMIT.
8. THIN BRICK VENEER, ENDICOTT, SMOOTH FACE, COLOR: MANGANESE IRONSPOT.
9. ROOF LINE BEYOND
10. ROOF TOP UNIT BEYOND
11. LED LIGHT BAND
12. METAL FASCIA/SOFFIT AND REAR ELEVATION ACCENTS - BLACK
13. SES PANEL, SEE ELECTRICAL
14. MAILBOX, BY OWNER
15. DOOR BELL
16. ELECTRICAL OUTLETS, SEE ELECTRICAL.
17. FREEZE PROOF WALL HYDRANT, SEE PLUMBING.
18. METAL CAP FLASHING, BLACK
19. METAL THRU-WALL SCUPPER, CONDUCTOR HEAD & DOWNSPOUT, BLACK. SEE G12/A6.0
20. METAL THRU-WALL OVERFLOW SCUPPER. SEE M12/A6.0
21. ALUMINUM PICK-UP WINDOW. COLOR: BLACK
22. ALUMINUM STOREFRONT WINDOW. COLOR: BLACK

LEGEND

- XXX / X - DOOR NUMBER, SEE A5.0
- X - WINDOW TYPE, SEE A5.0
- SECTION
  - # - SECTION NUMBER
  - XXXX - SHEET SECTION SHOWN ON SIM = SIMILAR, OH = OPPOSITE HAND

WARMAN ARCHITECTURE+DESIGN
1735 SWIFT AVE.
NORTH KANSAS CITY, MISSOURI 64116
V. 816.474.2233 F. 816.474.1051
Missouri State Certificate of Authority #ARC 000745

KATHLEEN ANN WARMAN - ARCHITECT
MO # A-5819

Scooter's Coffeehouse Remodel
855 NE Woods Chapel Rd
Lee's Summit, MO

EXTERIOR ELEVATIONS

Loving Cup, LLC
dba Scooter's Coffee
200 NE Woods Chapel Rd
Lee's Summit, MO 64064

REVISIONS

#	BY	DATE	SOURCE

DATE:	09.08.19
DESIGNED BY:	KAW
DRAWN BY:	JDE
APPROVED BY:	KAW

SHEET NUMBER
A2.0

JOB NUMBER
5448-19