SIDE EXTERIOR ELEVATION
SCALE: 3/8" = 1'-0"

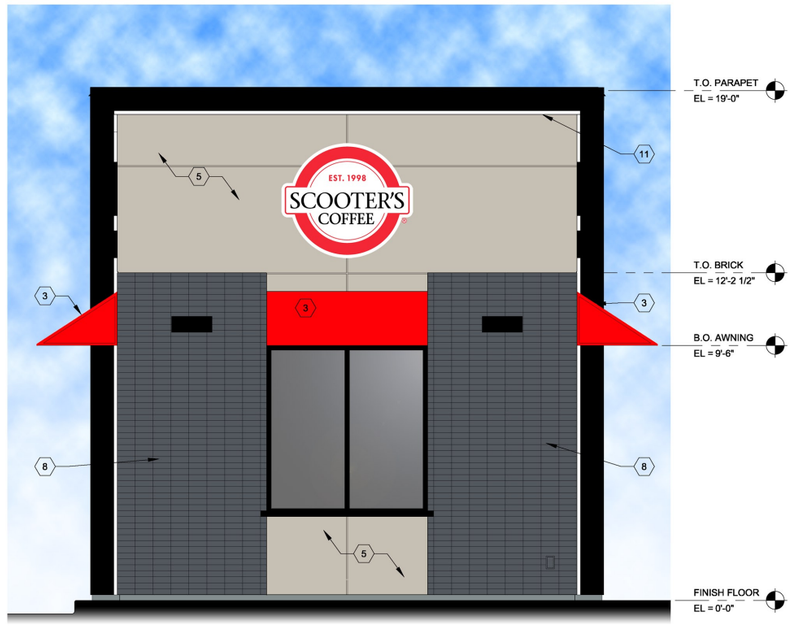

FRONT EXTERIOR ELEVATION
SCALE: 3/8" = 1'-0"

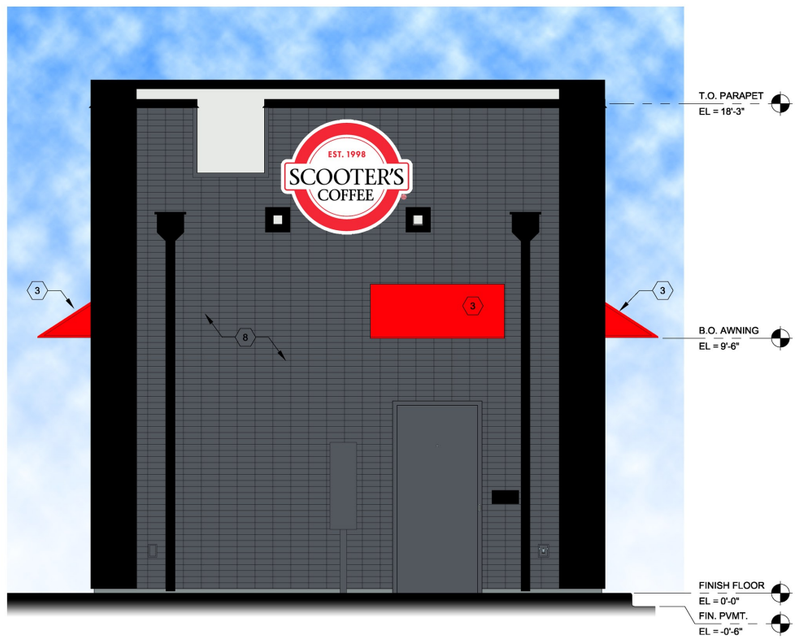

REAR EXTERIOR ELEVATION
SCALE: 3/8" = 1'-0"

SIDE EXTERIOR ELEVATION
SCALE: 3/8" = 1'-0"

SHEET KEYNOTES

3. AWNING, COLOR: RED BY OWNER.
5. EXTERIOR INSULATION FINISH SYSTEM, COLOR: SKYLINE STEEL SW1015.
8. THIN BRICK VENEER, ENDICOTT, SMOOTH FACE, COLOR: MANGANESE IRONSPOT.
11. LED LIGHT BAND

WARMAN ARCHITECTURE+DESIGN
1735 SWIFT AVE.
NORTH KANSAS CITY, MISSOURI 64116
V. 816.474.2233 F. 816.474.1051
Missouri State Certificate of Authority #ARC 000745

KATHLEEN ANN WARMAN - ARCHITECT
MO # A-5819

Scooter's Coffeehouse Remodel
855 NE Woods Chapel Rd
Lee's Summit, MO

EXTERIOR ELEVATIONS

Loving Cup, LLC
dba Scooter's Coffee
200 NE Woods Chapel Rd
Lee's Summit, MO 64064

REVISIONS

#	BY	DATE	SOURCE

DATE:	09.08.19
DESIGNED BY:	KAW
DRAWN BY:	JDE
APPROVED BY:	KAW

SHEET NUMBER
A2.0

JOB NUMBER
5448-19