


1/2" = 1'-0"

## ISLAND (ENTRY) SIDE SECTION M29

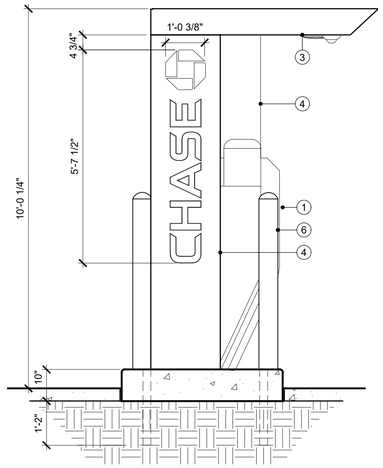


1/2" = 1'-0"

## ISLAND (EXIT) SIDE ELEVATION M21




1/2" = 1'-0"
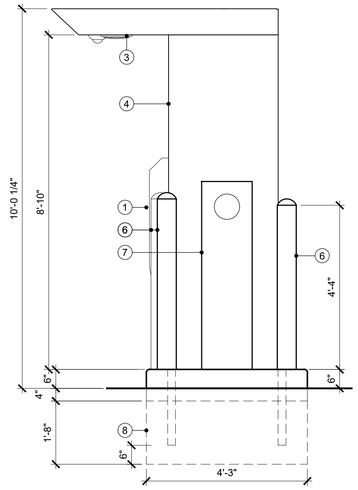
## ENLARGED ISLAND PLAN A01

1. AUTOMATIC TELLER MACHINE.
2. LIGHT STANDARD. RE: Q15/A31 & ELECTRICAL
3. PRE-MANUFACTURED ATM CANOPY
4. PRE-MANUFACTURED ATM CANOPY UPRIGHTS
5. OVERHEAD CLEARANCE POLE/BAR. RE: Q08/A31
6. BOLLARD. RE: Q01/A31
7. MILBANK METER PEDESTAL. RE: ELECTRICAL
8. CONCRETE FOOTINGS/FOUNDATIONS. EASE ALL EXPOSED EDGES

## ISLAND KEY NOTES A29

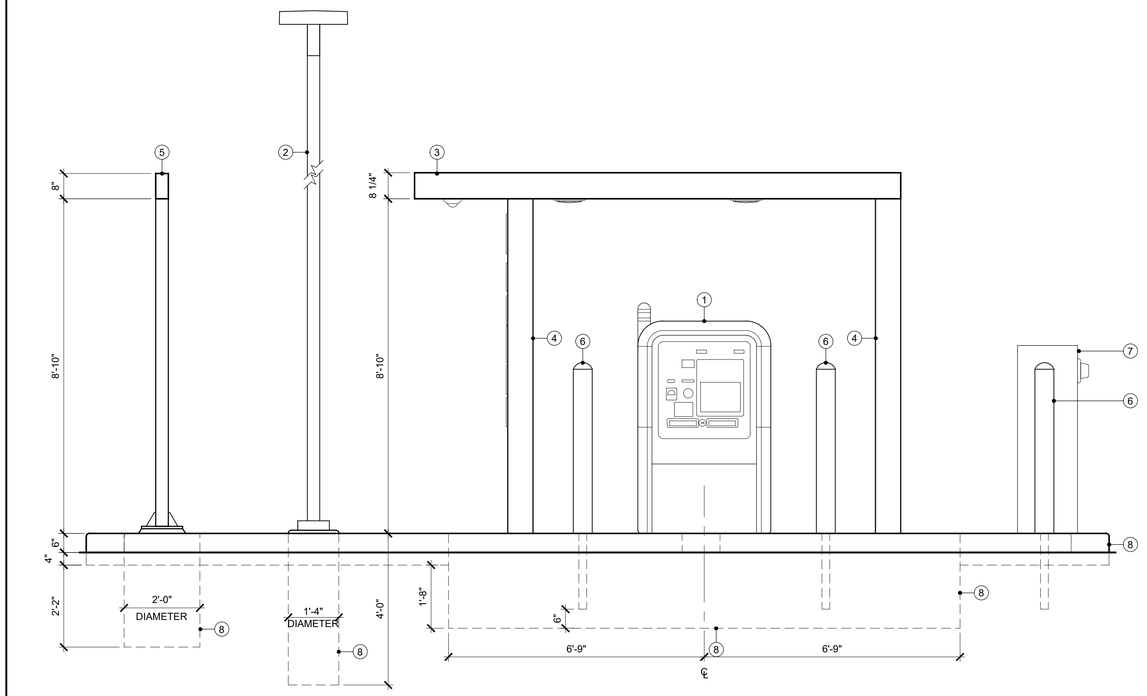


1/2" = 1'-0"

## ISLAND SECTION A21

CHASE

GOLDEN SANDS
GENERAL CONTRACTORS

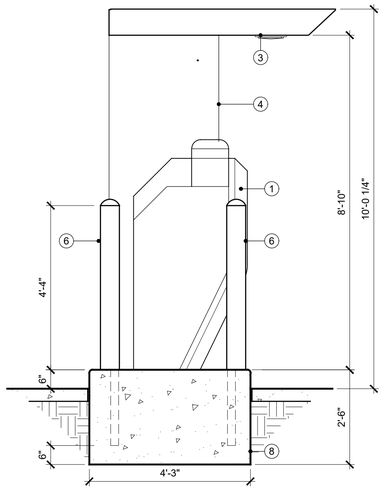RMTA

2000 SHAWNEE MISSION PARKWAY
STE 100 MISSION WOODS, KS 66205
TEL 816 502 1500 FAX 816 842 1878

REES MASILIONIS TURLEY ARCHITECTURE, LLC
MISSOURI CERTIFICATE OF AUTHORITY # 00918

MATTHEW MASILIONIS - ARCHITECT
MISSOURI # A-6005

I have prepared the drawings and assume responsibility for the sheets numbered with an "A" prefix for the project named below.

Other drawings and specifications attached for the above-mentioned project have been by and are the responsibility of the licensed engineer whose stamp and firm appear on that sheet.

The Architect is not responsible for the design of the mechanical, electrical, plumbing, civil, landscaping, structural, signage (not specified), fire sprinkler or fire suppression systems; and does not take responsibility for the compliance of these areas with the laws of the above governmental entities. The architect is not responsible for materials, components or equipment, as well as the method in which they are installed on the project by others. The Architect is not hired or responsible for certification, during construction or upon completion of construction. The Architect is not responsible for improper operation due to faulty installation or product failure during construction or after completion of construction when operation has begun by the landlord or tenant.

The licensed professional whose stamp appears on sheets other than those specifically noted above shall be responsible for those items in paragraph three.

PROJECT

# BLUE PARKWAY & JEFFERSON ST. DRIVE-UP ATM

276 SW BLUE PARKWAY
LEE'S SUMMIT, MISSOURI 64063

SHEET TITLE

## ELEVATIONS

PROJECT NUMBER
2019033.060

SHEET AUTHOR
TEM

CHECKED BY
RAB

DATE
JUNE 10, 2020

© 2019 Rees Masilionis Turley Architecture, LLC
All rights reserved. No part of this document may be reproduced or utilized in any form without the prior written authorization of Rees Masilionis Turley Architecture, LLC.

SHEET NUMBER

# A21

RMTA.BIZ