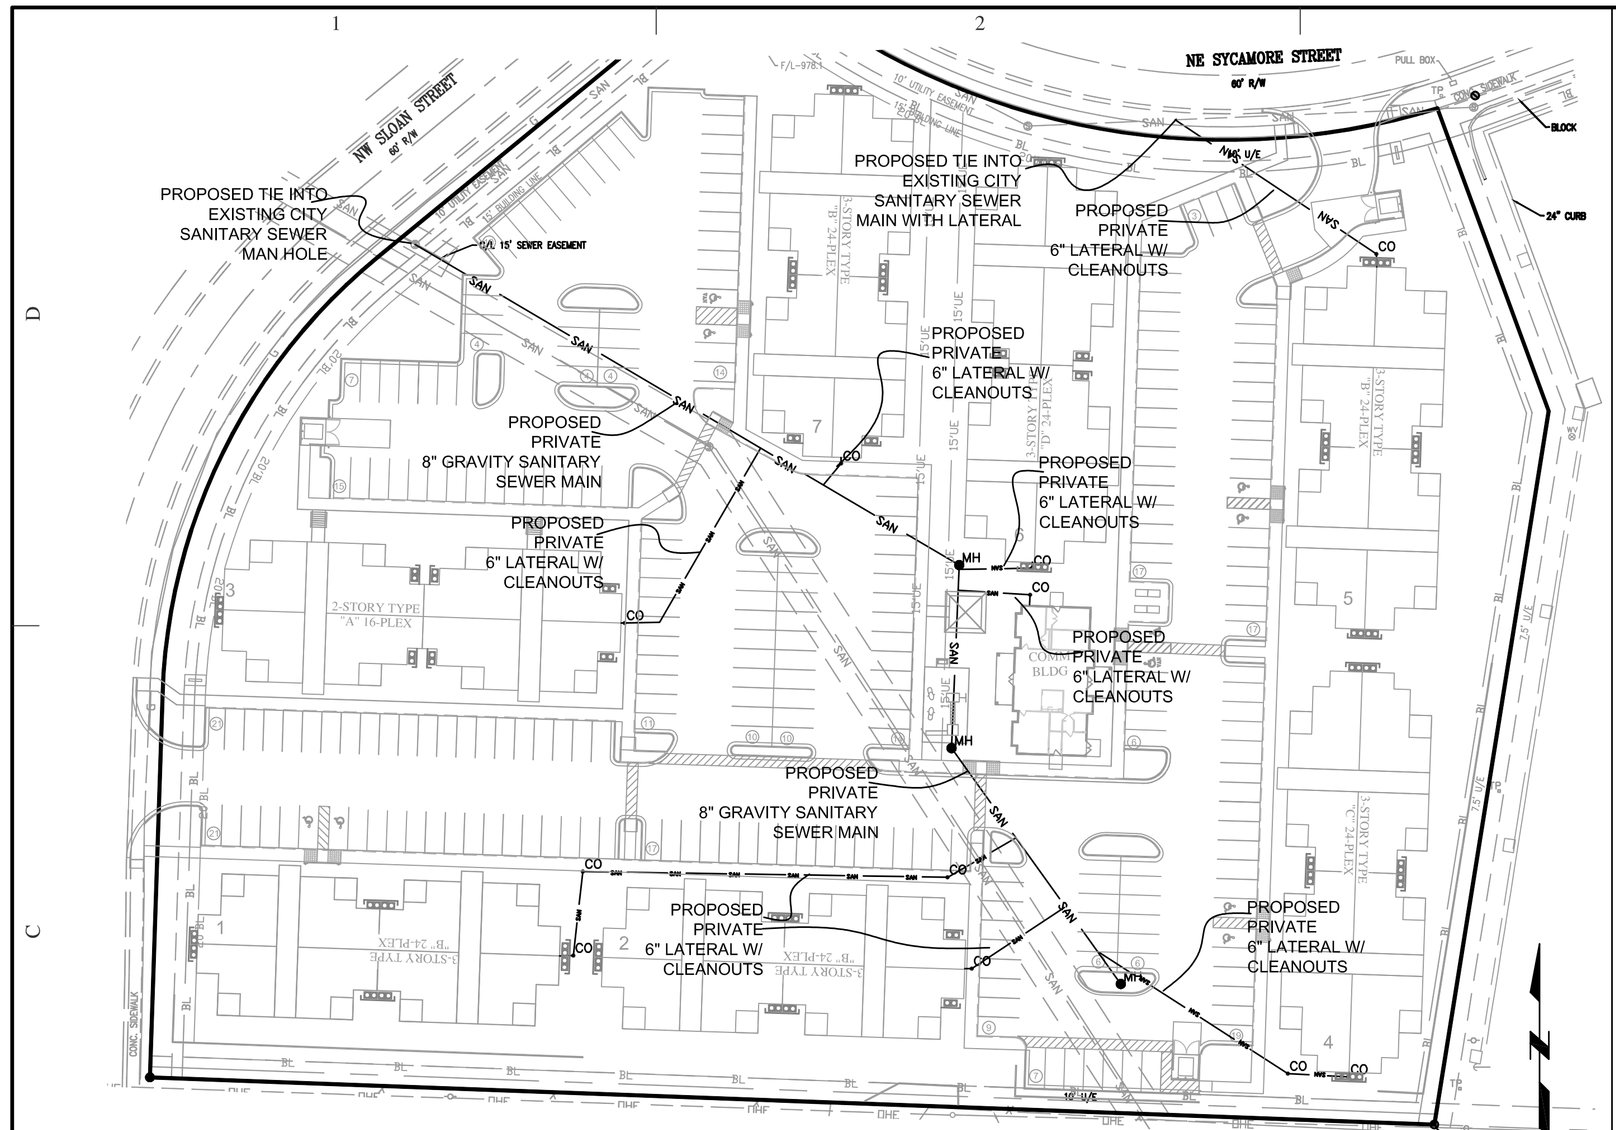

PRIVATE SANITARY CONNECTION PLAN

UTILITY NOTES:
1. ALL SANITARY SEWER MAINS SHALL BUILT TO CITY STANDARDS.
2. ALL SANITARY MAINS AND SERVICES SHALL BE PRIVATE.

50 0 50
1"=50' HOR

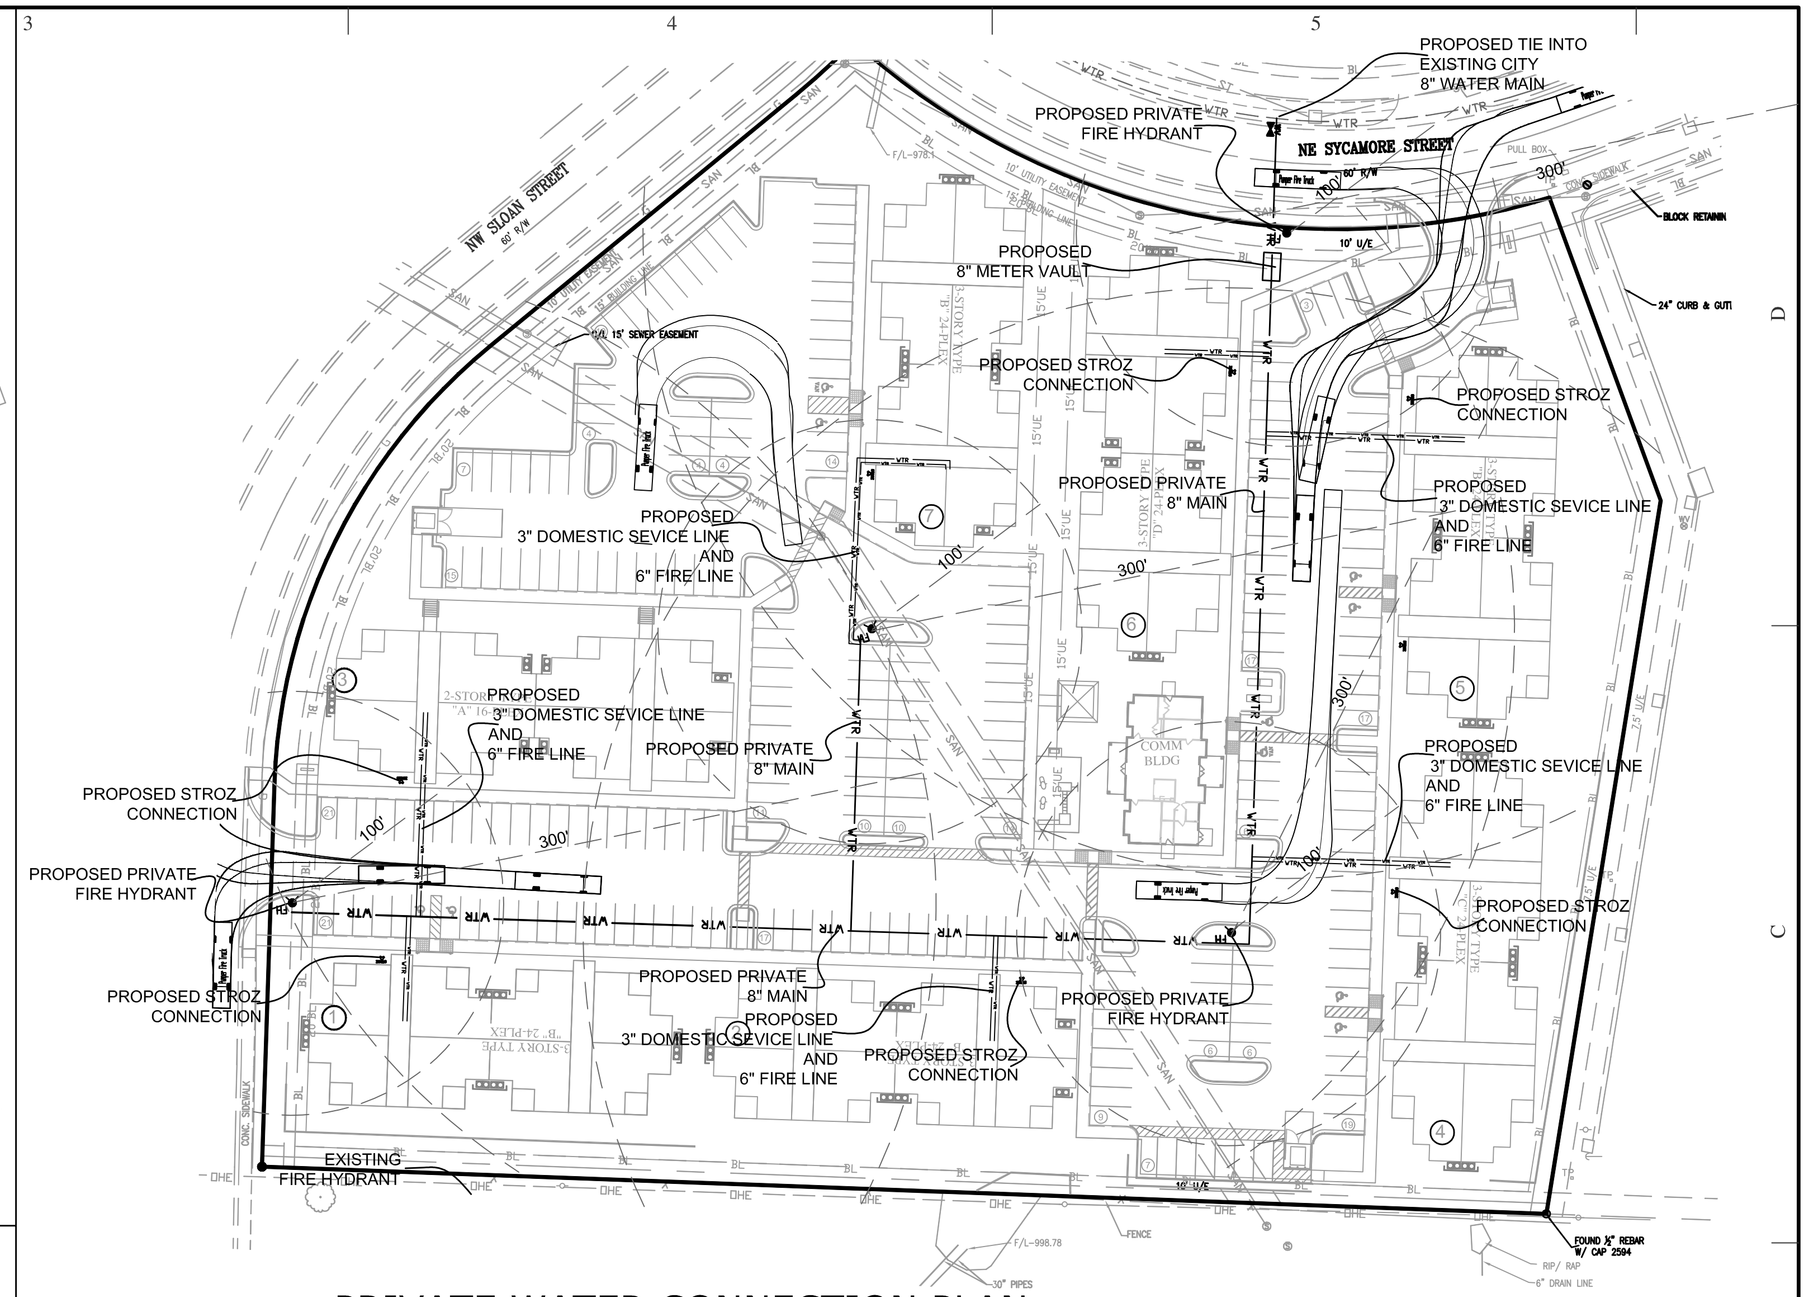

PRIVATE WATER CONNECTION PLAN

UTILITY NOTES:
1. ALL FIRE HYDRANTS AND WATER MAINS SHALL BUILT TO CITY STANDARDS.
2. ALL WATER MAINS AND FIRE HYDRANT SHALL BE PRIVATE.

50 0 50
1"=50' HOR

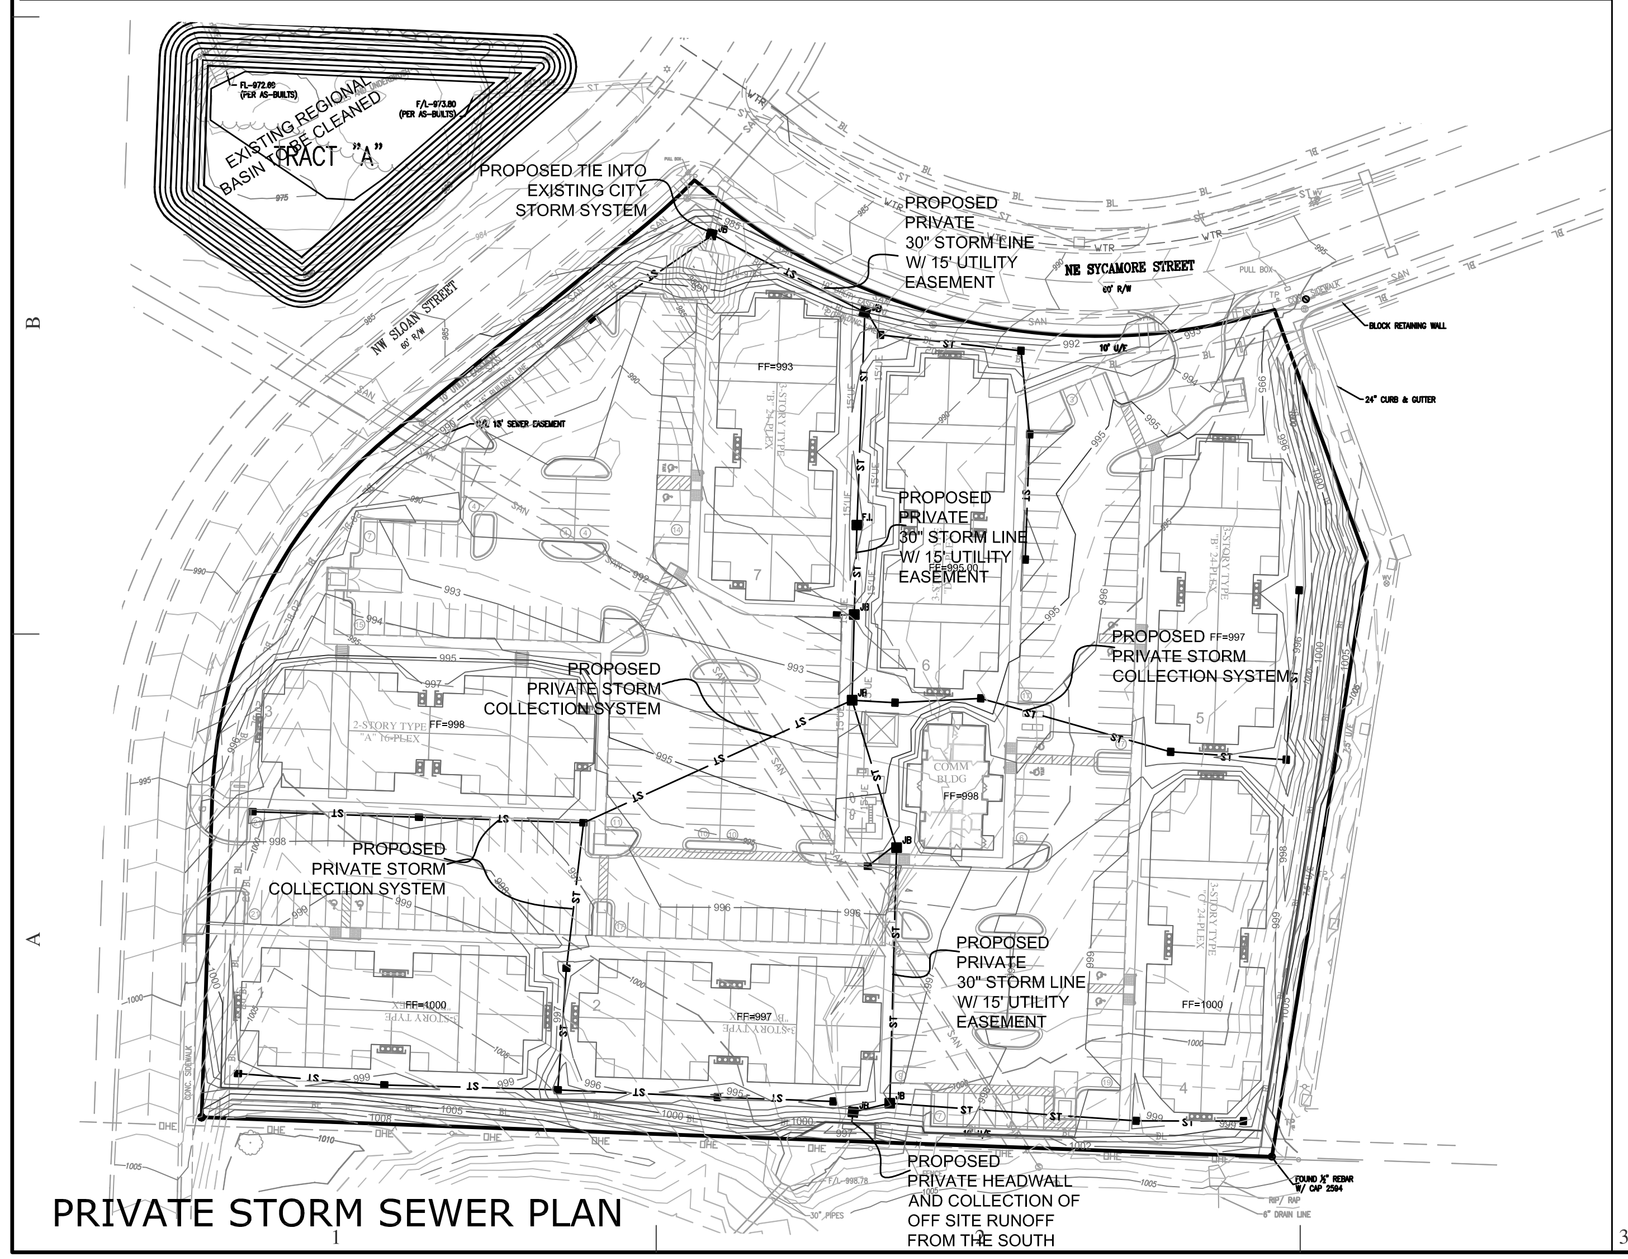

PRIVATE STORM SEWER PLAN

PRELIMINARY PRIVATE UTILITY PLAN

DOUGLAS STATION APARTMENTS
LEE'S SUMMIT, JACKSON COUNTY, MISSOURI

Quist Engineering, Inc
Civil Engineering for Residential & Commercial Site Development
821 NE Columbus St.
Lee's Summit, Missouri 64063
Phone: (816) 550-5675
email: rwalquist@quistengineering.com

COPYRIGHT © 2021

1ST ISSUE
7-8-21

REVISIONS

SHEET NO.
C600

JOB NO.
E21-305