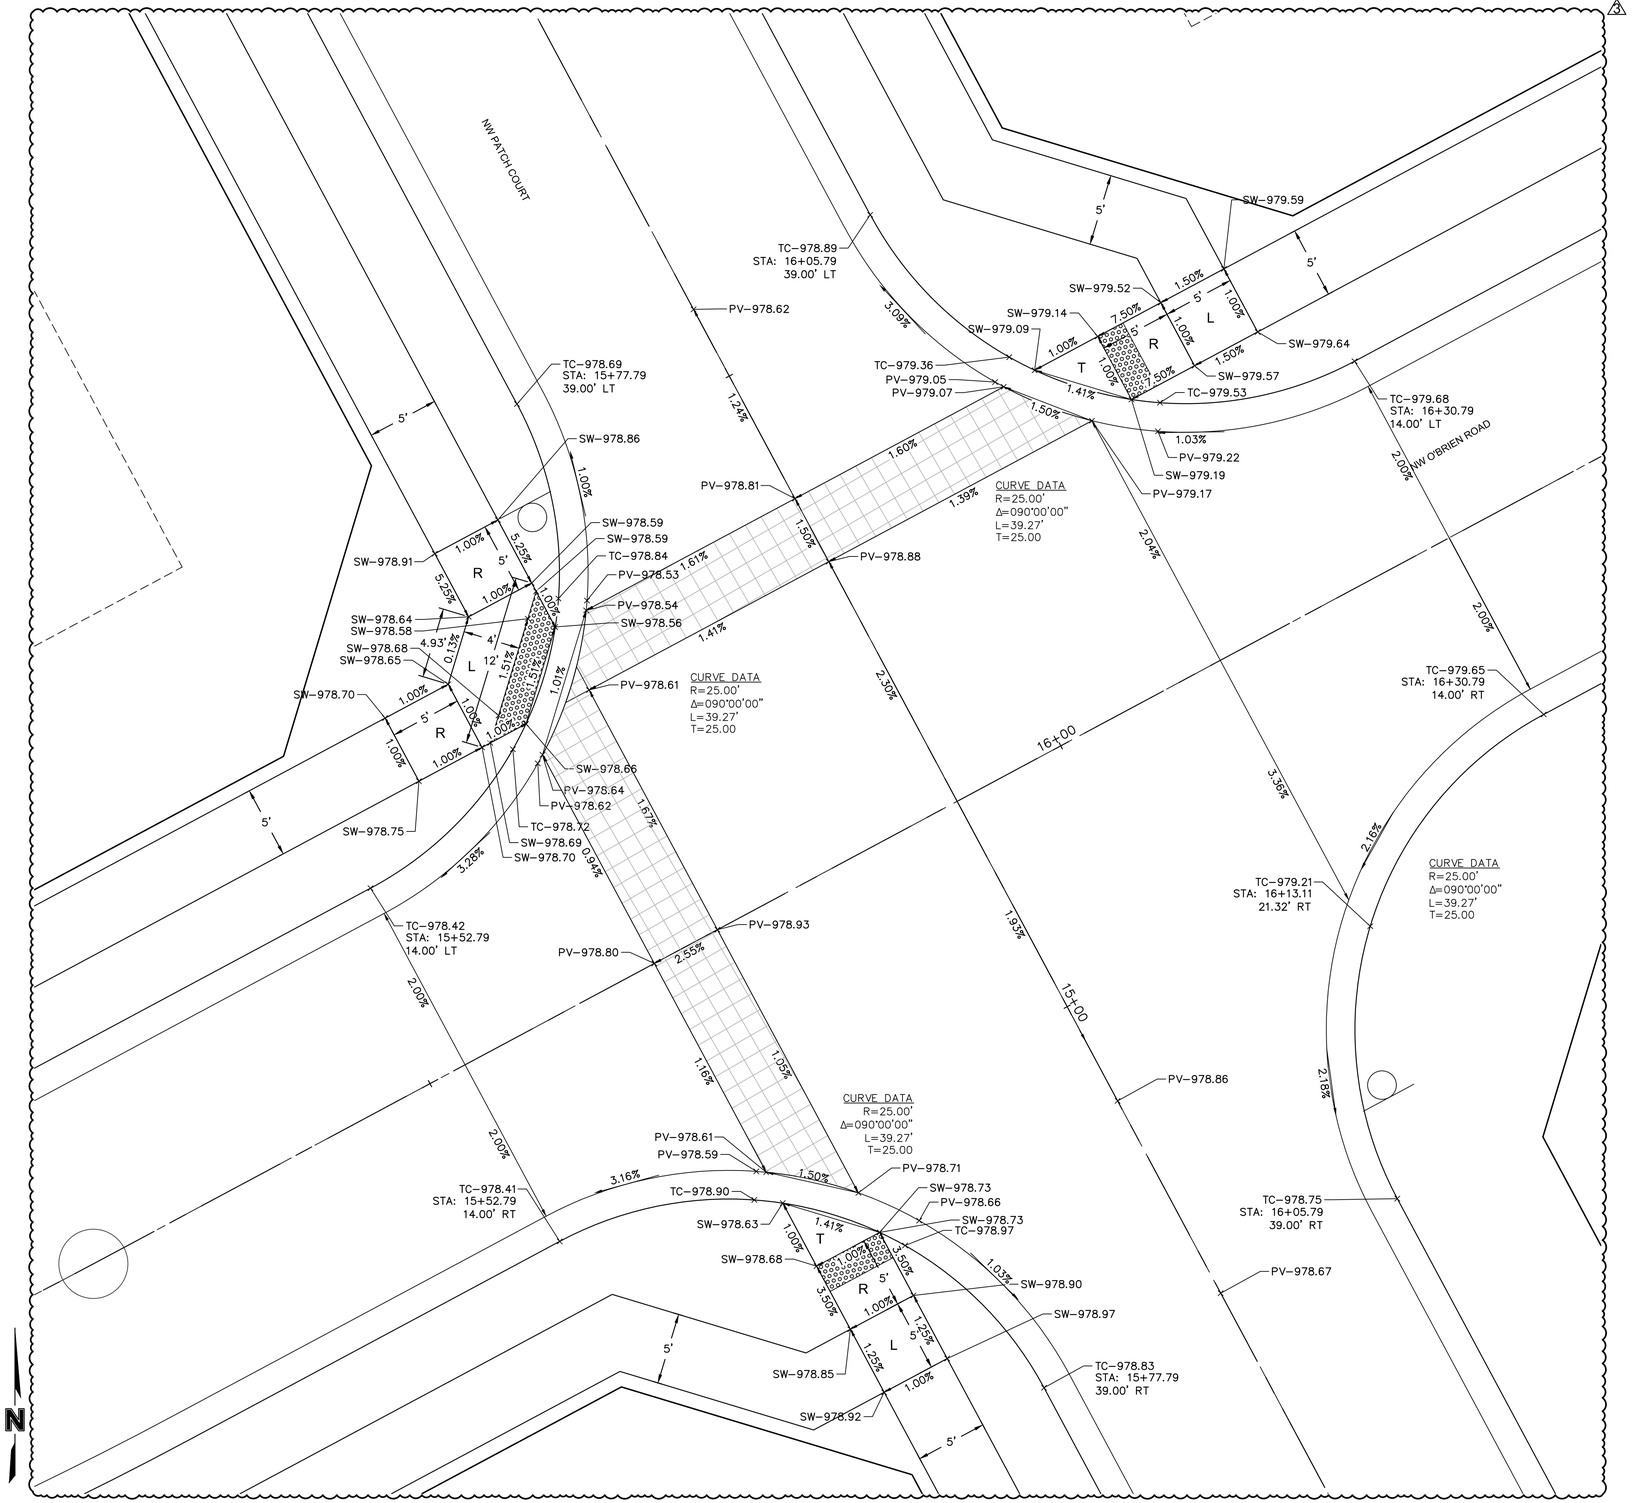

01 Scale: 1"=5'
NW O'BRIEN ROAD & NW PATCH COURT

DWG: F:\2018\1001-1500\018-1140-C\40-Design\AutoCAD\Final Plans\Sheets\GNCV\Street & Storm\C_SPT02_C181140.dwg USER: bworthley
DATE: Sep 14, 2021 4:20pm

olsson

MO Certificate of Authority #001592
KS Certificate of Authority #E-2055
NORTH KANSAS CITY, MO 64116
TEL 816.361.1177
www.olsson.com

STATE OF MISSOURI
BROCK M. WORTHLEY
NUMBER
PE-2019000237
PROFESSIONAL ENGINEER
9/15/2021

NO. REV.	DATE	REVISIONS DESCRIPTION	BY
3	2021.09.14	REVISED PER CITY COMMENTS	

REVISIONS

INTERSECTION DETAILS
STREET & STORM SEWER PLANS

WOODSIDE RIDGE
SECOND PLAT

LEE'S SUMMIT, MO

2020

drawn by: C.S.M
checked by: S.M.S
designed by: C.S.M
QA/QC by: J.E.S
project no.: C18-1140
date: 2020.07.10

SHEET
C115