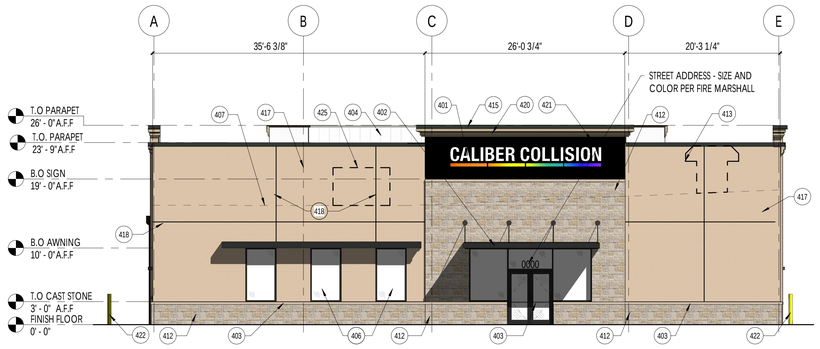

01 NORTH ELEVATION
SCALE: 1/8" = 1'-0"

FACADE DIRECTION	EAST DIRECTION	WEST DIRECTION	NORTH DIRECTION	SOUTH DIRECTION
METAL (PANEL, COPING, FRAMES,AND DOORS) SQ. FT.	36.39	248.69	93.27	358.88
PERCENTAGE (%)	2.80%	7.22%	4.64%	17.41%
STONE SQ. FT.	74.12	2.31	482.7	0
PERCENTAGE (%)	2.15%	0.07%	24.00%	0%
CAST STONE SQ. FT.	50.6	44.14	37.28	16
PERCENTAGE (%)	1.47%	1.28%	1.85%	0.78%
EIFS SQ. FT.	728.11	152.59	1220.65	81.23
PERCENTAGE (%)	21.16%	4.41%	60.70%	3.94%
GLAZING SQ. FT.	0	28.61	177	65
PERCENTAGE (%)	0%	0.83%	8.80%	3.15%
EIFS (OVER R-PANEL) SQ. FT.	1874.16	2298.15	0	1420.15
PERCENTAGE (%)	54.46%	66.43%	0%	68.90%
CMU SQ. FT.	618.22	642.13	0	120
PERCENTAGE (%)	17.96%	18.56%	0%	5.82%
LOUVERS SQ. FT.	0	42	0	0
PERCENTAGE (%)	0%	1.21%	0%	0%
TOTAL SQ. FT.	3441.61	3459.62	2010.9	2061.26
TOTAL PERCENTAGE	100%	100%	100%	100%

KEYNOTES:

401 SIGNAGE (BY OTHERS)-PROVIDE 3/4" PLYWD. BACKING (SEPARATE PERMIT).
402 PREMANUFACTURED MTL. AWNING W/ TIE RODS BY G.C. (CP-1)
403 SYNTHETIC STONE SILL/WATER TABLE. REFER TO SPECS.(CS-1)
404 PARAPET BACK PANEL (SOLAR WHITE COLOR).
405 MTL. GUTTER-PROVIDED BY MTL. BUILDING PROVIDER AND INSTALLED BY GC. (MTL-2)
406 STOREFRONT / GLAZING (AL-2).
407 ROOFLINE BEYOND.
408 1-1/2" EIFS OVER 1-1/2" REVERSE R-PANEL (EF-5).
409 PRE-FINISHED 6"x4" D (SQUARE) METAL DOWNSPOUT (BURNISHED SLATE)-PROVIDED BY MTL. BUILDING SUPPLIER AND INSTALLED BY GC.
410 FACTORY FINISHED SECTIONAL OH DOOR (PT-3).
411 HOLLOW MTL. DOOR (PT-3) AND FRAME (SADDLE TAN). PROVIDE DRIP CAP OVER DOORS WITH NO OVERHEAD COVER.
412 SYNTHETIC STONE VENEER (M-1).
413 EXHAUST AND AIR INTAKE, REF. PAINT BOOTH SHEETS.
414 WALL MOUNTED LIGHT FIXTURE, REF. MEP.
415 PRE-FINISHED MTL. COPING (MTL-2) - PROVIDED BY MTL. BUILDING SUPPLIER AND INSTALLED BY GC.
416 METAL BUILDING STANDING SEAM ROOFING (MTL-1).
417 EIFS (EF-6).
418 CONTROL JOINT
419 WALL LOUVER, (CLEAR ANODIZED FINISH) REF. MEP
420 SYN STUCCO CORNICE. (ST-1).
421 EIFS ACCENT BANDING-PAINT TO MATCH SW6258 TRICORN BLACK (EF-4).
422 BOLLARDS.
423 PRE-FINISHED METAL BUILDING "R" PANEL ROOFING. (MTL-1)
424 SPLIT FACE C.M.U - COLOR TO MATCH (PT-7) LIGHT STONE.
425 DASH LINE REPRESENTS ROOF TOP UNIT BEYOND.
426 COILING OVERHEAD DOOR @ DETAIL BAY.
427 F.D.C PER PLUMBING PLANS.

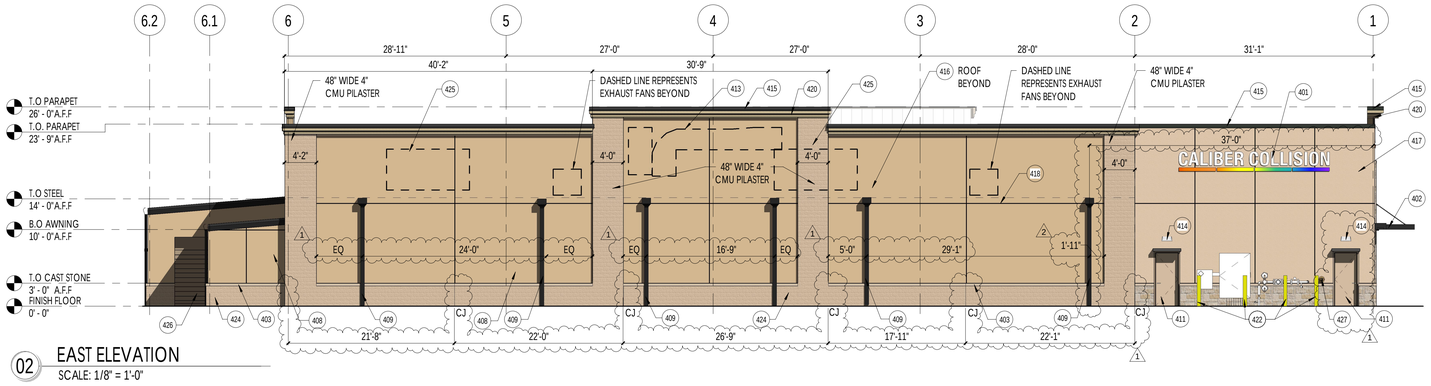

02 EAST ELEVATION
SCALE: 1/8" = 1'-0"

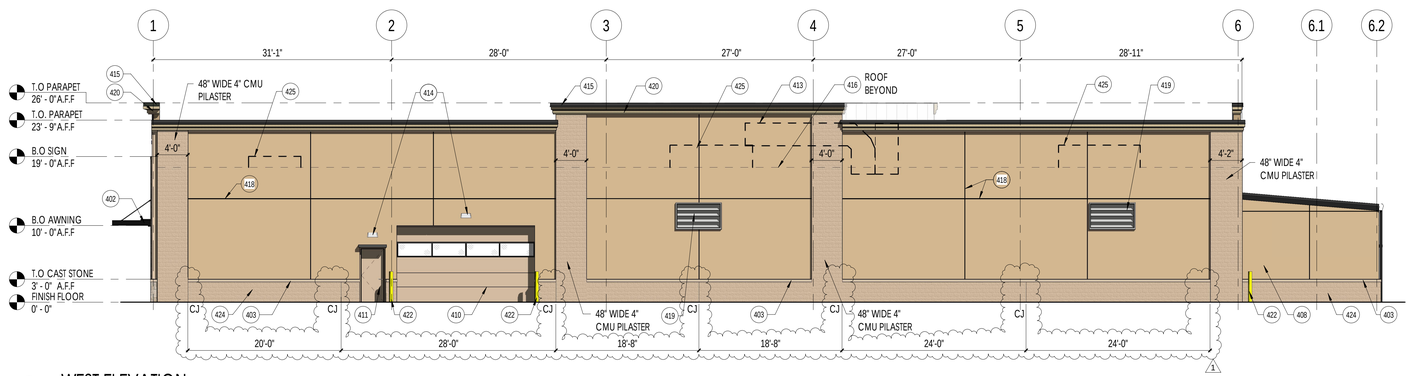

03 WEST ELEVATION
SCALE: 1/8" = 1'-0"

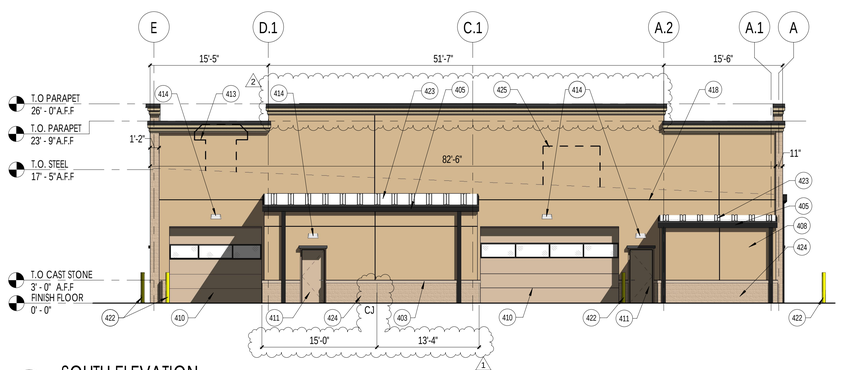

04 SOUTH ELEVATION
SCALE: 1/8" = 1'-0"

EXTERIOR FINISH LEGEND

FINISH KEY	DESCRIPTION	LOCATION	MANUFACTURER	PRODUCT COLOR	IDENTIFICATION/ FINISH/ STYLE	CONTACT
AL-2	STOREFRONT SYSTEM	OFFICE EXTERIOR	KAWNEER OR APPROVED EQUAL	DARK ANODIZED BRONZE	2" X 4-1/2" ALUMINUM FRAME	N/A
CS-1	CAST STONE (REF. ELEV)	OFFICE EXTERIOR	CORONADO STONE/ EL DORADO STONE	CORONADO- OFF WHITE EL DORADO- BUCKSKIN	REFER TO SPECS-047300	N/A-SAMPLE TO BE PROVIDED BY GC
CP-1	CUSTOM CANOPY	LOBBY ENTRANCE	ARCHITECTURAL FABRICATORS	DARK BRONZE	HELIOS 399 X 446	ARCH. FABRICATORS 1-800-962-8027
EF-4	EXTERIOR BANDING	-	SHERWIN WILLIAMS	TRICORN BLACK	-	BRETT C. HUCKLEBURY 214-728-6696
EF-5	E.I.F.S	SHOP EXTERIOR	-	COLOR TO MATCH SADDLE TAN	1-1/2" EIFS OVER 5/8" DENS GLASS SHEATHING (EF-5)	-
EF-6	E.I.F.S	EXTERIOR FACADE	-	CUSTOM INTEGRAL COLOR-MATCH SW 6107 NOMADIC DESERT	-	-
GR-2	EXTERIOR MASONRY MORTAR	-	SGS-SOLOMON COLORS INC.	10X BUFF	TYPE S MORTAR	BART SNOWDEN 214-794-9159
M-1	EXTERIOR MASONRY	-	GC TO PROVIDE LOCAL ALTERNATE OR APPROVAL	CORONADO- TEXAS CREAM EL DORADO- AUSTIN CREAM	CORONADO STONE/ EL DORADO STONE REFER TO SPECS-047300	N/A
PT-3	EXTERIOR DOOR PAINT	-	SHERWIN WILLIAMS	NOMADIC DESERT	SW 6107	BRETT C. HUCKLEBURY 214-728-6696
PT-7	EXTERIOR FINISH	-	SHERWIN WILLIAMS	NOMADIC DESERT	SW 6107	BRETT C. HUCKLEBURY 214-728-6696
PT-9	EXTERIOR CORNICE	-	DRYVIT	BAVARIAN WOOD #448	SAND PEBBLE	N/A
MTL-1	MTL. ROOFING	SHOP ROOF	METL-SPAN	SOLAR WHITE	PREM. WEATHER XL E0.85 SRI:76	METL-SPAN 877-585-9969
MTL-2	RAKE, GUTTER, TRIM	EXTERIOR	METL-SPAN	BURNISHED SLATE	PREM. WEATHER XL E:0.86 SRI:25	METL-SPAN 877-585-9969

GENERAL NOTE

- DOWNSPOUTS ARE INDICATED FOR SIZE, QUANTITY, AND APPROXIMATE LOCATION ONLY.
- HOLLOW METAL STEEL DOORS, FRAMES, EXPOSED METAL FLASHING AND EXPOSED MISCELLANEOUS STEEL SHALL MATCH ADJACENT BUILDING COLOR UNLESS NOTED OTHERWISE. IF THERE ARE TWO ADJACENT COLORS AT THE DOOR LOCATIONS CONTRACTOR TO USE THE BASE OF THE BOTTOM FINISH FOR THE ENTIRE DOOR.
- SIGNAGE SHALL BE PERMITTED SEPARATELY.
- REFER TO THIS SHEET FOR FINISHES AND MATERIALS.
- PAINT EXPOSED STEEL BEAMS IN STORAGE AREA.
- THE LIGHT SOURCE FOR EXTERIOR FIXTURES SHALL NOT PROJECT BELOW THE OPAQUE HOUSING SELECTED. NO FIXTURE SHALL DIRECTLY PROJECT LIGHT HORIZONTALLY.

OXFORD ARCHITECTURE
2934 Sidco Drive
Suite 120
Nashville, TN 37204
Architecture
Planning
Interior Architecture

CALIBER COLLISION

LEE'S SUMMIT, MISSOURI

All measurements and items portrayed on this sheet are deemed to be accurate by architect, however all bidding General Contractors should field verify the actual conditions. Any changes to the scope of work, and thus potential change orders, should be identified and communicated in your price submittal to Cross Development / Caliber Collision.

This drawing and the design shown is the property of the architect. The reproduction, copying or use of this drawing without their written consent is prohibited and any infringement will be subject to legal action.

Job Number: 2071

Issue Date: 12.10.2021
Revisions: 1 01.07.2022
Revisions: 2 02.25.2022
Revisions:
Revisions:
Revisions:
Revisions:

Exterior Elevations (Colored)

Sheet Number: A2.01