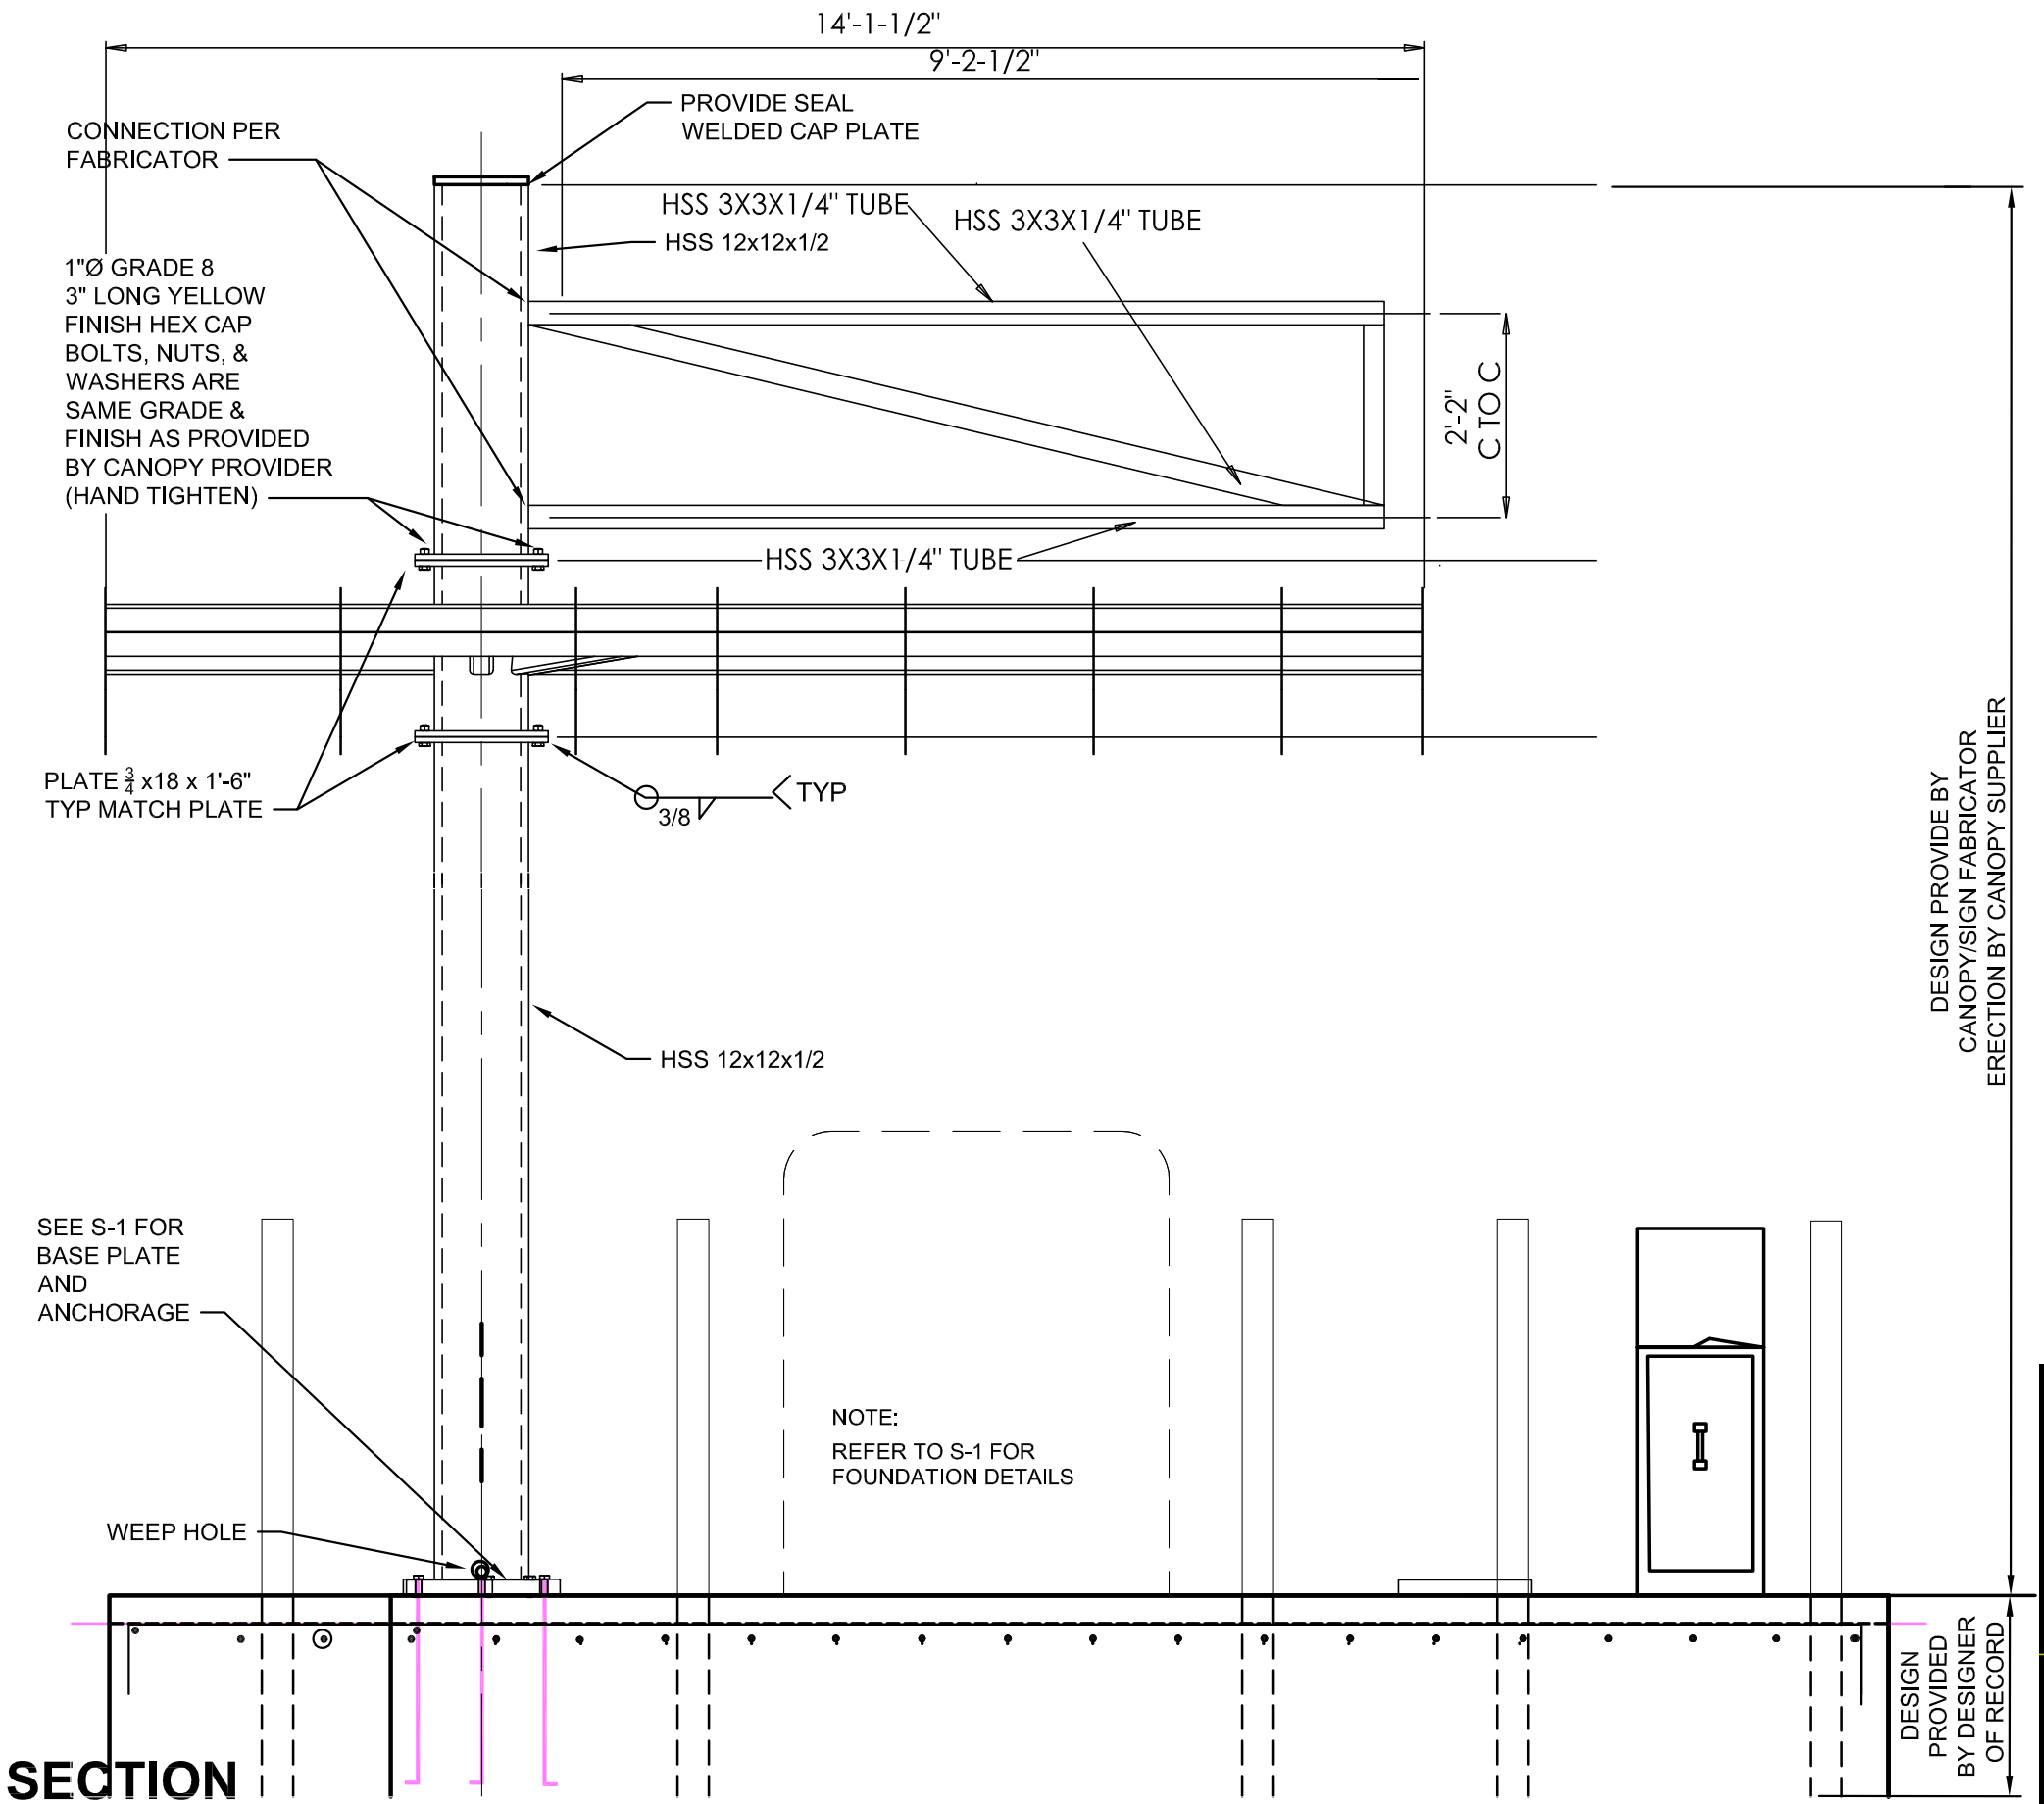

NOTE:

1. CONFIRM ALL DIMENSIONS FIT WITH THE CUSTOMER PROVIDED SIGNAGE AND CANOPY REQUIREMENTS.

STATE OF MISSOURI
JAMES R. KLEIN
NUMBER
PE-2008000073
PROFESSIONAL ENGINEER
2/21/2023

A **SECTION**

Scale: Not To Scale

Farnsworth GROUP
20 ALLEN AVENUE, SUITE 200
ST LOUIS, MISSOURI 63119
(314) 962-7900 / info@f-w.com

COMMERCE BANK
PROTOTYPE
STRUCTURAL DETAILS

Project No:	0210694.00
Book No:	NA
Drawn by:	JPB
Reviewed:	REP
Date:	8/25/21

S-2

| jbrocco | C:\MISC PROJECTS\commerce Bank Lees Summit\proto 11 X 17 17-6 X 4-6 Island With New Elec Pedestal.dwg | 2/6/2023 8:59 AM | With New Canopy Rev Per Dustin