

MATERIAL LEGEND

•

BOARD & BATTEN- WHITE

•

LAP SIDING- WHITE

•

LAP SIDING- GREY/BLUE

•

BRICK- CHARCOAL

2

BUILDING 1- LEFT & RIGHT ELEVATION

Scale: 1/8" = 1'-0"

1

BUILDING 1- FRONT & BACK ELEVATION

Scale: 1/8" = 1'-0"

NSPJ

ARCHITECTS PA

BUILDING 1 ELEVATIONS

DOUGLAS STATION | LEE'S SUMMIT

740623 2023.08.11
© NSPJ 2023

MATERIAL LEGEND

• BOARD & BATTEN- WHITE

• LAP SIDING- WHITE

• LAP SIDING- GREY/BLUE

• BRICK- CHARCOAL



2

BUILDING 2- LEFT & RIGHT ELEVATION

Scale: 1/8" = 1'-0"




1

BUILDING 2- FRONT & BACK ELEVATION


Scale: 1/8" = 1'-0"



4 GARAGE- RIGHT ELEVATION
Scale: 3/16" = 1'-0"

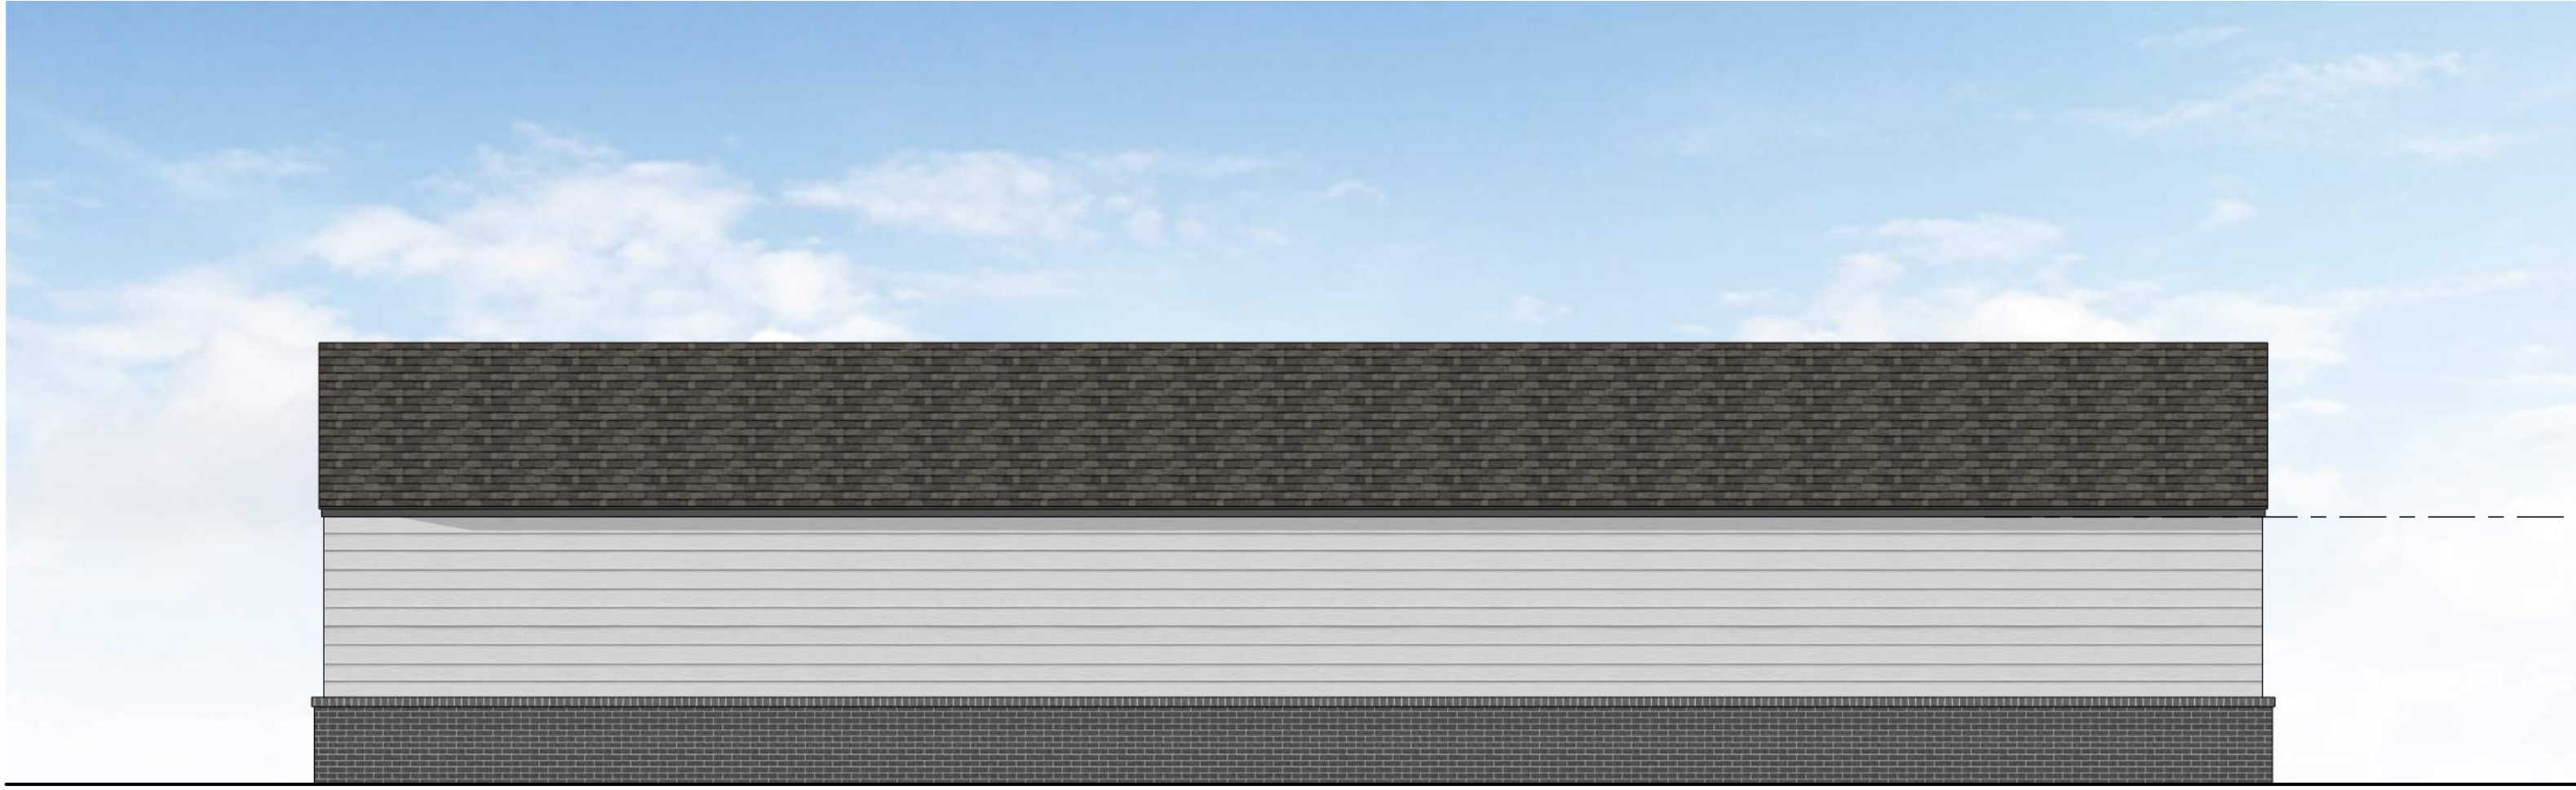


3 GARAGE- BACK ELEVATION
Scale: 3/16" = 1'-0"

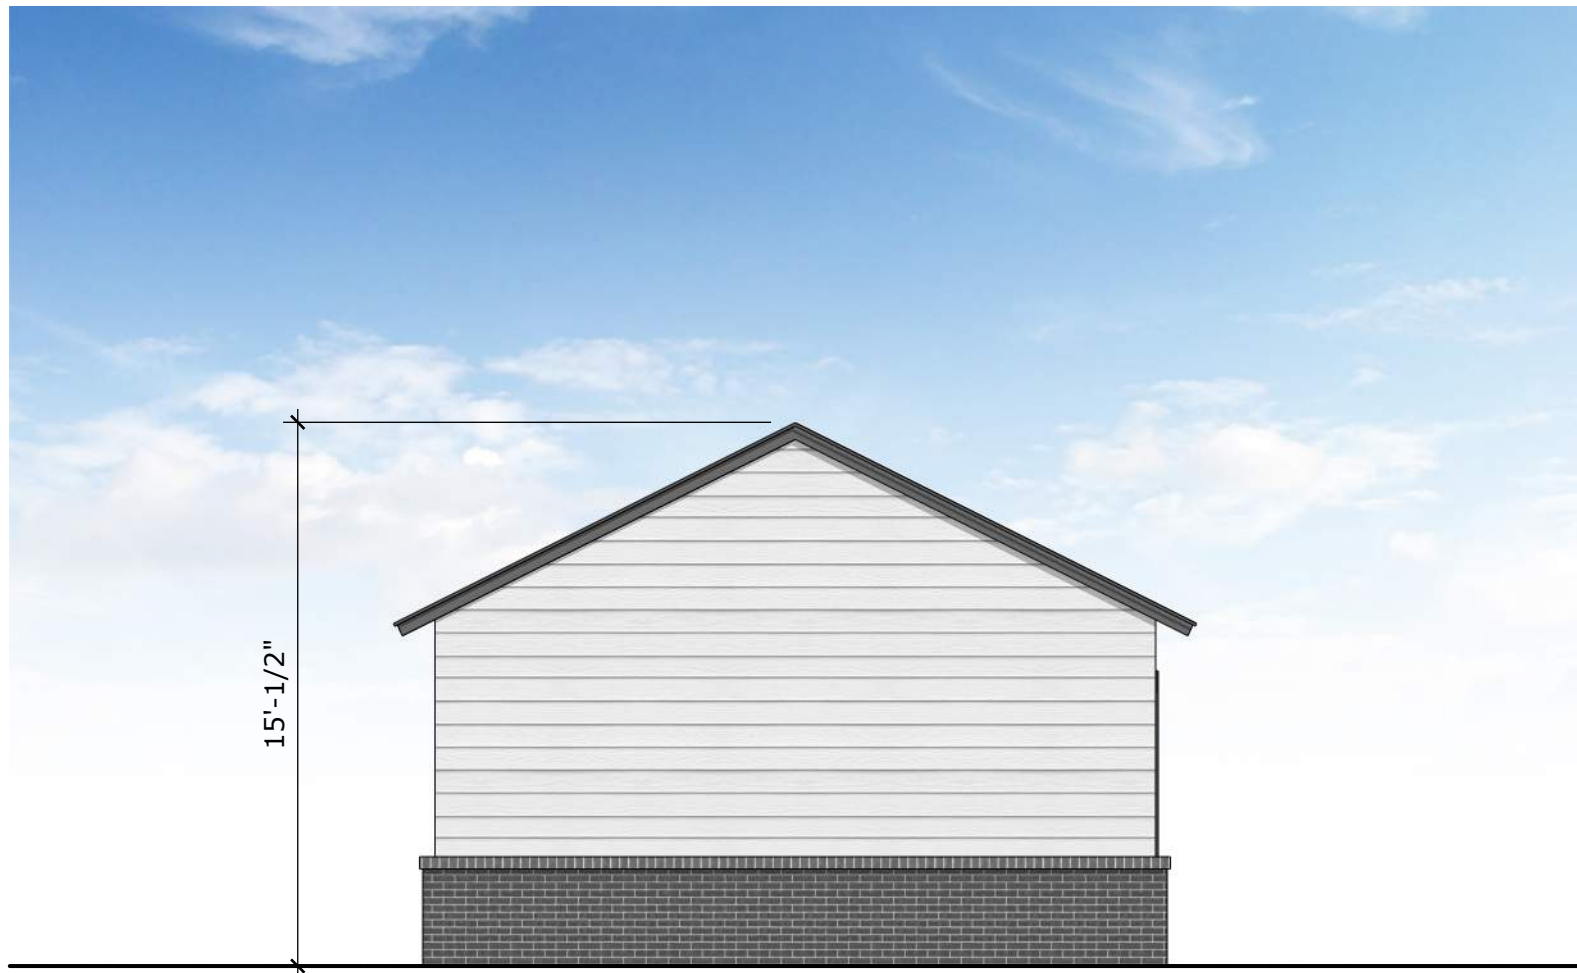


2 GARAGE- LEFT ELEVATION
Scale: 3/16" = 1'-0"




1 GARAGE- FRONT ELEVATION
Scale: 3/16" = 1'-0"

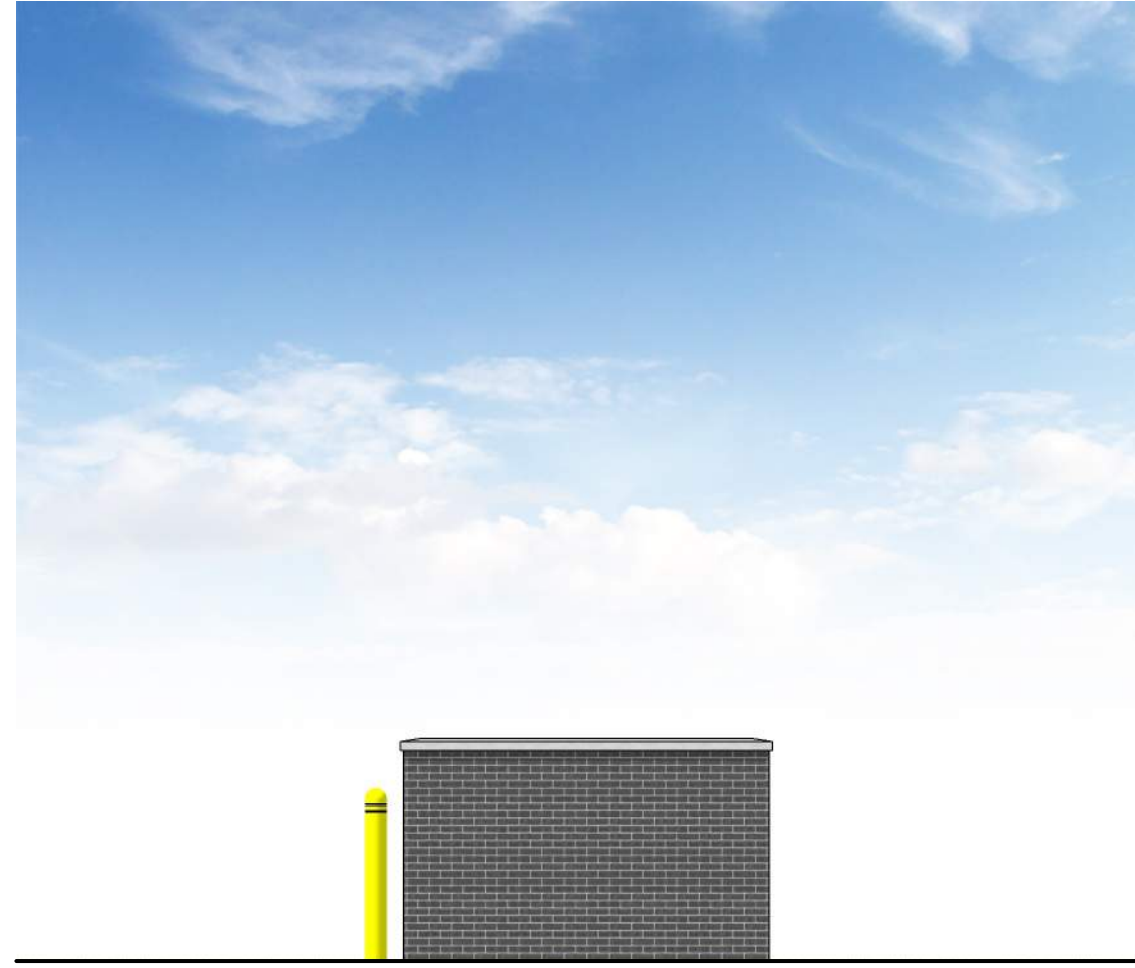

4 T.E.- RIGHT ELEVATION
Scale: 3/16" = 1'-0"

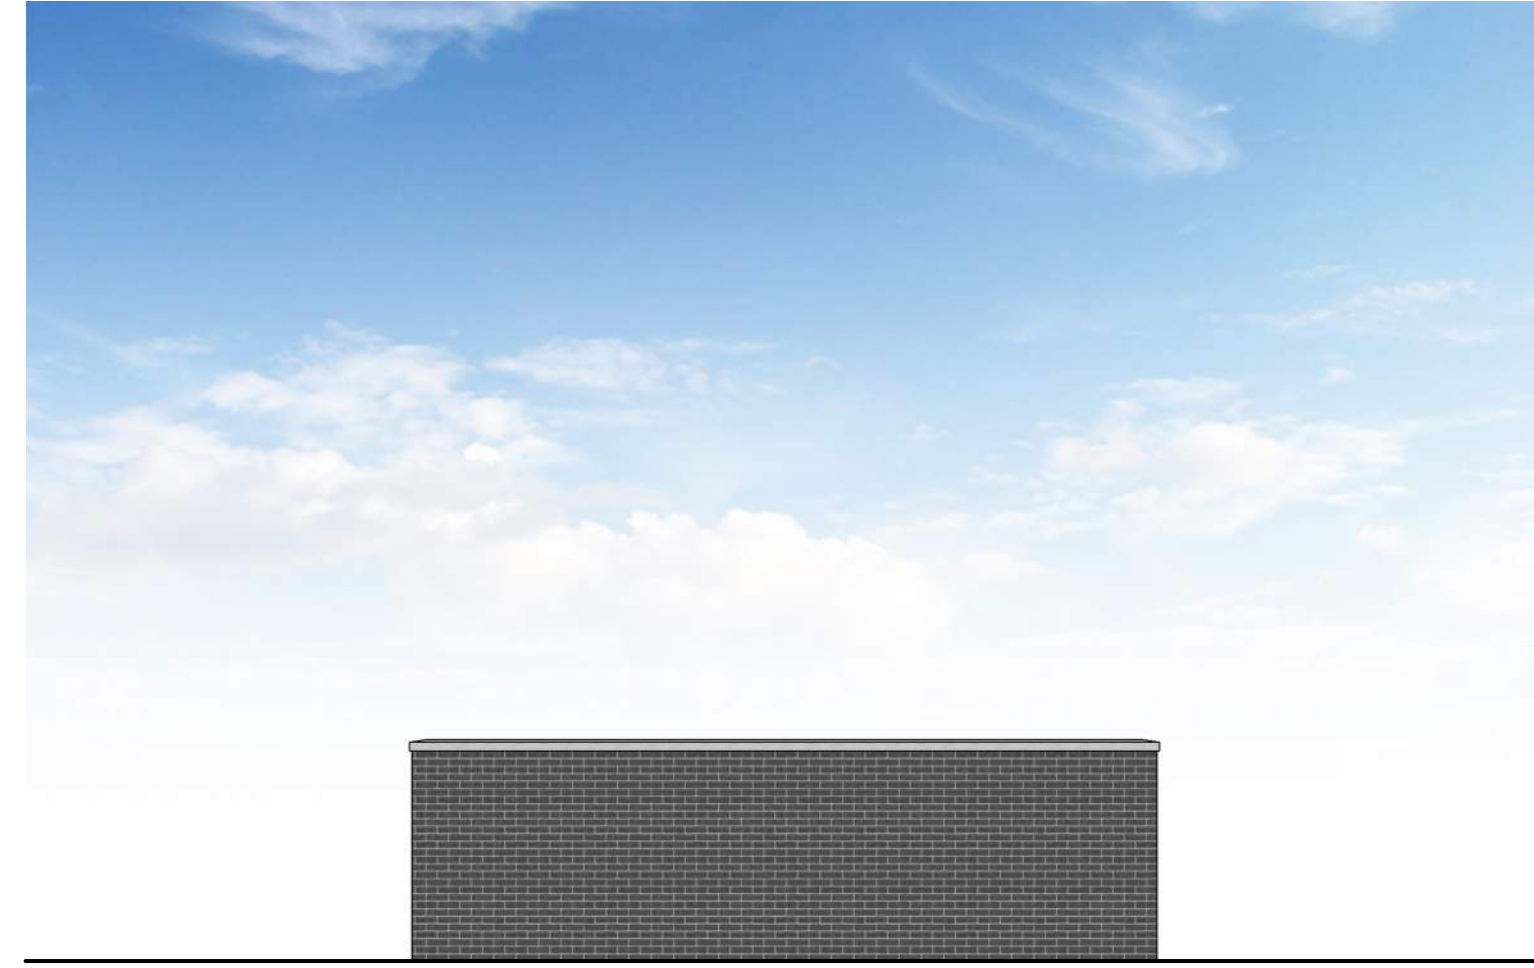

3 TRASH ENCLOSURE- BACK ELEVATION
Scale: 3/16" = 1'-0"

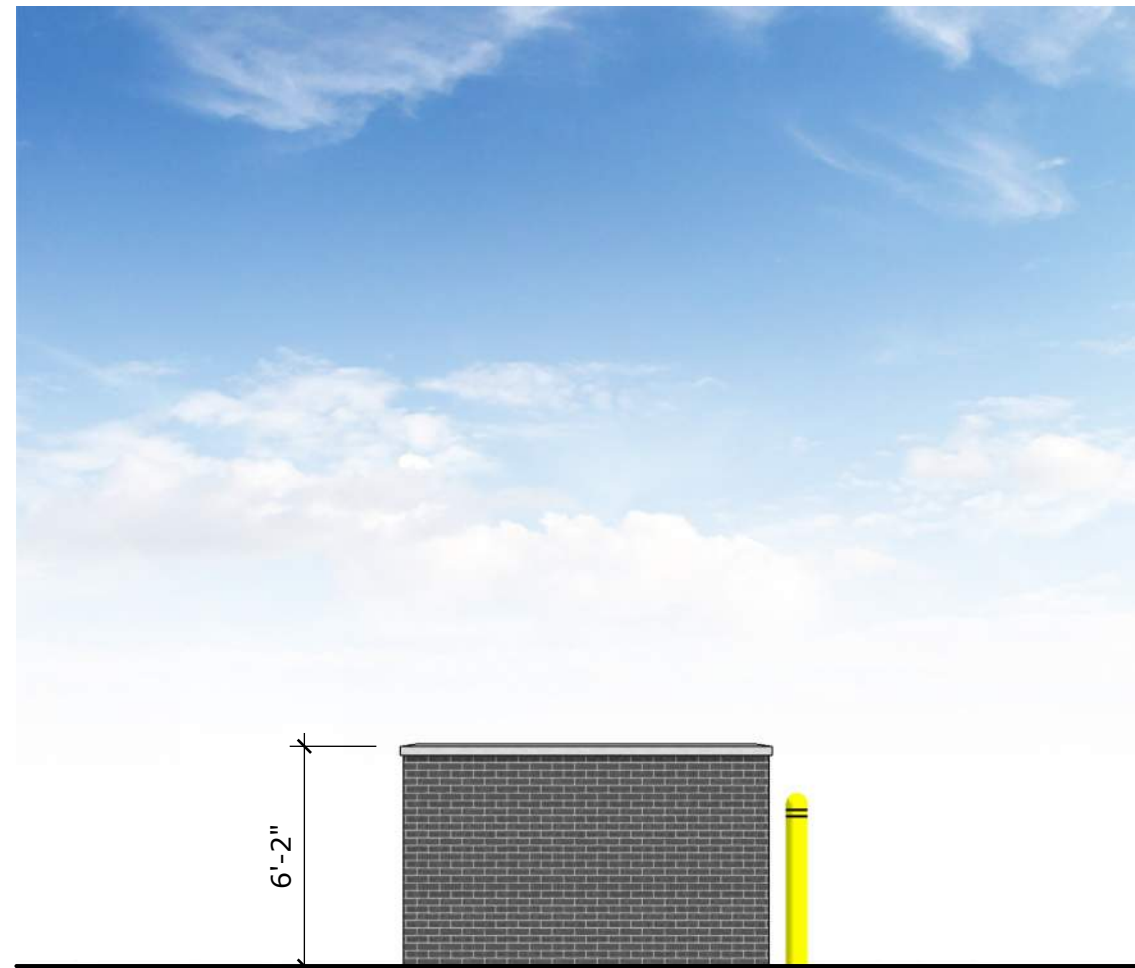

2 T.E.- LEFT ELEVATION
Scale: 3/16" = 1'-0"



1 TRASH ENCLOSURE- FRONT ELEVATION
Scale: 3/16" = 1'-0"







