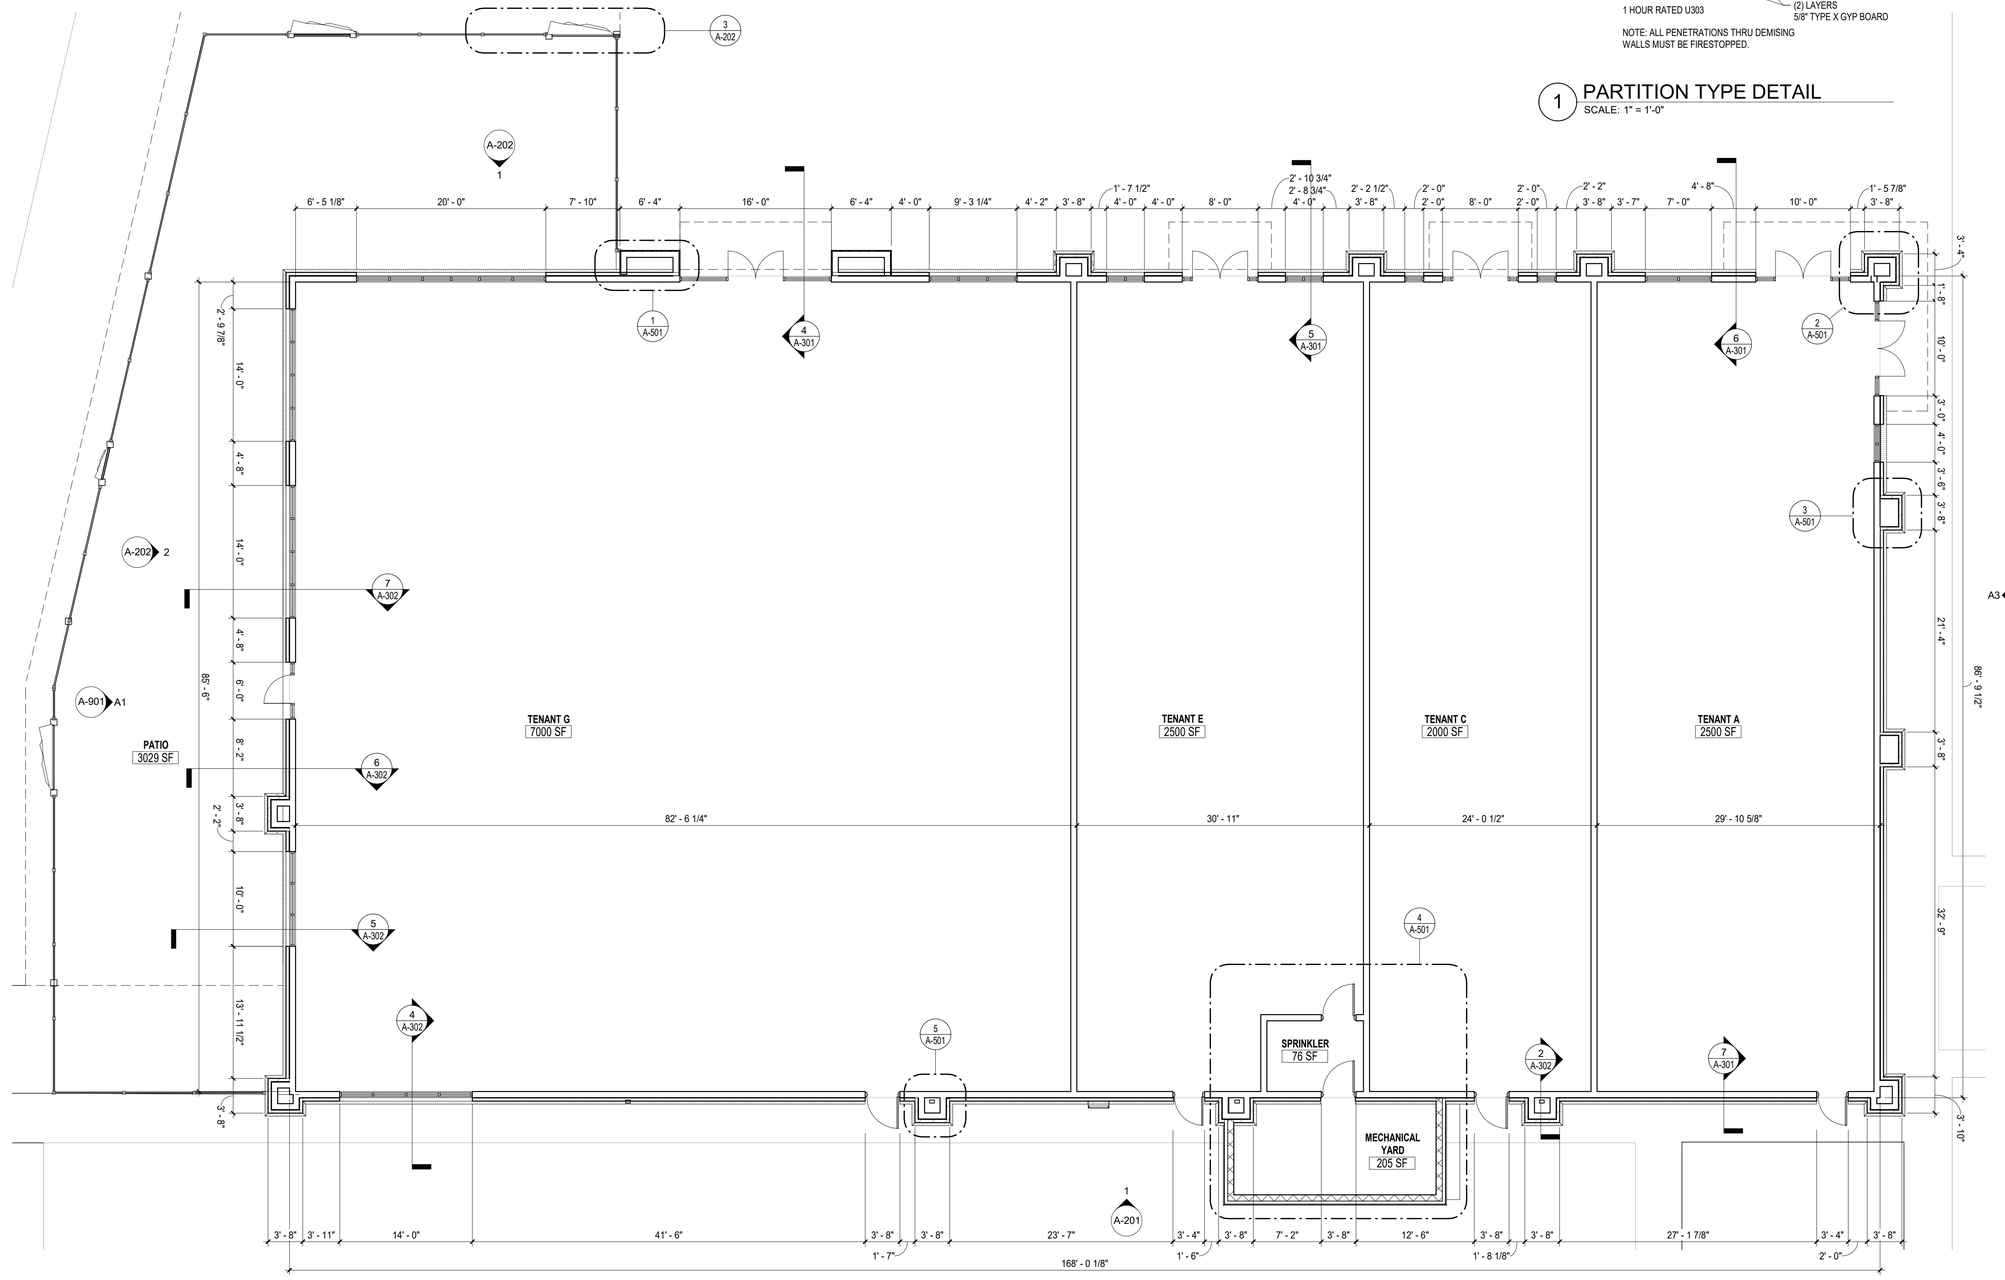

A4 FIRST FLOOR
SCALE: 1/8" = 1'-0"

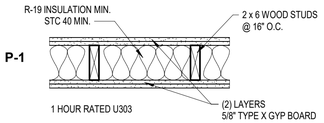

NOTE: ALL PENETRATIONS THRU DEMISING WALLS MUST BE FIRESTOPPED.

1 PARTITION TYPE DETAIL
SCALE: 1" = 1'-0"

FLOOR PLAN NOTES

1.
2.

schwerdt design group
architecture | interiors | planning
2231 sw wanamaker rd suite 303
topeka, kansas 66614-4275
phone: 785.273.7540
fax: 785.273.7579
500 north broadway suite 200
oklahoma city, ok 73102
phone: 405.231.3105
fax: 405.231.3115

PROGRESS PRINT

NOT FOR CONSTRUCTION

DATE: 00/00/00

CORE & SHELL BUILDING
STREETS OF WEST PRYOR LOT 13
1020 NW PRYOR ROAD, LEES SUMMIT, MISSOURI

SUBMISSION DATES
PROGRESS PRINT ONLY

SHEET TITLE
FIRST FLOOR PLAN

PROJECT NUMBER
235008

SHEET NUMBER
A-101

FILE PATH: F:\1_Projects SDG\235008 SOWP Lot 13\05_Drawings - Working\Revit\235008 SOWP Lot 13_V23.rvt
PLOTTED: 1/12/2023 9:07:47 AM
DRAWN BY: AUDM