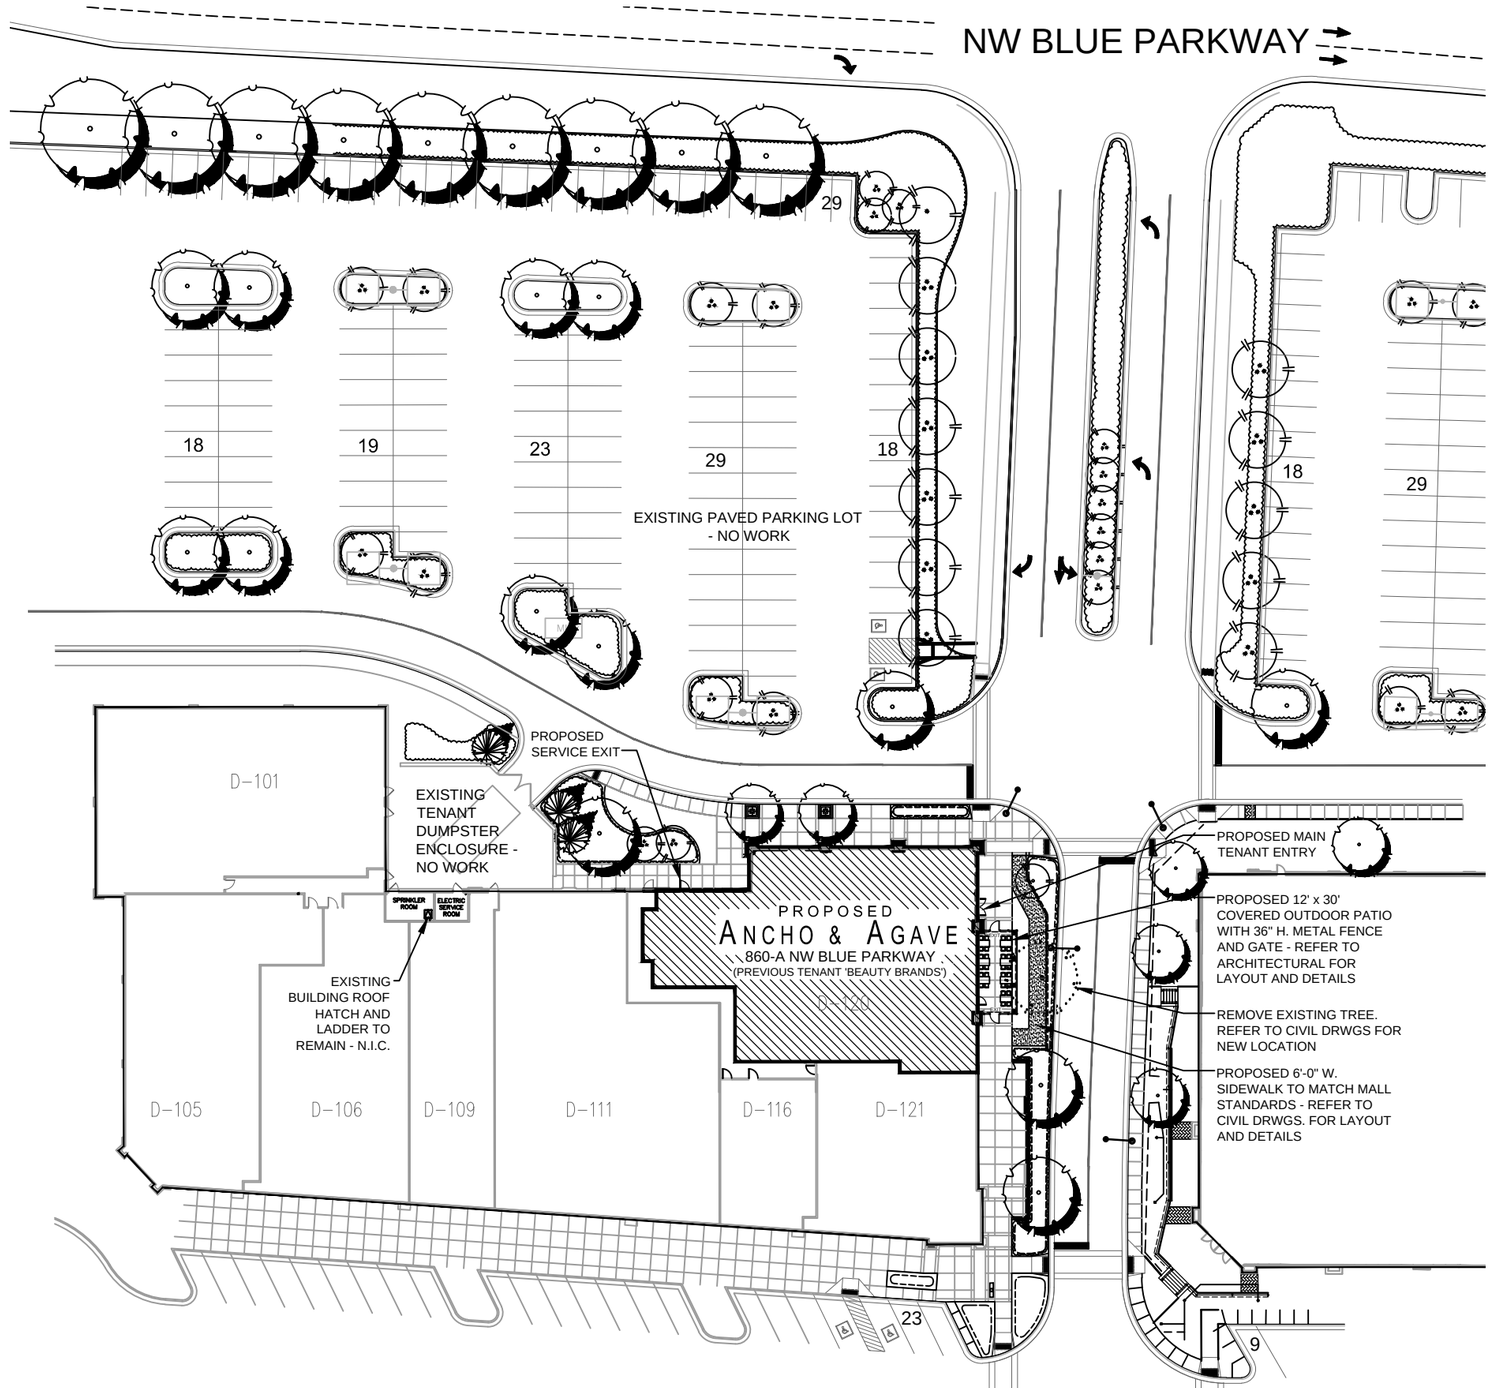

SITE DEVELPMENT PLAN WITH PROPOSED TENANT IMPROVEMENTS

CARR WARNER
ARCHITECTS
773.477.9009

SITE ANALYSIS - revision

RESTAURANT BUILD-OUT

ANCHO & AGAVE

860-A NW BLUE PARKWAY, LEE'S SUMMIT, MO

N

NO SCALE

04.17.25